




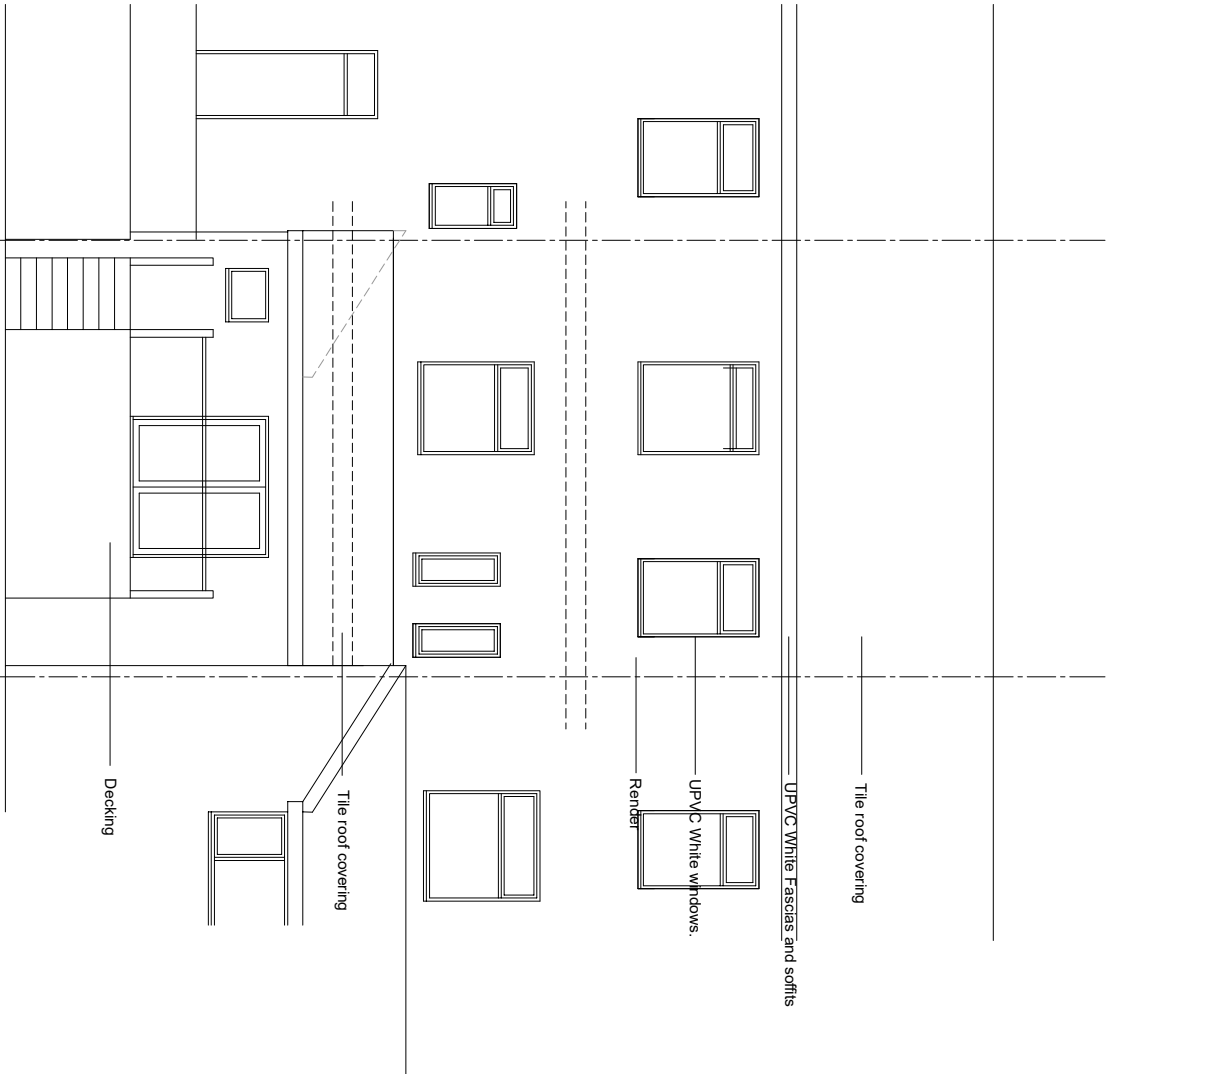

EXISTING REAR ELEVATION

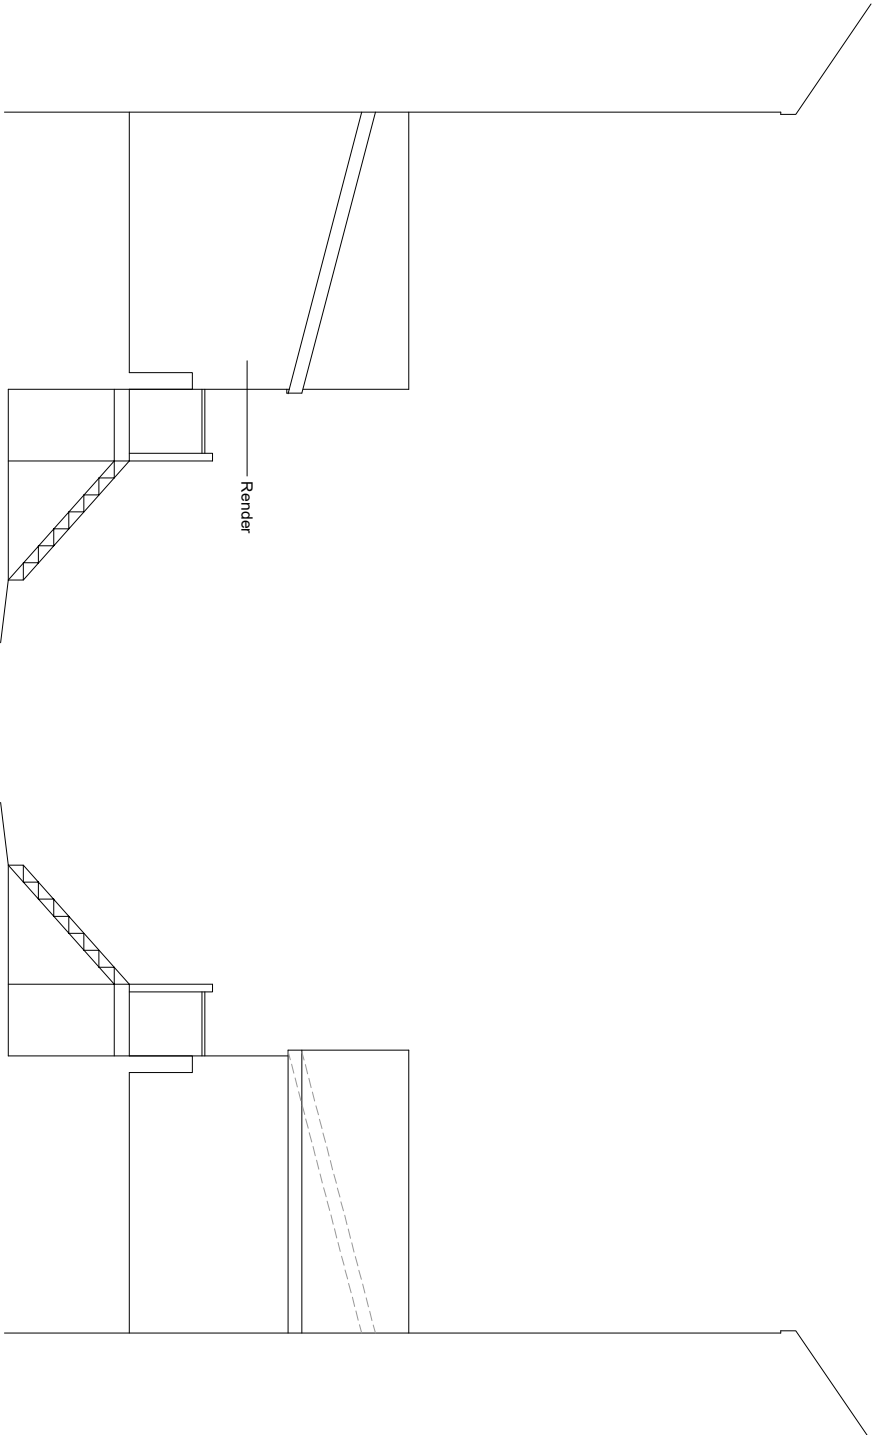

EXISTING SIDE ELEVATION

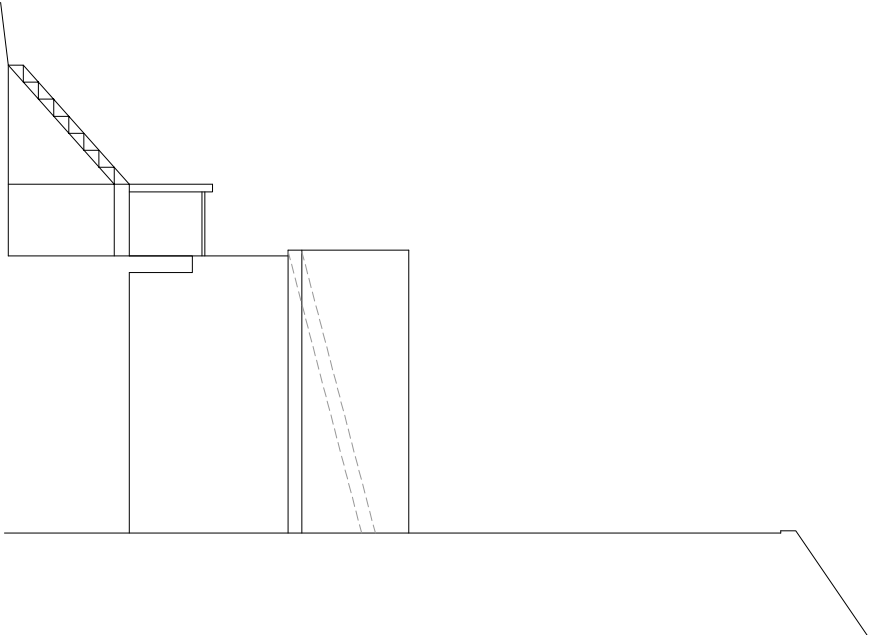

EXISTING SIDE ELEVATION

AMENDMENTS: A. Boundaries adjusted, Feb. 2021
B. Window to No 24 adjusted, April 2021
C. Rear external stairs adjusted, May 2021
D. Elevations adjusted, November 2021

k.j.lloyd AADip, RIBA
CHARTERED ARCHITECT
49 Coed Y Pia, Llanbriadach
Caerphilly, CF83 3PT

PROJECT
PROPOSED REAR EXTENSION
23 HANOVER STREET
MERTHYR TYDFIL
CF47 8SW
SCALE
1:100 @ A3
DATE
JAN 2021

DRAWING
EXISTING ELEVATIONS
DRAWN
KL
PRO. NO.
02