


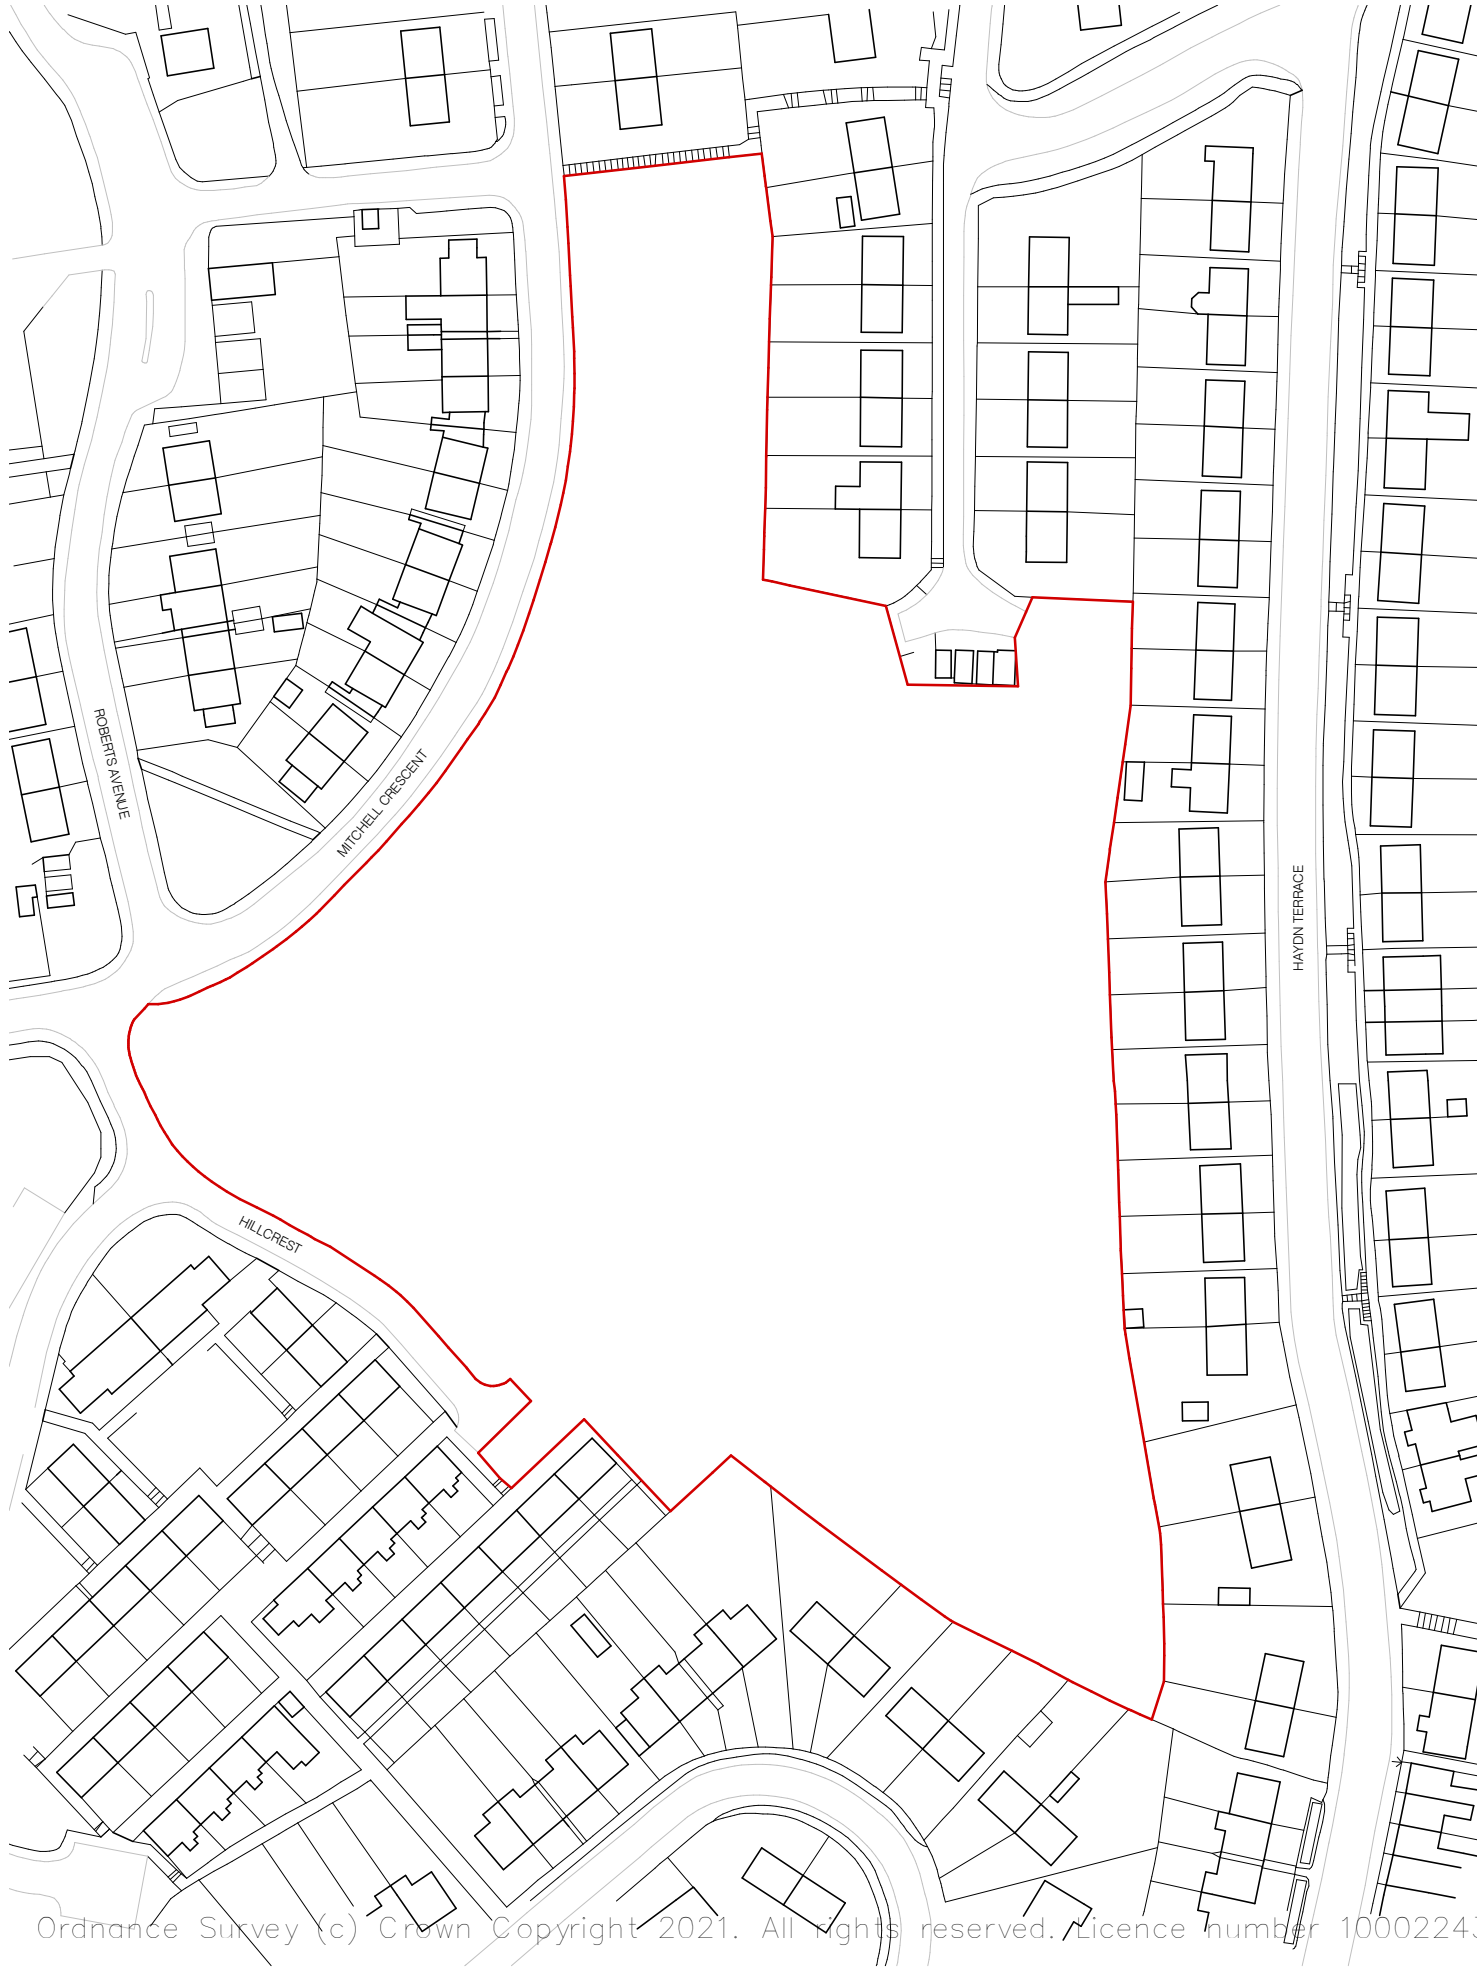

Ordnance Survey (c) Crown Copyright 2021. All rights reserved. Licence number 1000224.

Notes:

- 1. Drawings must not be scaled and any discrepancies must be reported immediately.
- 2. The drawing is to be read in conjunction with all other relevant project drawings and schedules.
- 3. Dimensions indicated are structural.
- 4. Drawing must be printed in colour to ensure all elements are clearly identified.

denotes Site Boundary

All site & ownership boundaries to be confirmed by client.

P2	Site ownership boundary updated. Issued for comment.	JJ	CW	17.03.25
P1	Issued for Comment.	JJ	CW	20.05.24
Rev.	Description	Drawn	Check	Date

FOR APPROVAL

pentan
architects

22 Cathedral Road
Cardiff CF11 9LJ
t. 029 2030 9010
info@pentan.co.uk

Project

Haydn Terrace

Client

Merthyr HA

Drawing Title

Site Location OS Plan

Job no.	Org.	Zone	Level	Type	Role	Description	Status	Rev.
4134	PEN	ZZ	XX	DR	A	0001	S4	P2
Scale				Date				
1 : 1250		@ A3		March '24				

NOTES: Do not scale. All dimensions are in millimetres unless stated otherwise