



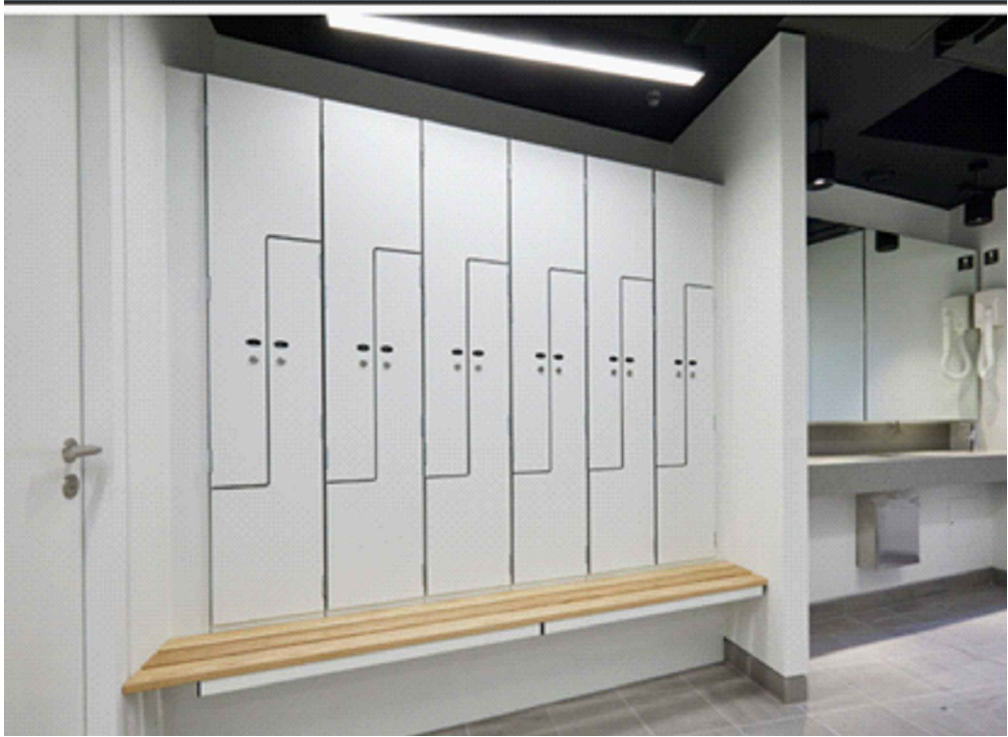




Changing Room Lockers and Benches Example

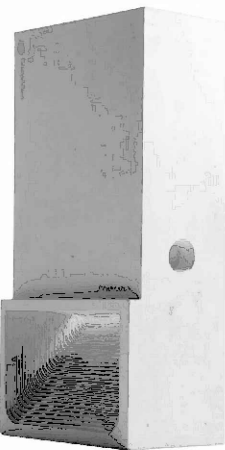

NHBS Bot Block



Vivara Pro WoodStone House Sparrow Nest Box

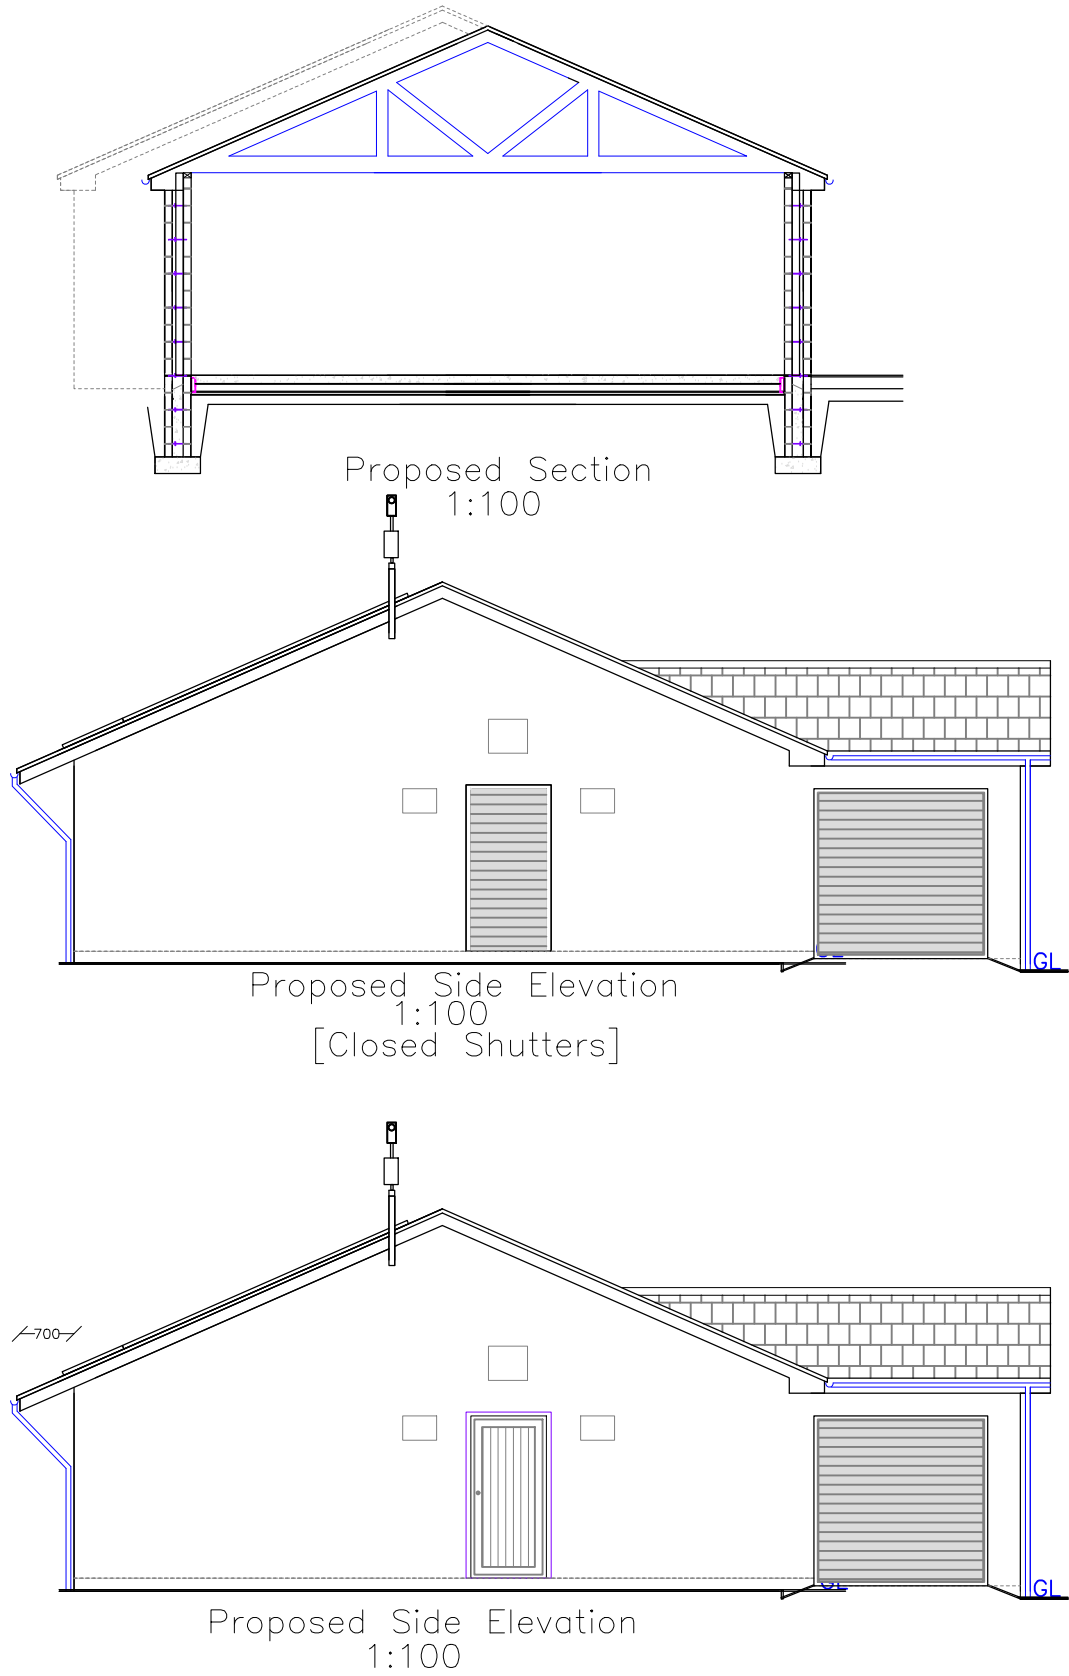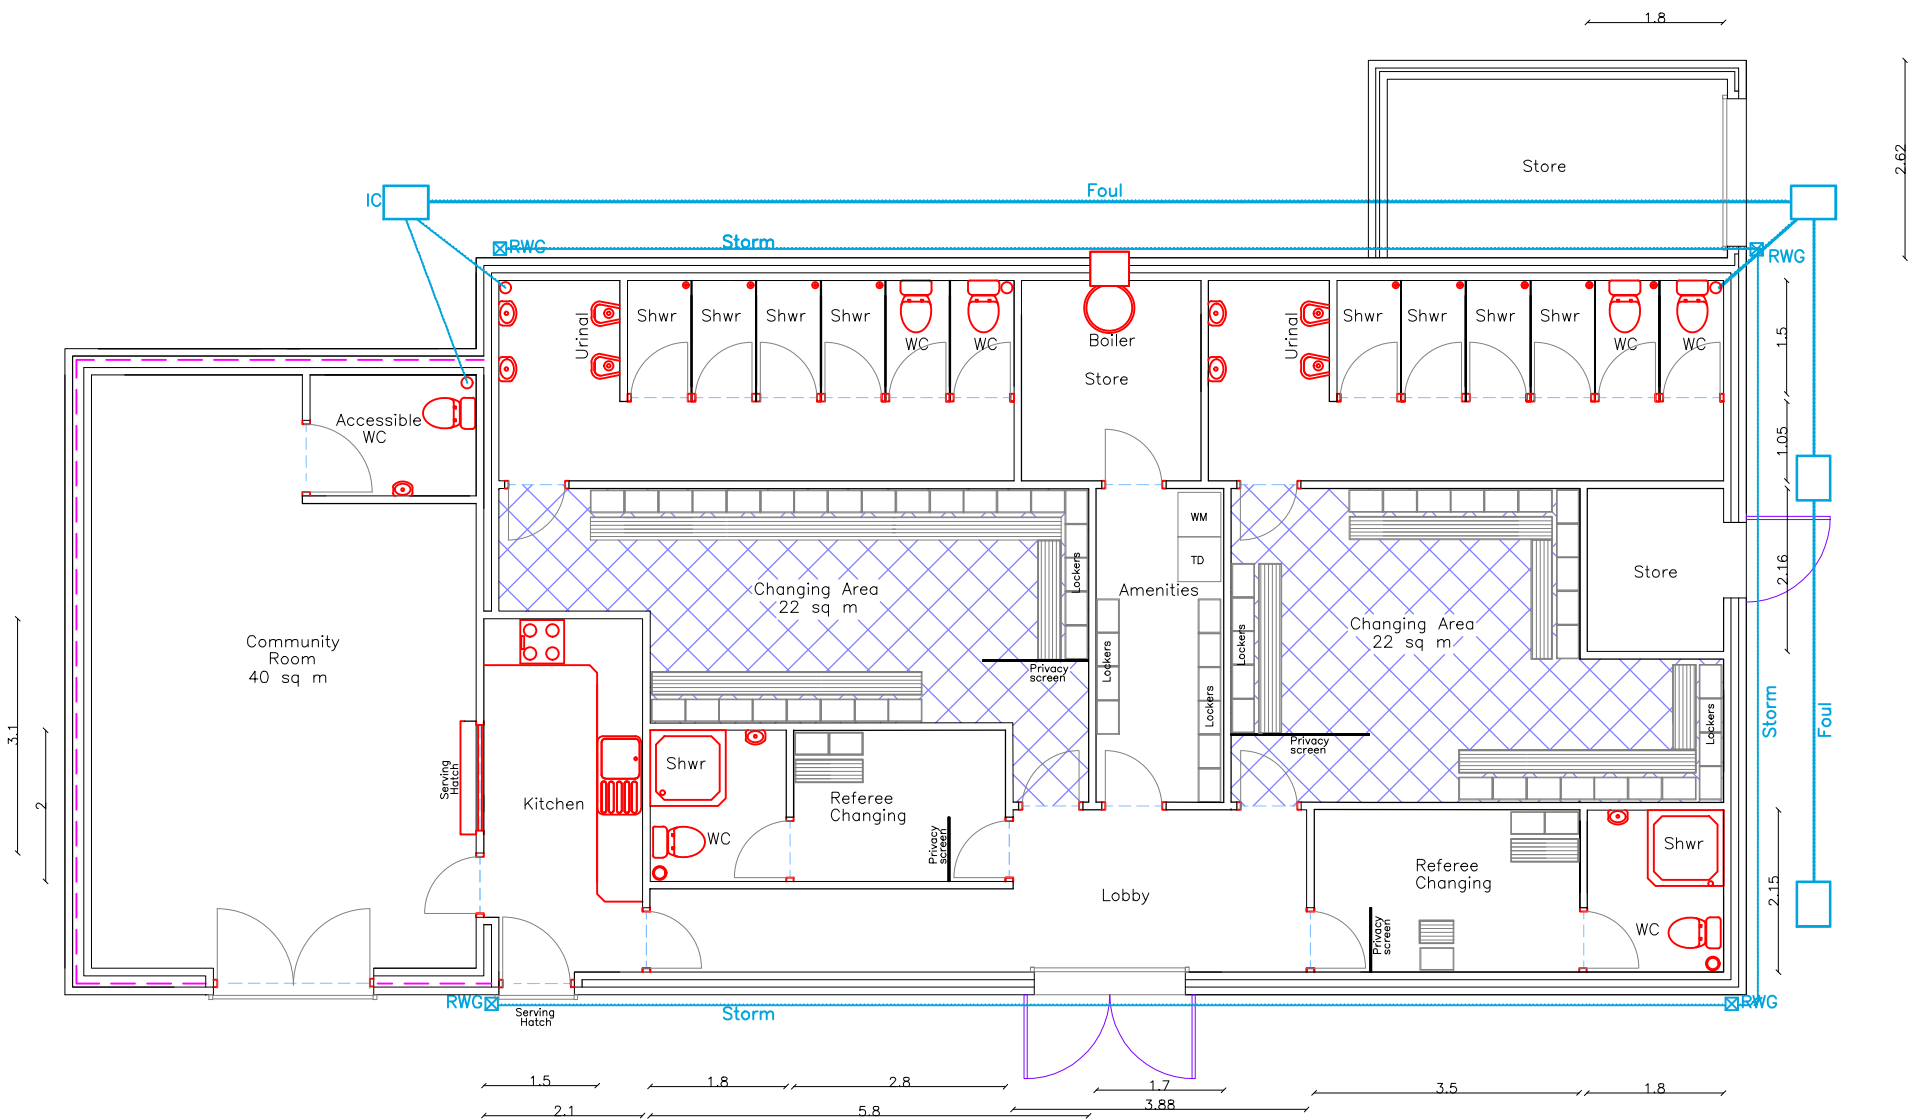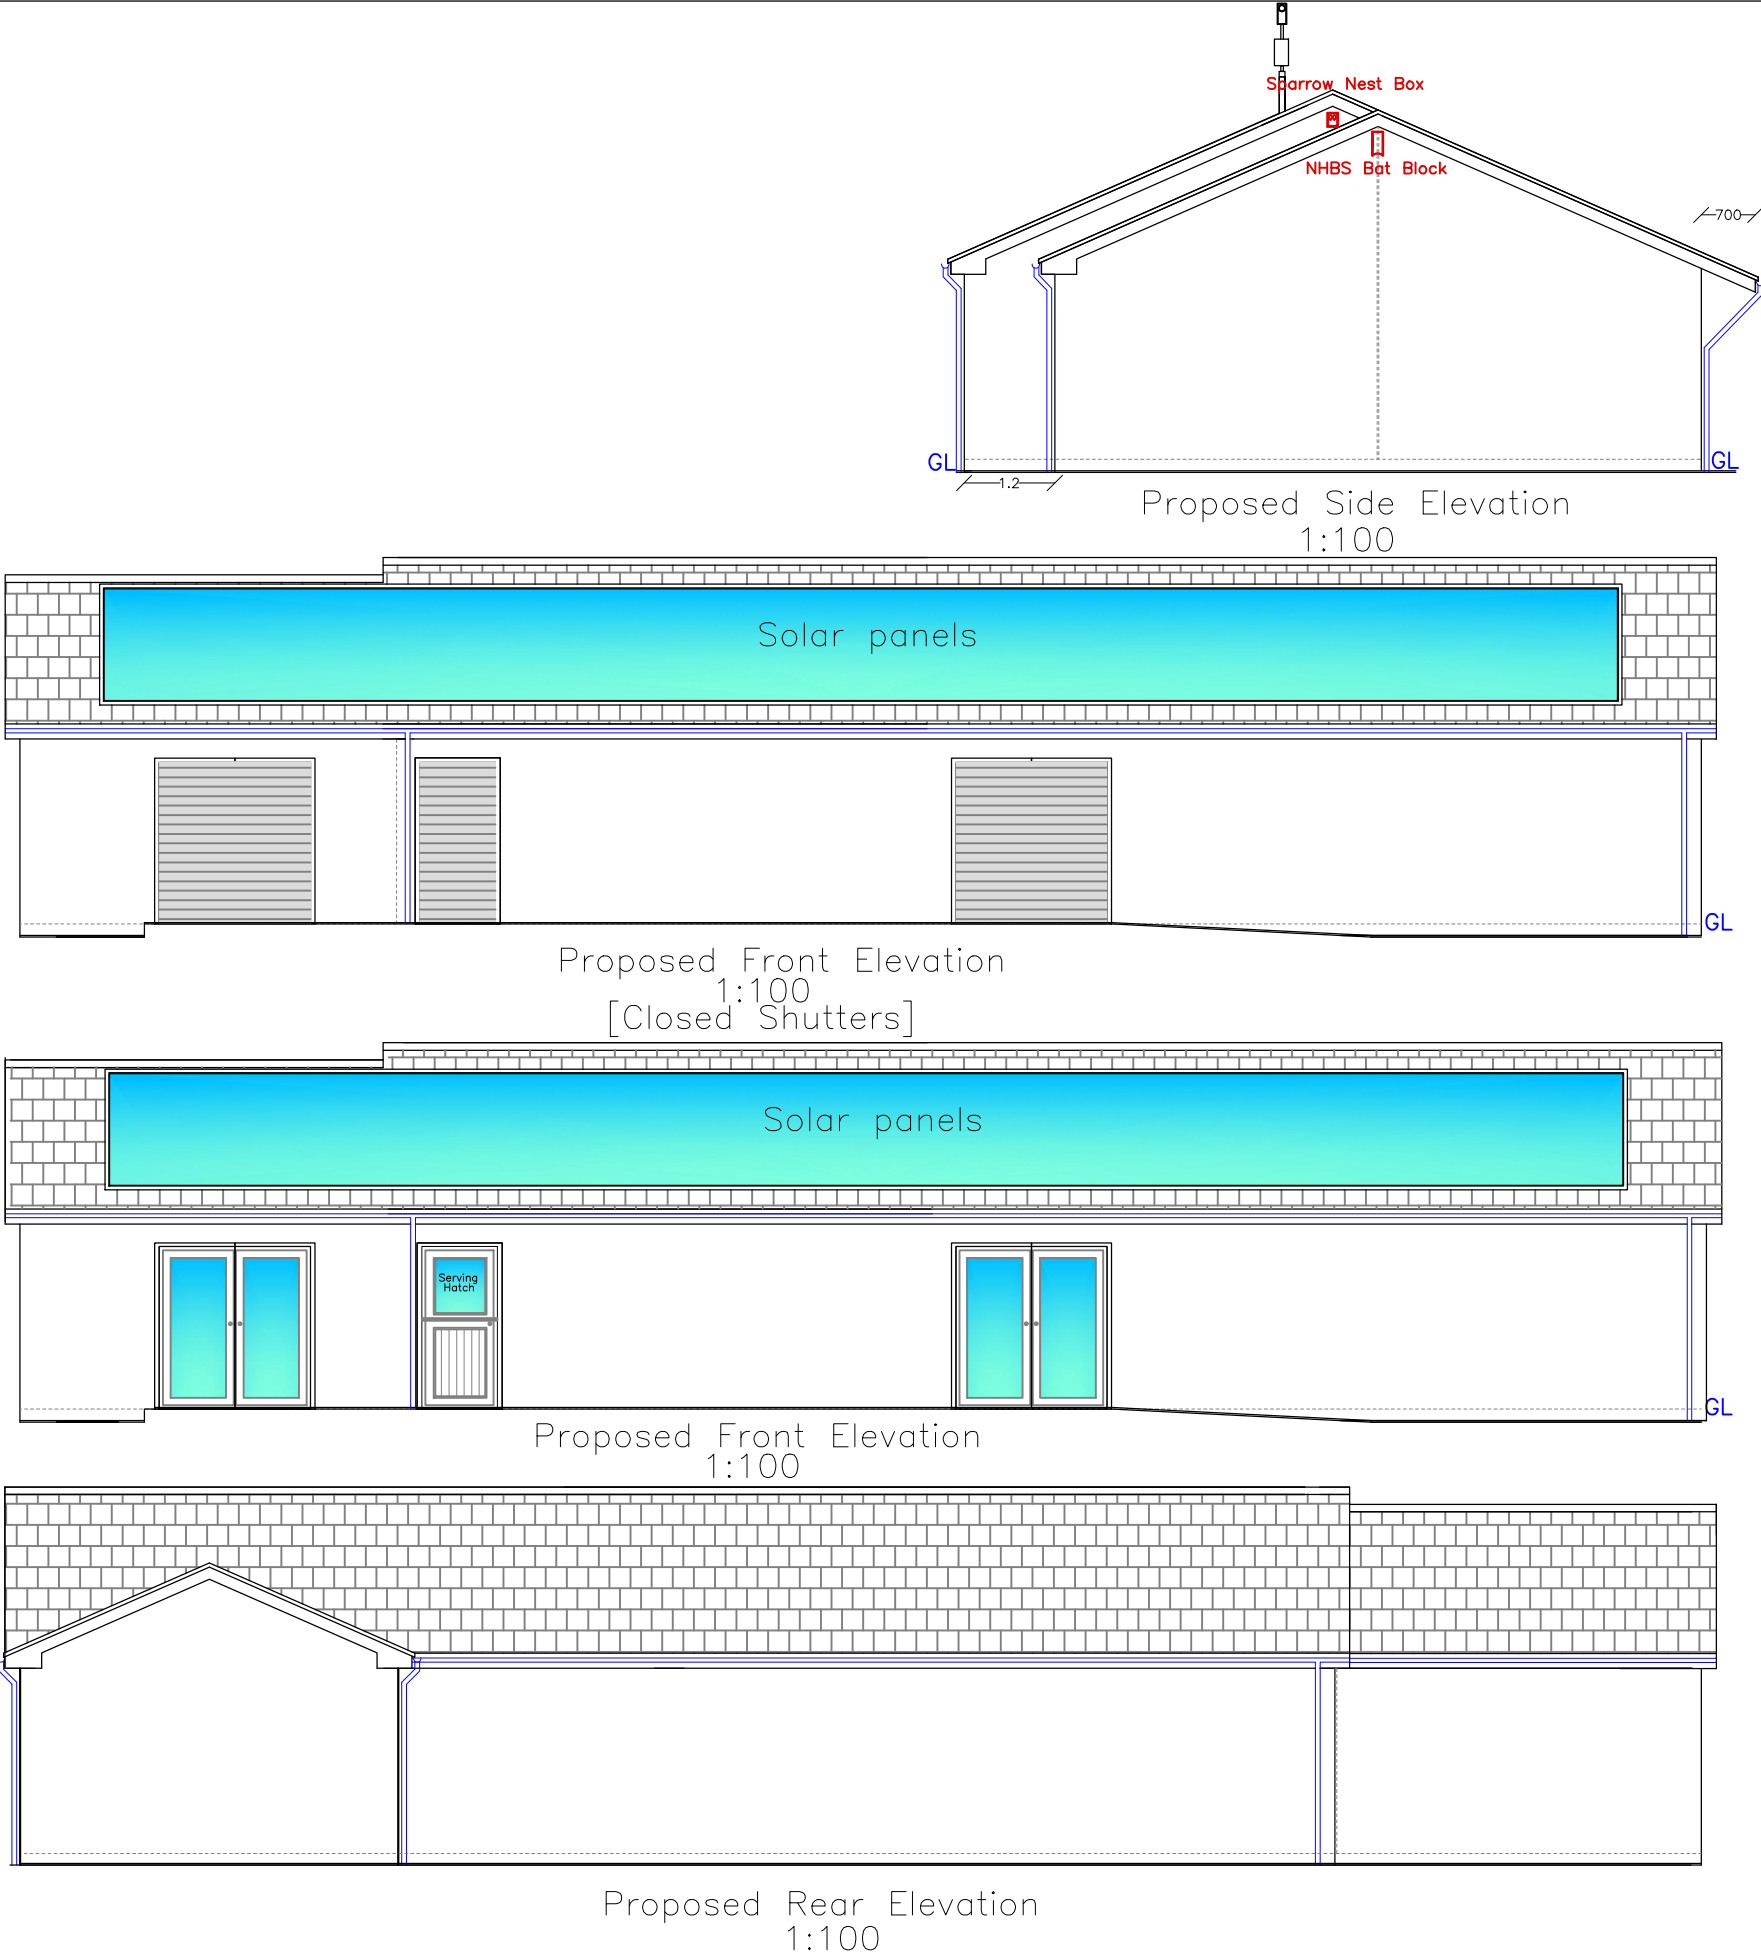

Finishes	
Roof:	Con tile matching extg
External walls:	Render matching extg
Windows/Doors:	Grey
Fascia:	White uPVC
RWG's:	Black uPVC
Enclosure:	Steel post and mesh panels in green matching extg

Utopia Design	
Address	SO 06148 06194 Mountain Hare Playing Fields Mansfield Terrace Merthyr Tydfil CF47 0LB
Project	Proposed new extensions to changing rooms with internal re-arranged layout and Alterations
Drawing Status:	FOR PLANNING PURPOSES ONLY
Drawn by	PT
Date	OCT 24
Scale	1:100
Title	Proposed Plans and Elevations
Paper	A2
Draw No	MT_HARE_REN-EXT_03A