



George and Co.

Pontmorlais W,
Merthyr Tydfil
CF47 8UT

686.02	Floor Plan+ Elevations		
planning	1:50@A1	Mar 22	CG
1st Floor Woodfired Studios 62 High St Merthyr Tydfil CF37 8DE 07830328652 hello@georgeandco.studio www.georgeandco.studio			
DO NOT SCALE THIS DRAWING		©George and Co.	

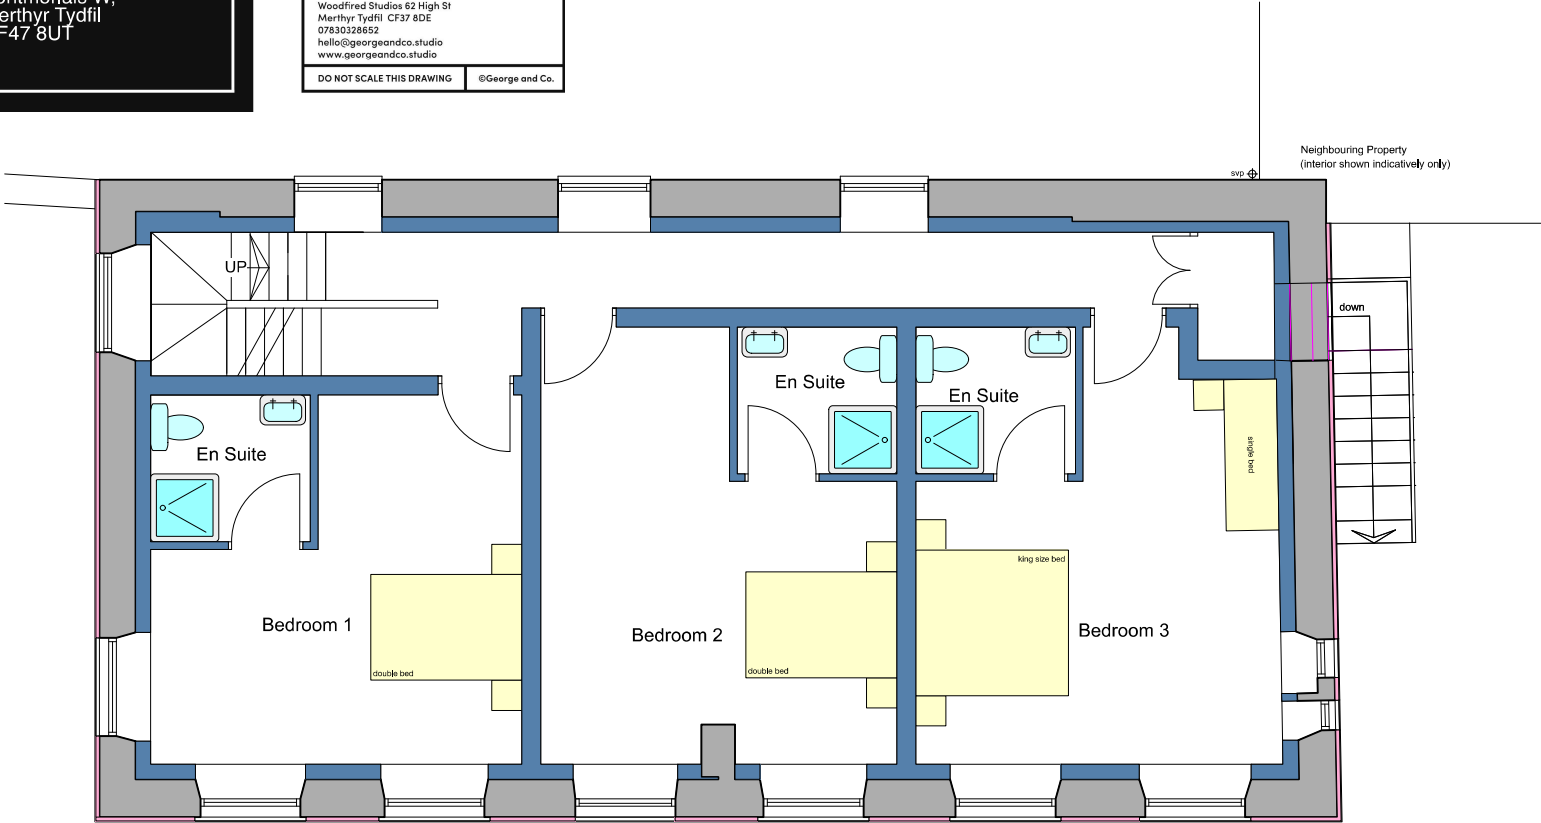


PROPOSED FIRST FLOOR PLAN

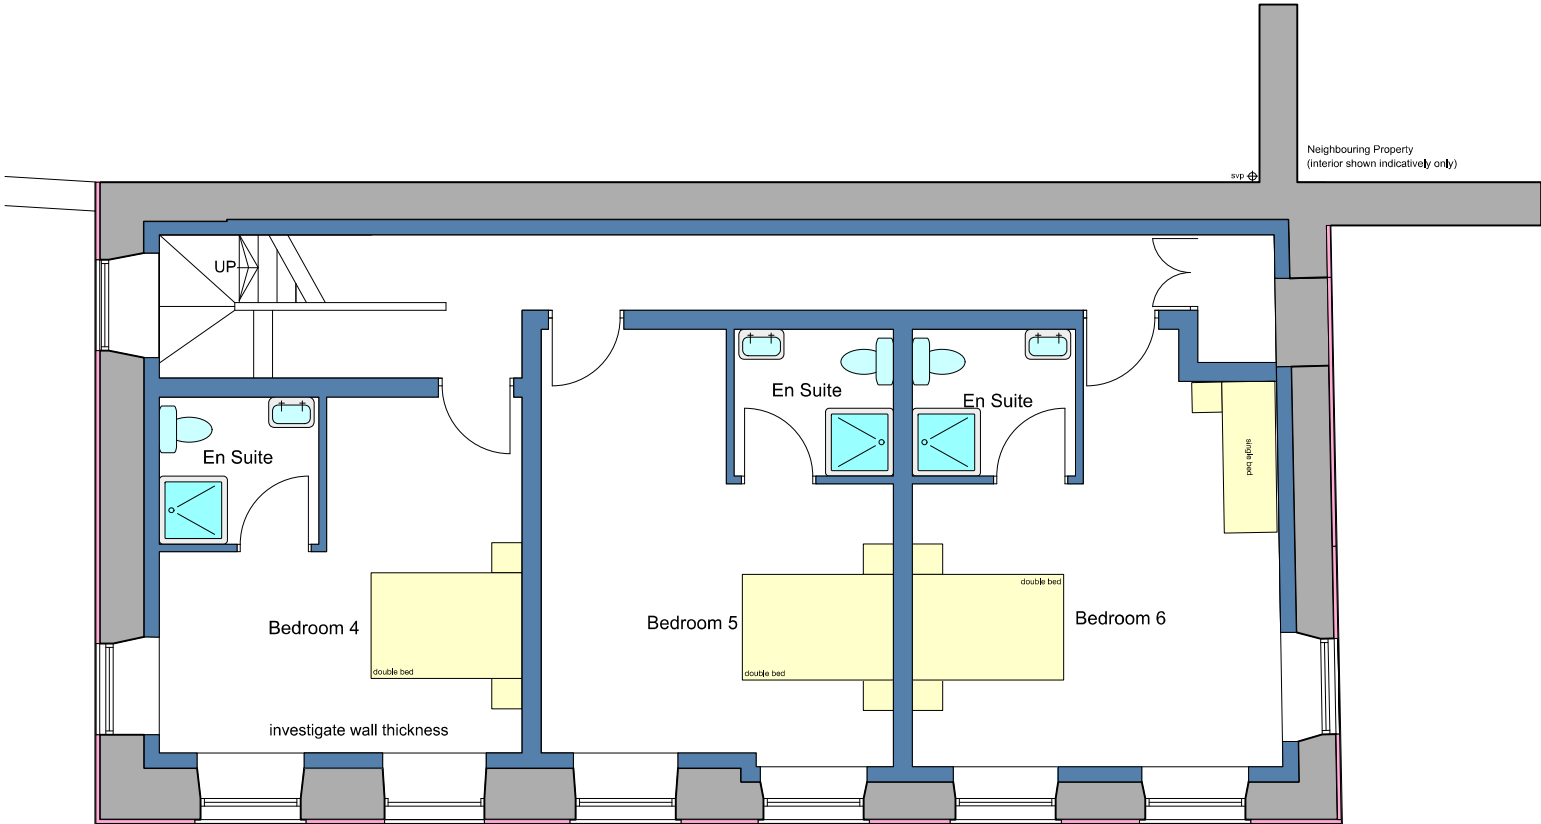

PROPOSED SECOND FLOOR PLAN

New roof to have BS747
Type 1F Bitumen Roofing
Felt


Timber bargeboards

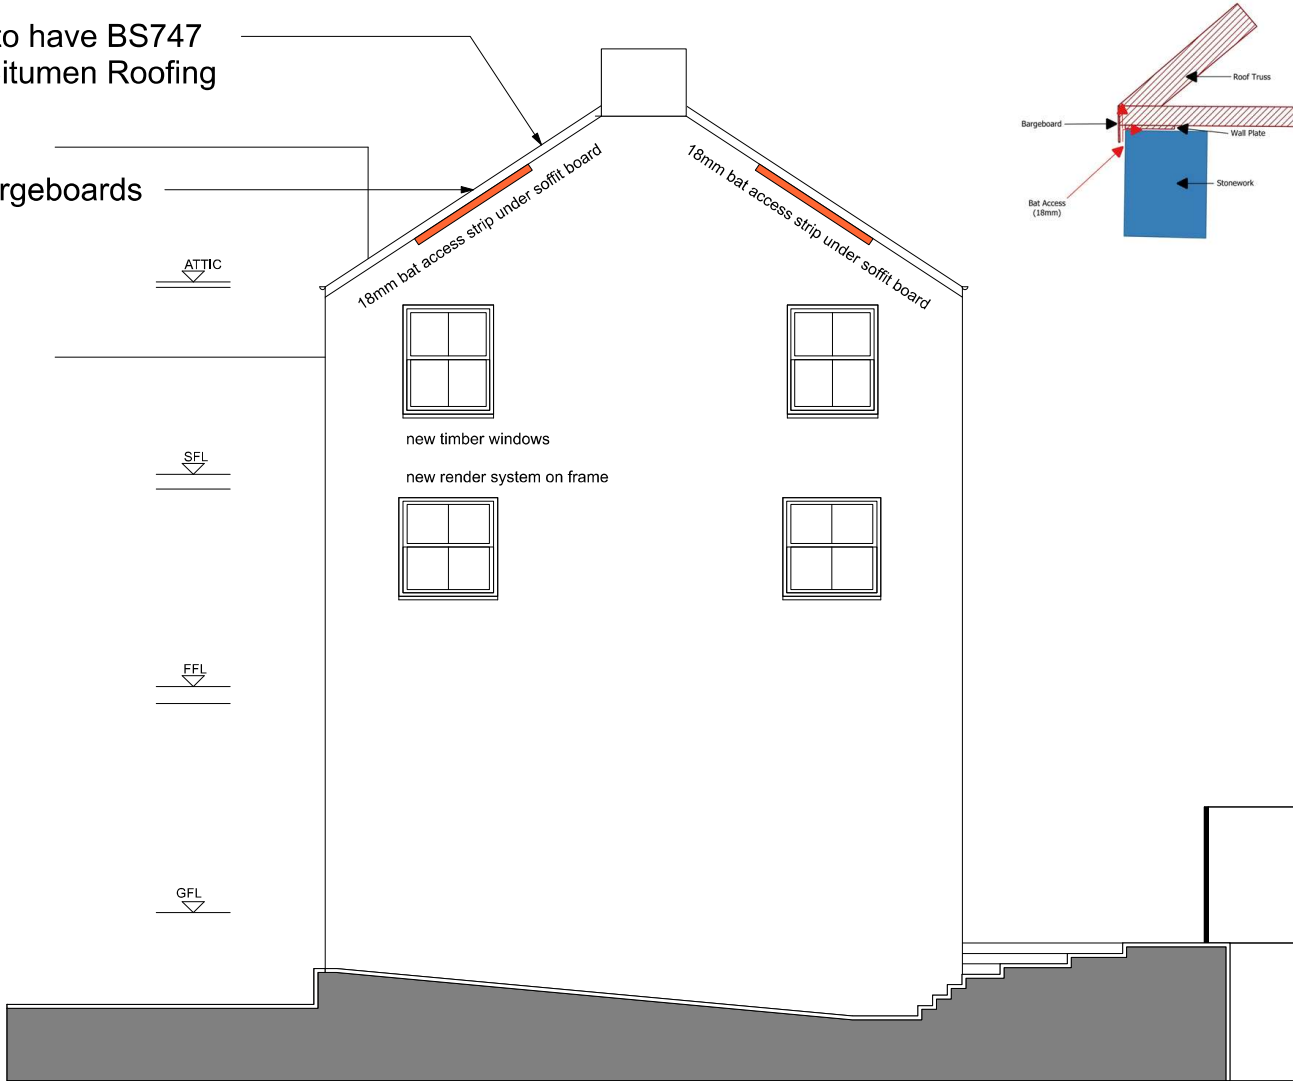

SIDE ELEVATION

New roof to have BS747
Type 1F Bitumen Roofing
Felt

Timber bargeboards

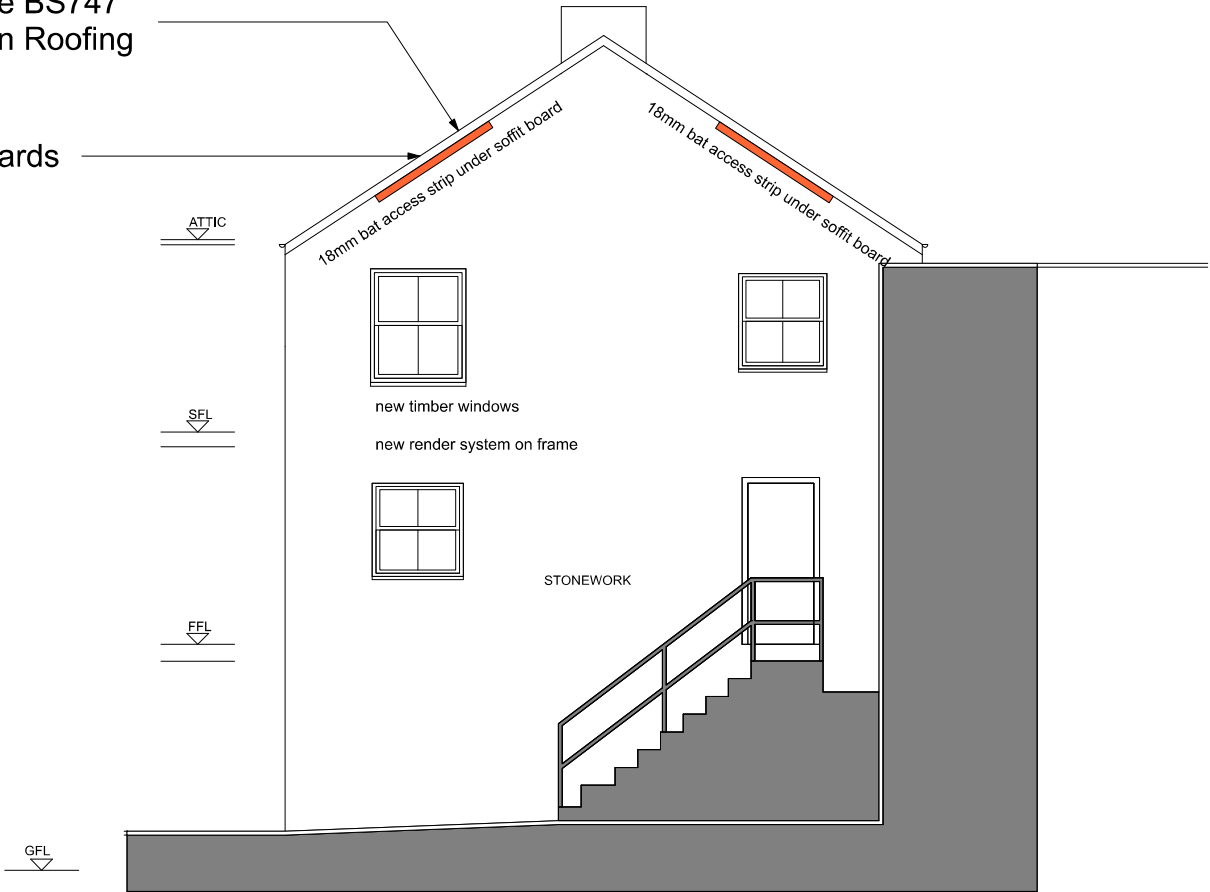

SIDE ELEVATION