

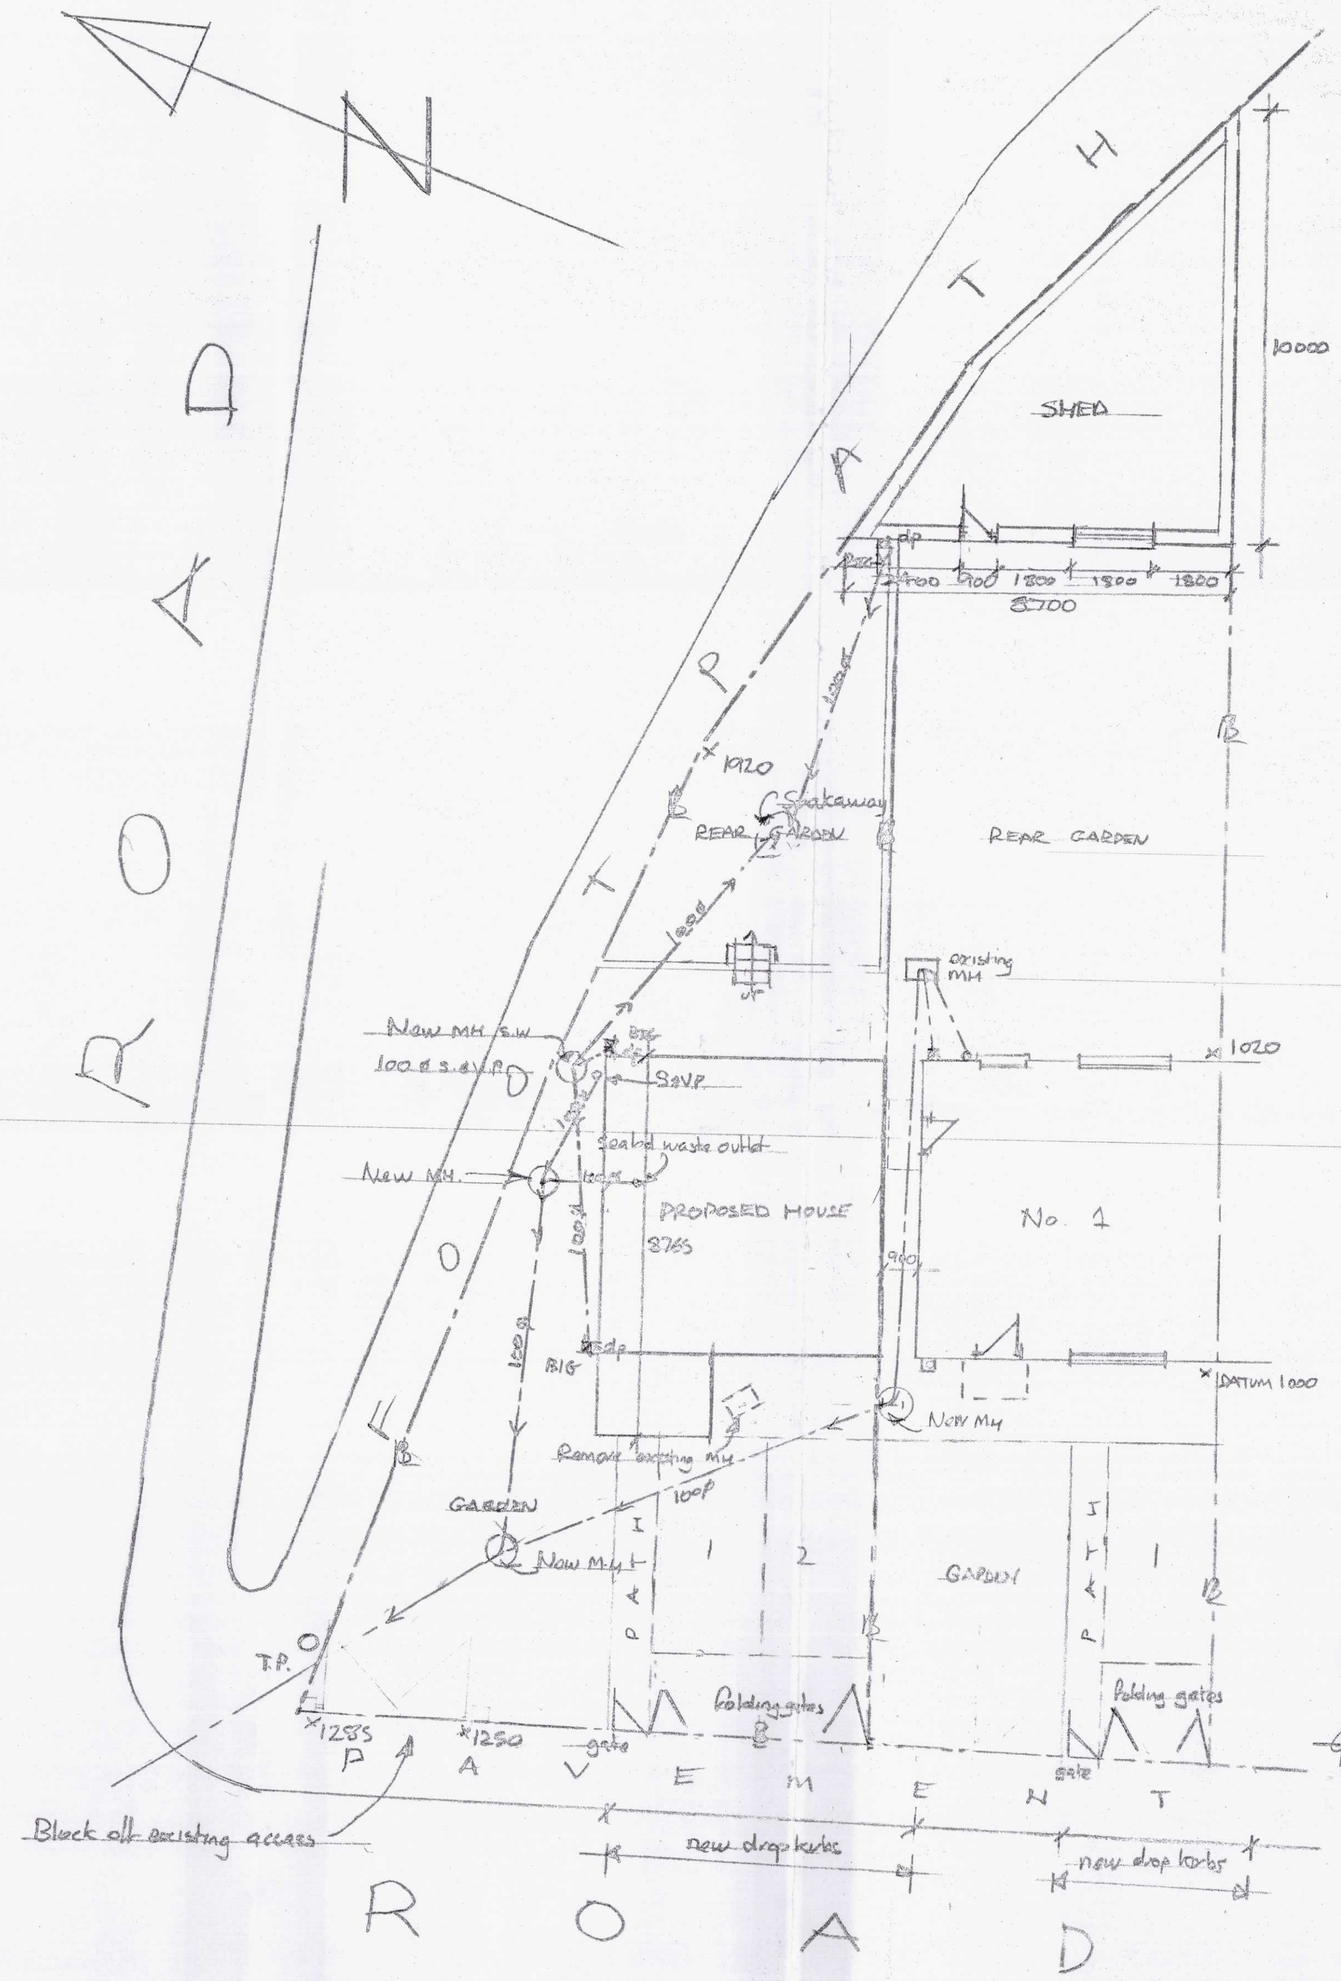



PROPOSED SITE LAYOUT 1:100

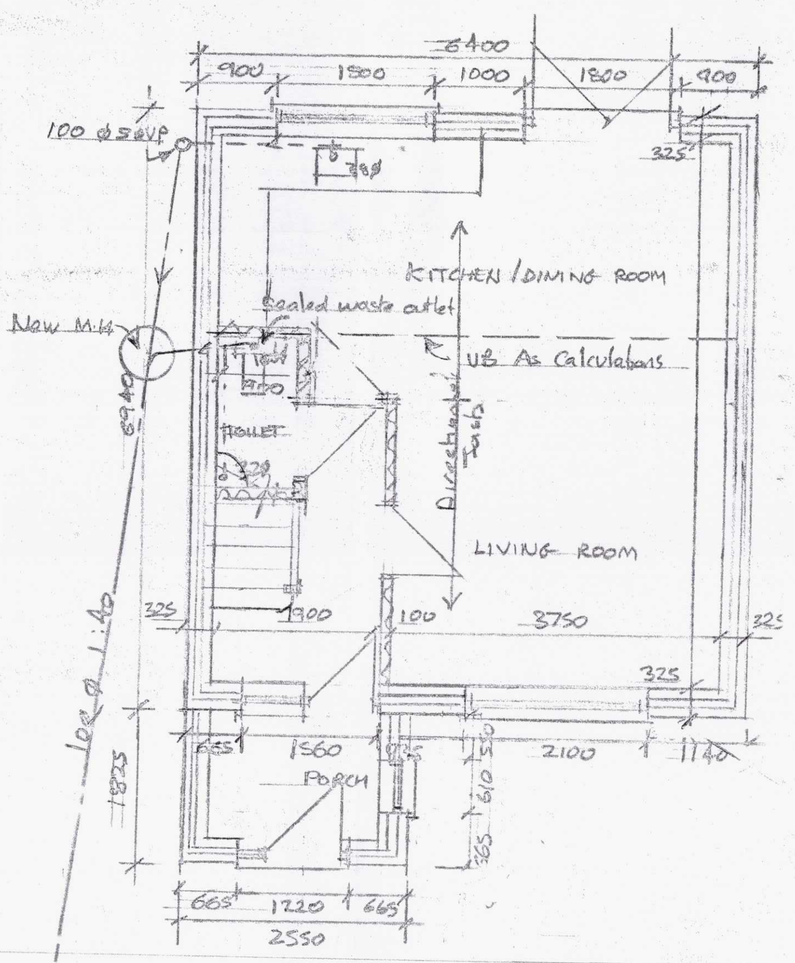


PROPOSED GROUND FLOOR PLAN 1:50

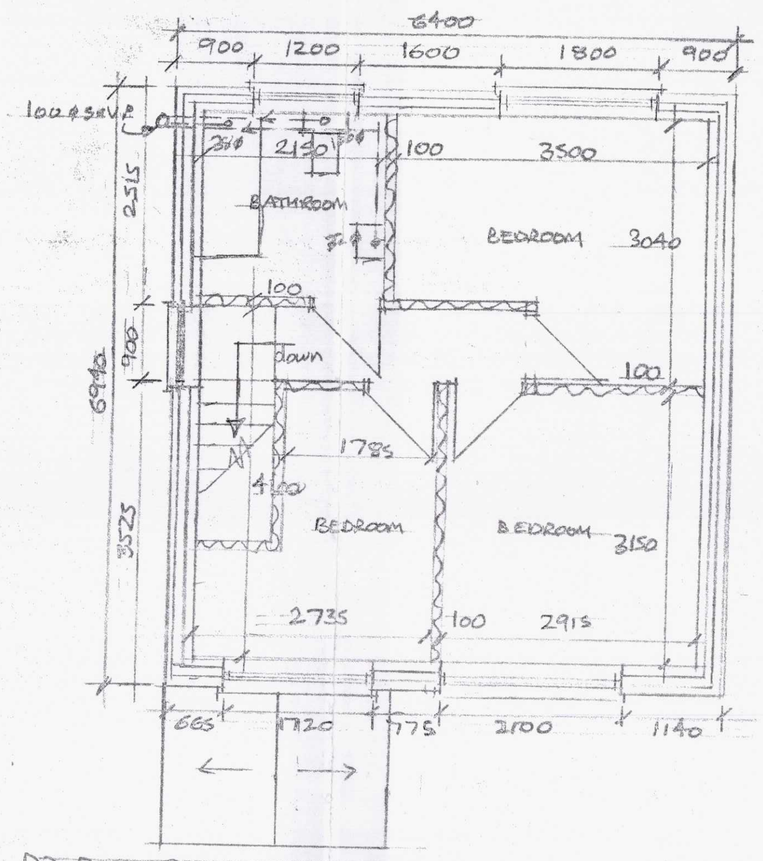


PROPOSED FIRST FLOOR PLAN 1:50

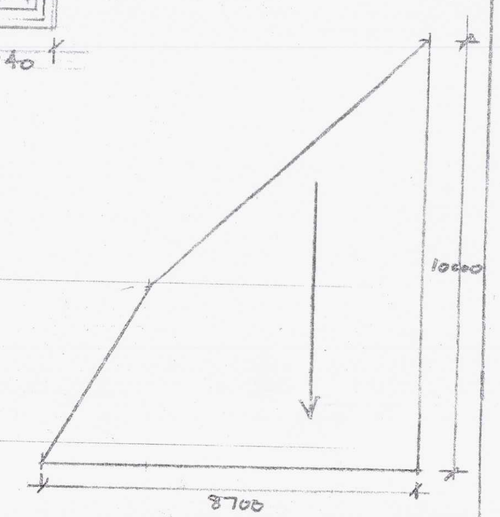


Roof Plan of Shed 1:100

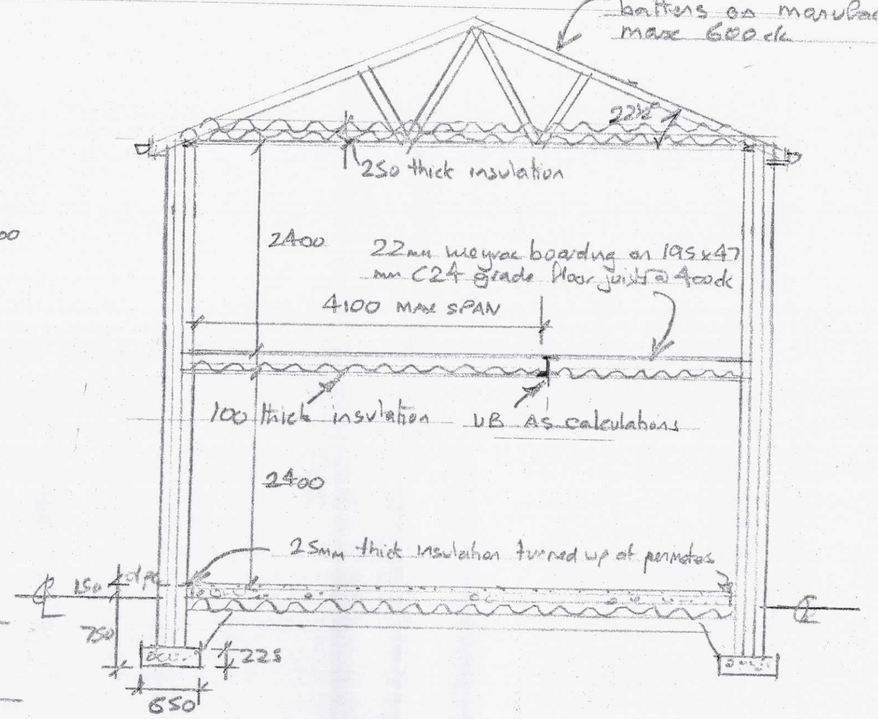


TYPICAL SECTION 1:50

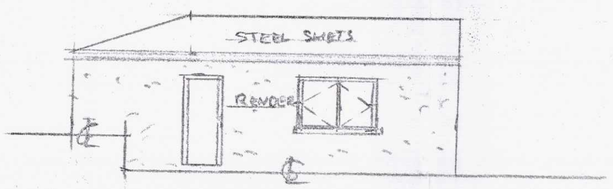

PROPOSED SOUTH WEST ELEVATION 1:100

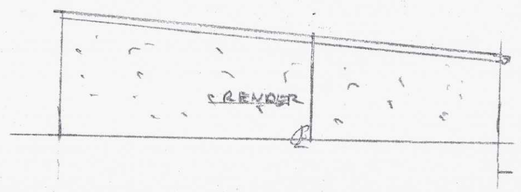

PROPOSED NORTH ELEVATION 1:100

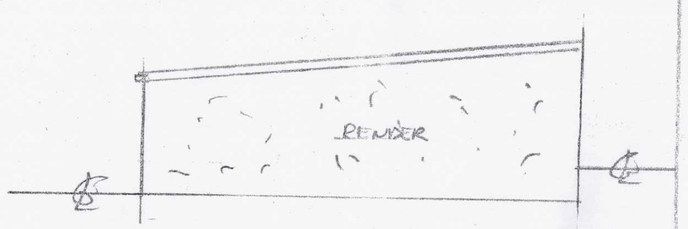

PROPOSED SOUTH EAST ELEVATION 1:100

ELEVATIONS of PROPOSED SHED

Job	PROPOSED NEW HOUSE ADJACENT TO EXISTING HOUSE (AMENDED)
Address	1 MANORAU, QUEENSROAD, MERTHYR TYDFIL

DRWG No	SCALE	DATE	DRAWN
2 of 2	1:50, 1:100	AUG 2020 OCT 2020	A COLLINS