

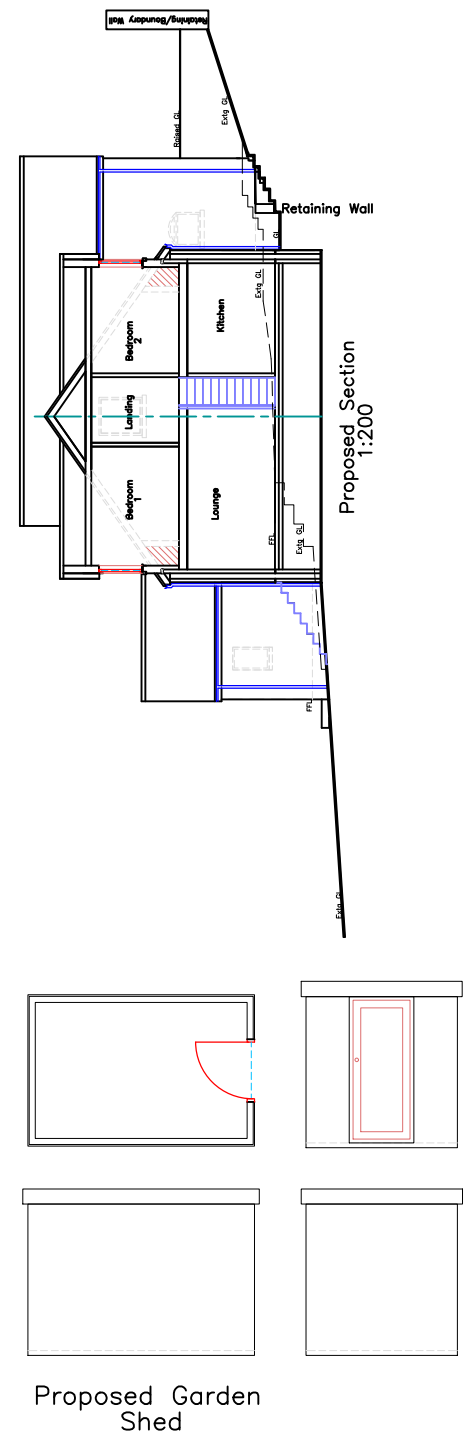
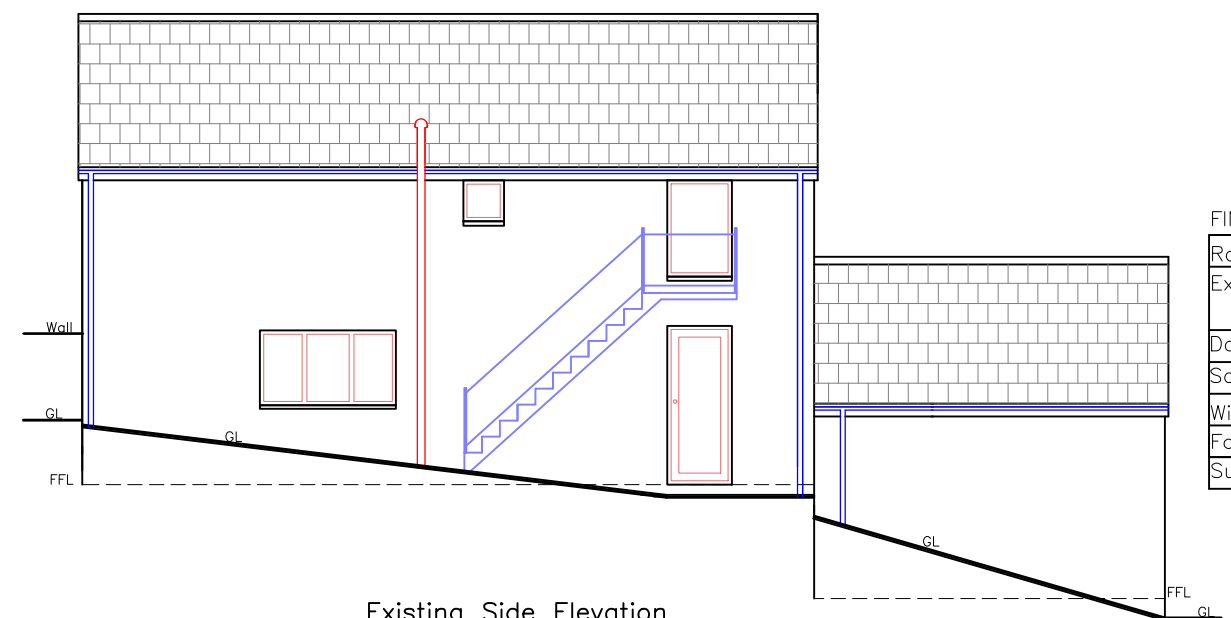
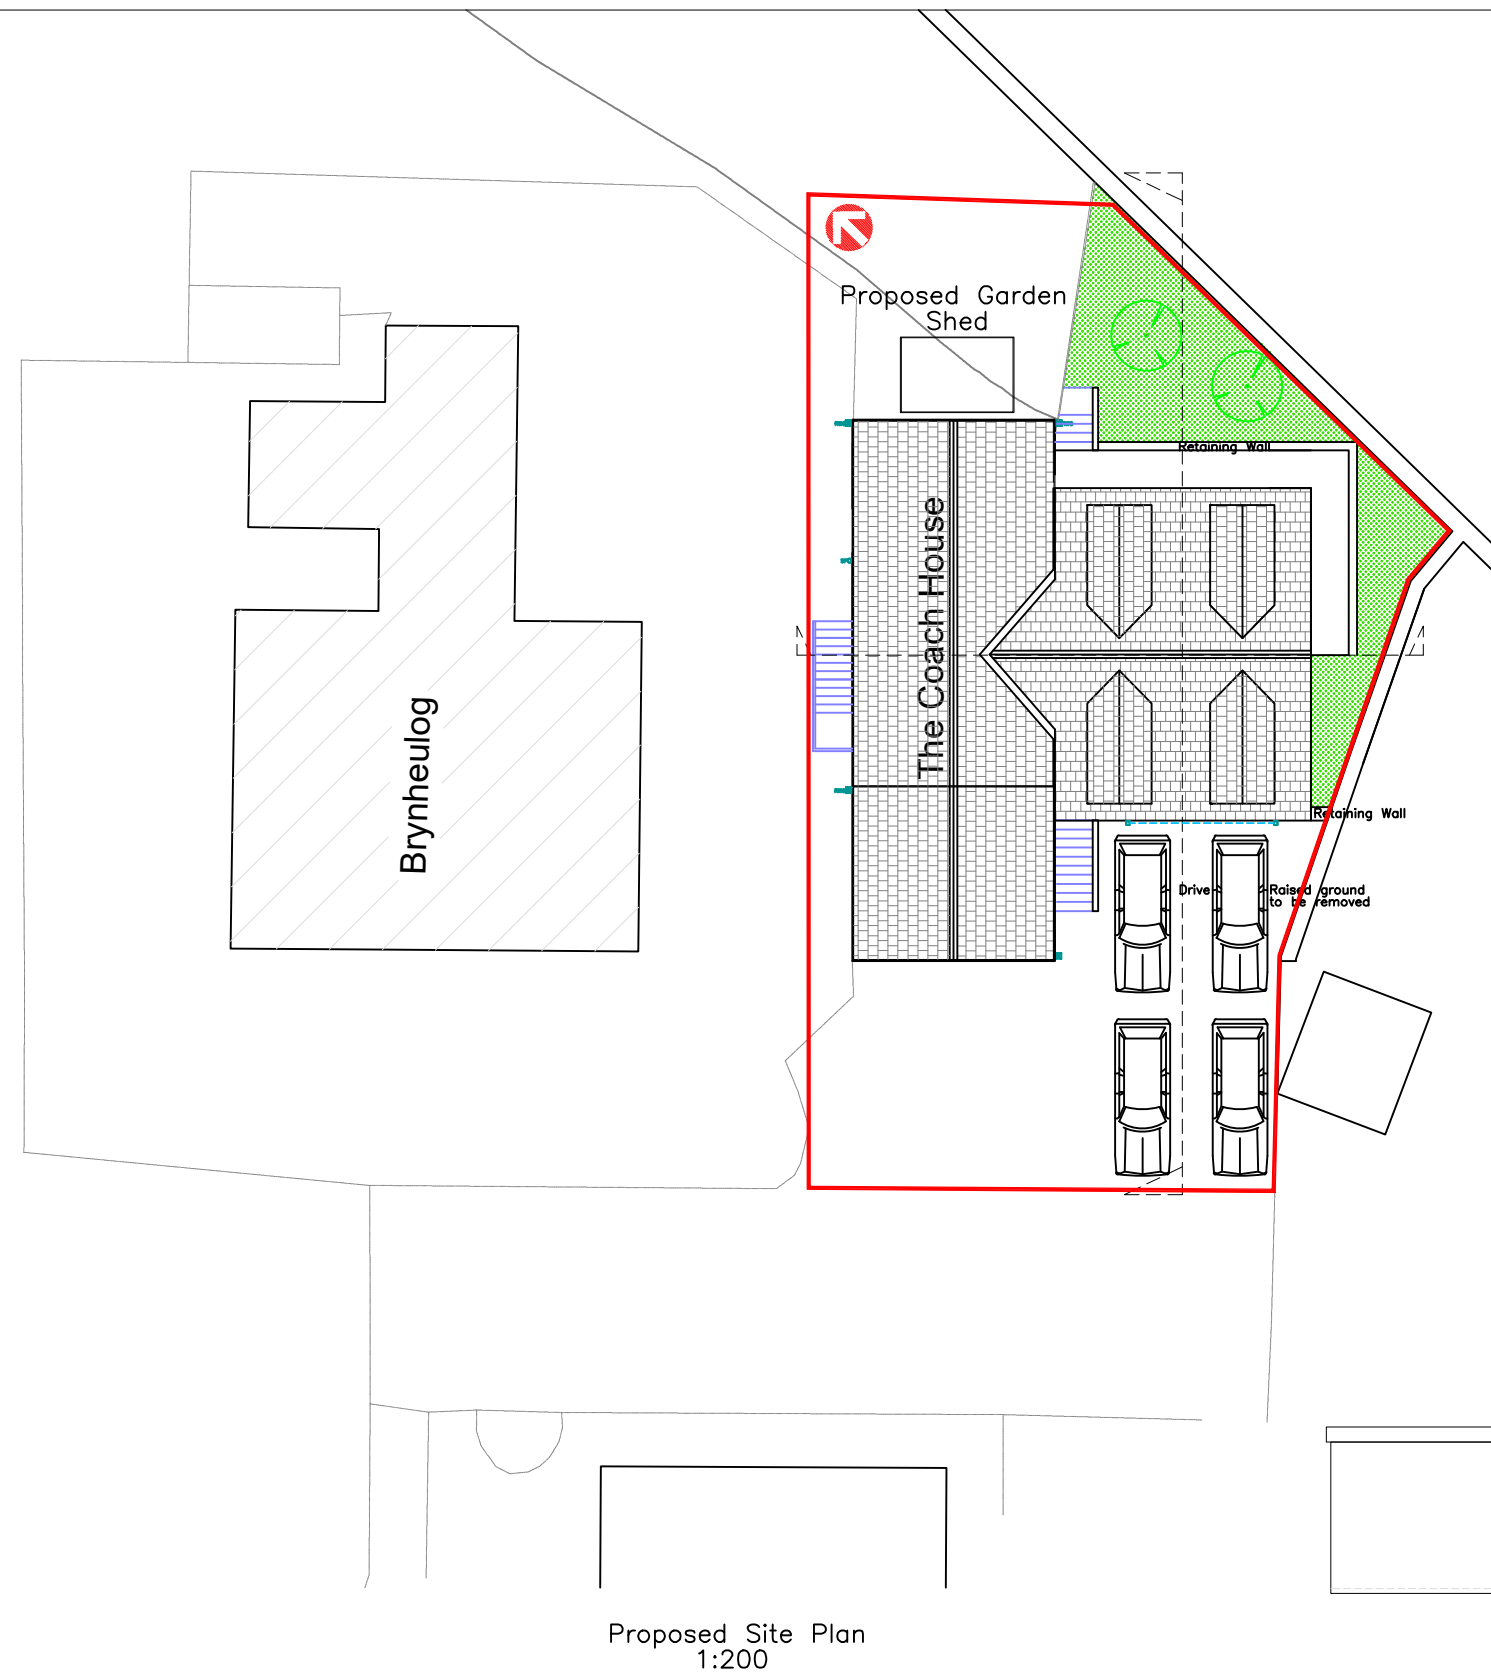
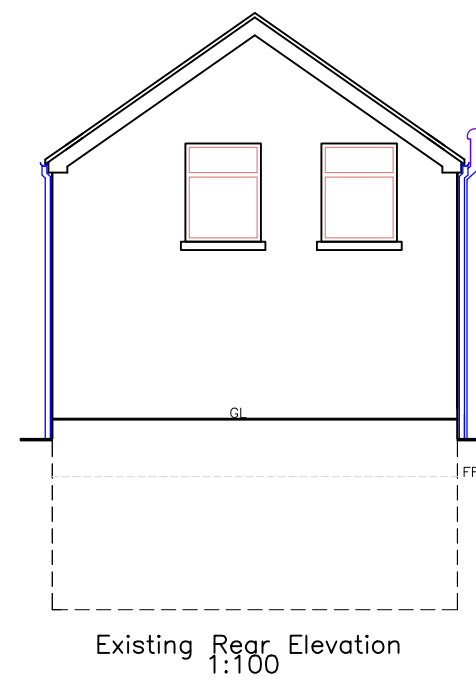
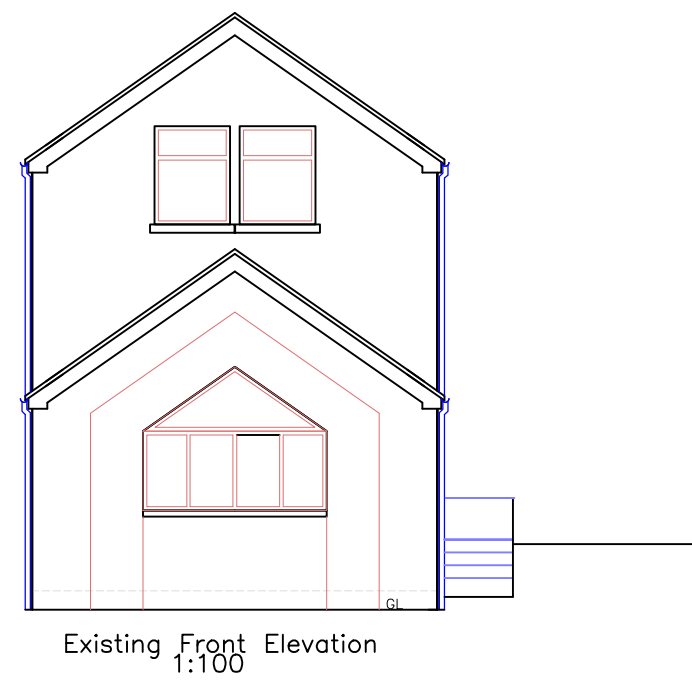
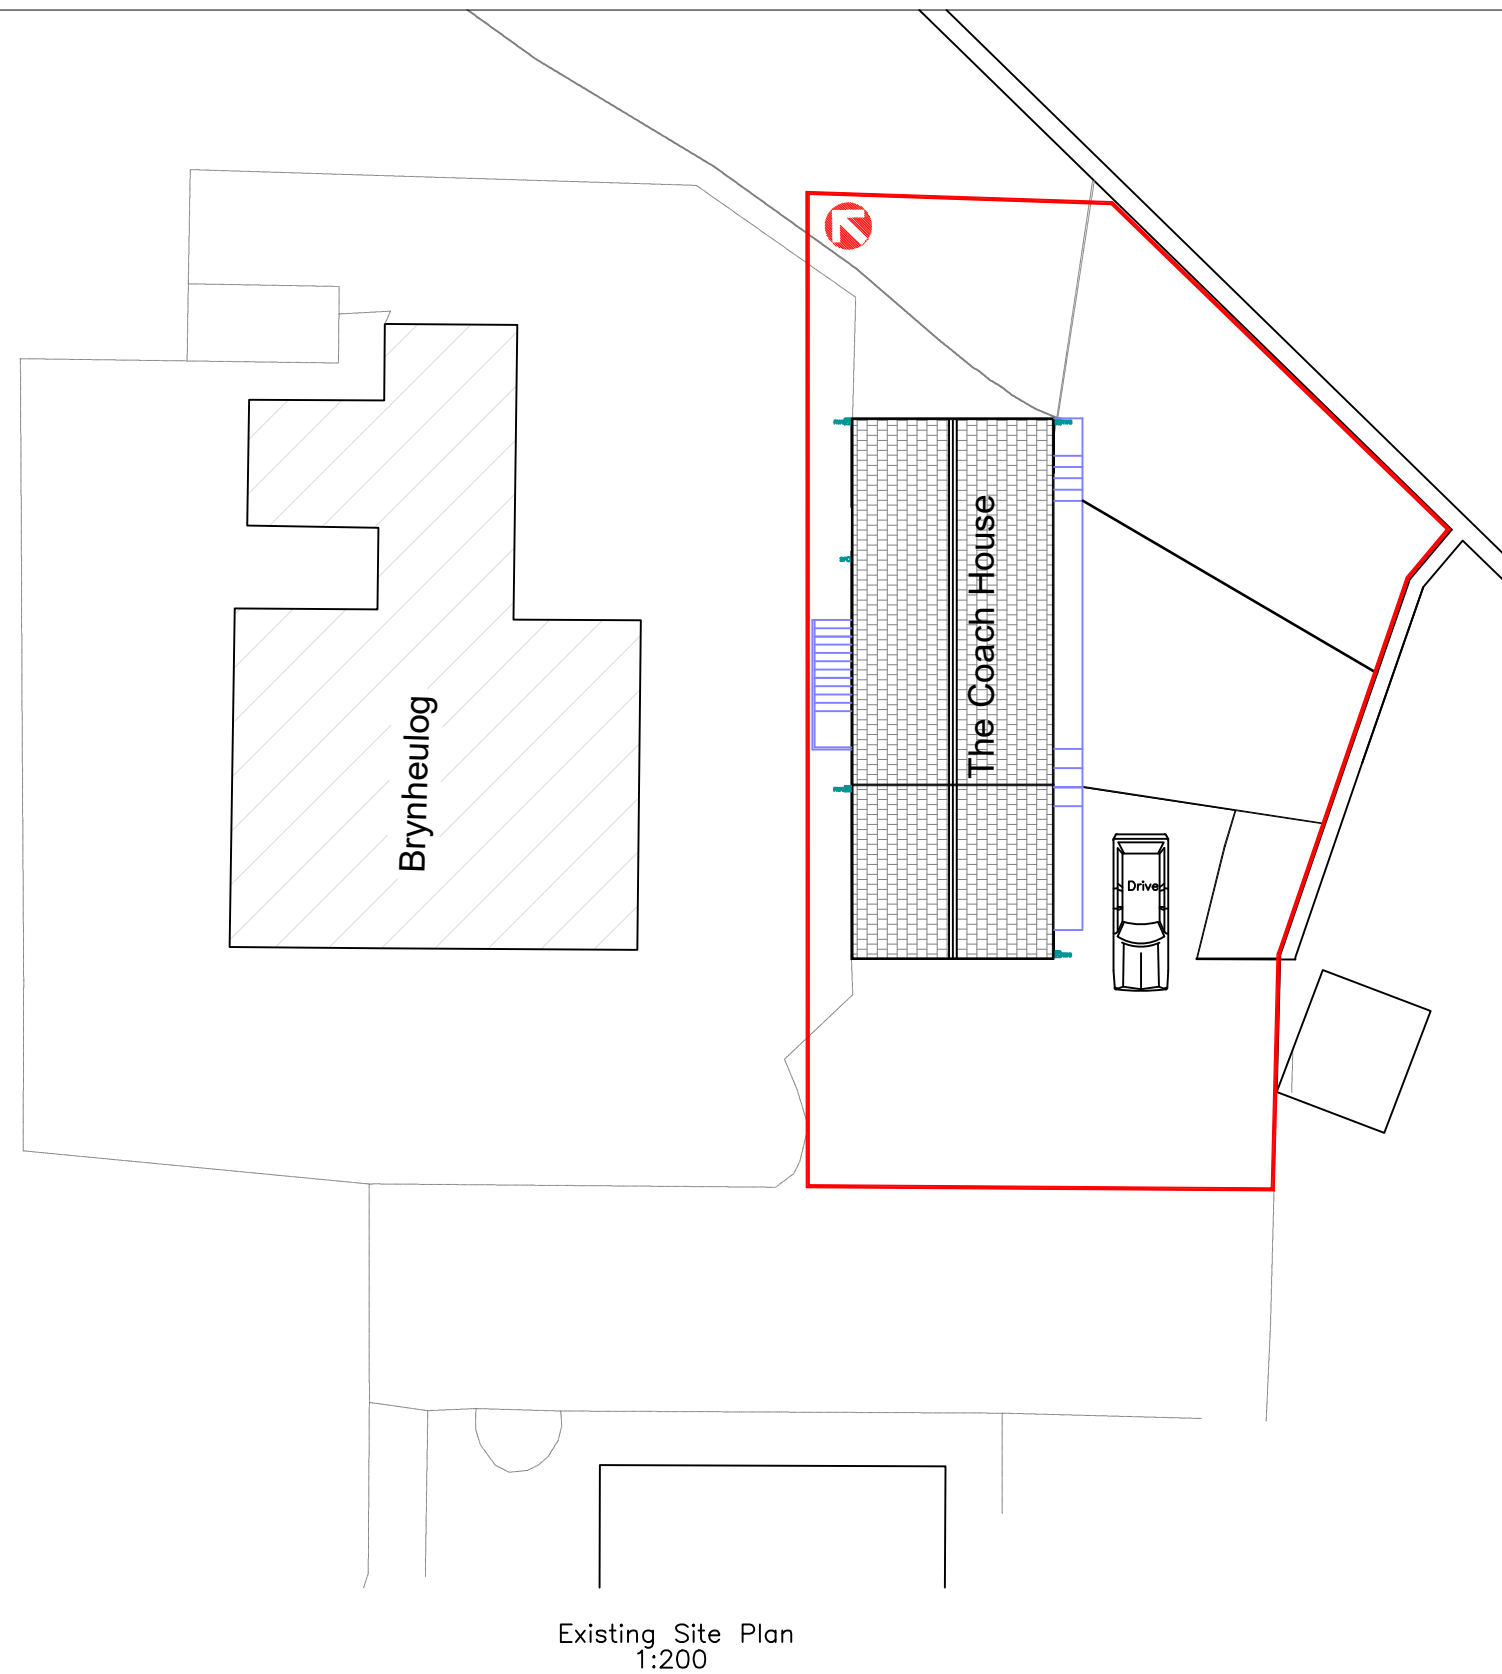


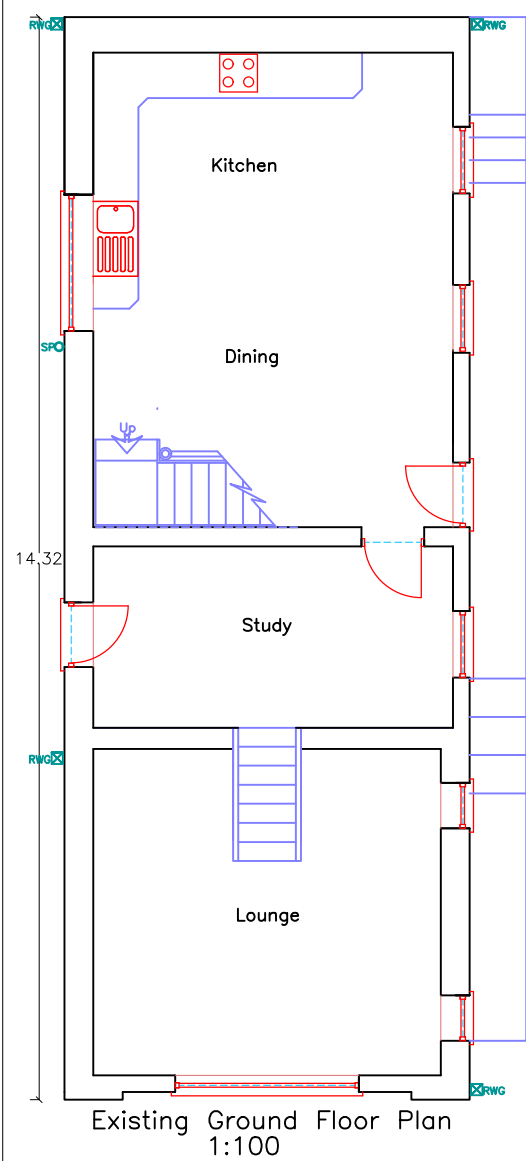

FINISHES	
Roof:	Slate Substitute matching extg
External walls:	Face brick & Features matching extg
Dormer walls:	Natural timber
Safety Barriers:	Steel post & glass
Windows/Doors:	Woodgrain uPVC matching extg
Fascia/RWG's:	Woodgrain uPVC matching extg
Surfaces:	Permeable Tarmac

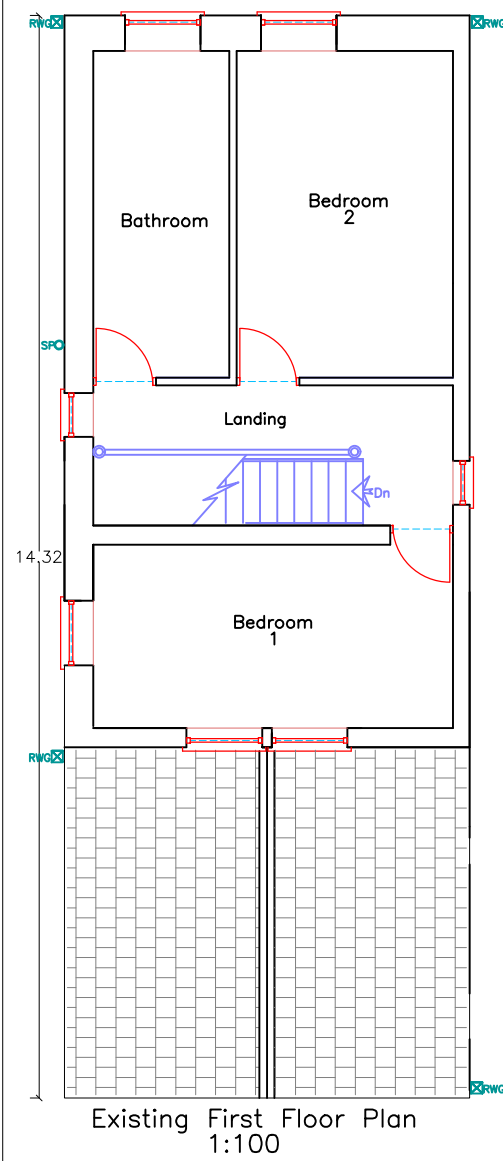

Utopia Design
Architectural Services

Utopia Design
Architectural Services

Building Planning Application Support
Paul Thomas: BSc (Hons)
Tel: 01685 559230, Mob: 07908 725065

Issued Only for Purpose Indicated
Drawing Status: FOR PLANNING/BUILD CONTROL PURPOSES ONLY

Address: Brynheulog Coach House
Pantannas
Treharris
Merthyr Tydfil
CF46 5BN

Project: Proposed New Two Storey
Side Extension to Provide
Granny Annexe Accomodation
with
Associated Reprofiling of
Ground Level

Drawn by	PT	Paper	A2	Date	APR 23
Title				Scale	1:100 1:200
Existing & Proposed Plans, Elevations and Section Details				Drawg No	COACH HOUSE 01A