
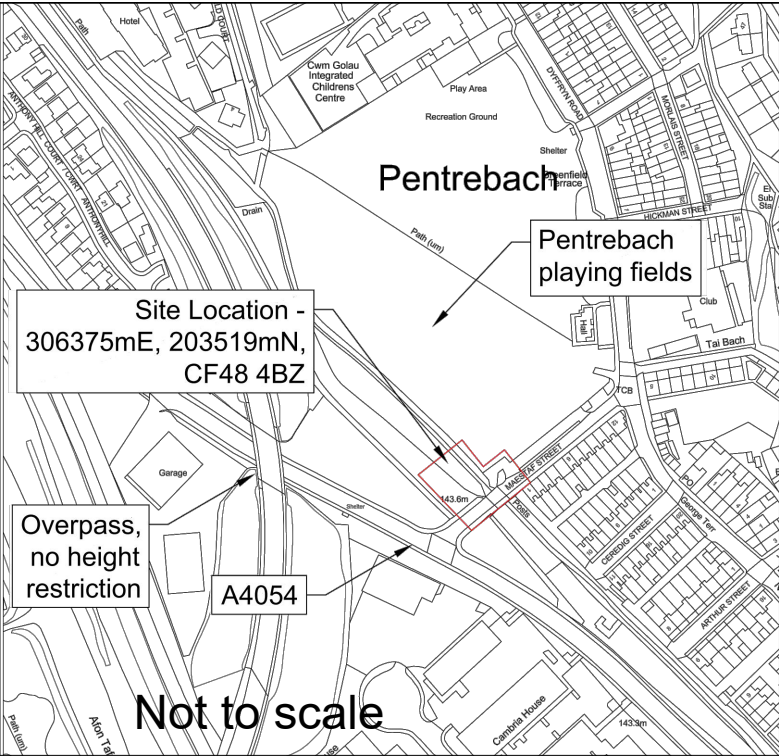


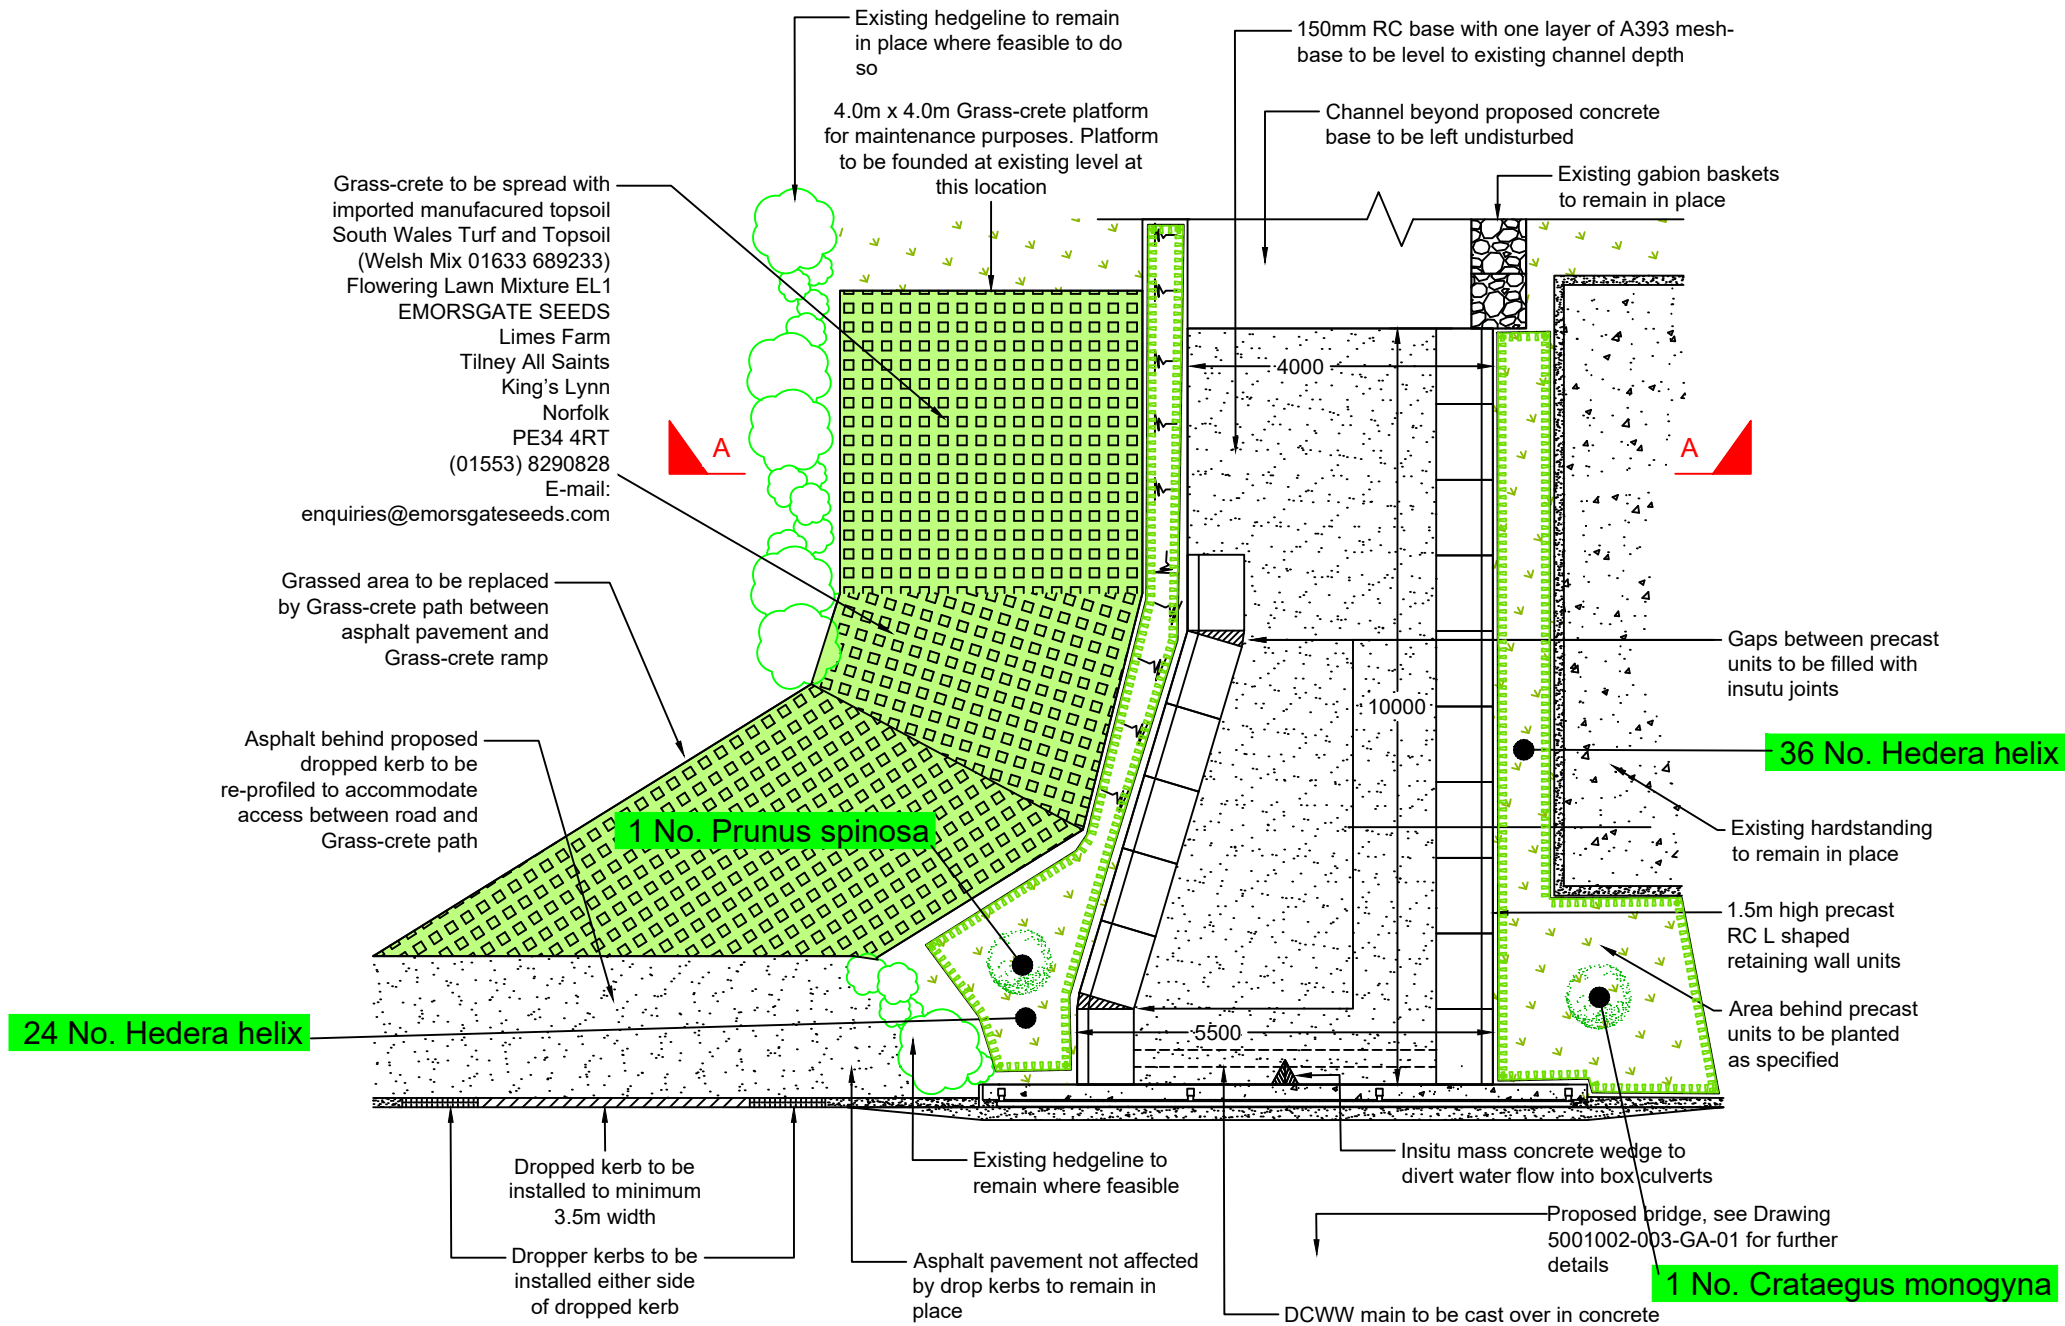

Planting Specification

Trees

Number	Abbreviation	Species	Specification	Density
1	C mon	Crataegus monogyna	Feather :1/3 brks :BR	Counted
1	PRUSP	Prunus spinosa	Feather :Multi-Stemmed :1/3 brks :BR	Counted

Climbers

Number	Abbreviation	Species	Specification	Density
60	HEDHE	Hedera helix	Single or Several Shoots :2 brks	3/m²

© Crown copyright and database rights 2016 Ordnance Survey 100025302 "You are not permitted to copy, sub-licence, distribute or sell any of this data to third parties in any form."

© Hawlfraint y Goron a hawliau cronfa ddata 2016 Arolwg Ordnans 100025302 "Ni chaniateir i chwi gopio, tan-drwyddedu, dosbarthu neu werthu y data yma i unrhyw drydydd barti mewn unrhyw ffurf"



MERTHYR TYDFIL
COUNTY BOROUGH COUNCIL
ENGINEERING DIVISION
UNIT 5
TRIANGLE BUSINESS PARK
PENTREBACH
MERTHYR TYDFIL
CF48 4TQ

DRAWN:

APPROVED:

CHECKED:

DATE:

SCALE:

PROJECT NO.:

DRAWING NO.:

REV.:

LA02.02.71

004

02

PROJECT TITLE:

Maestaf Street Bridge
Replacement

DRAWING TITLE:

Soft Landscape Works