


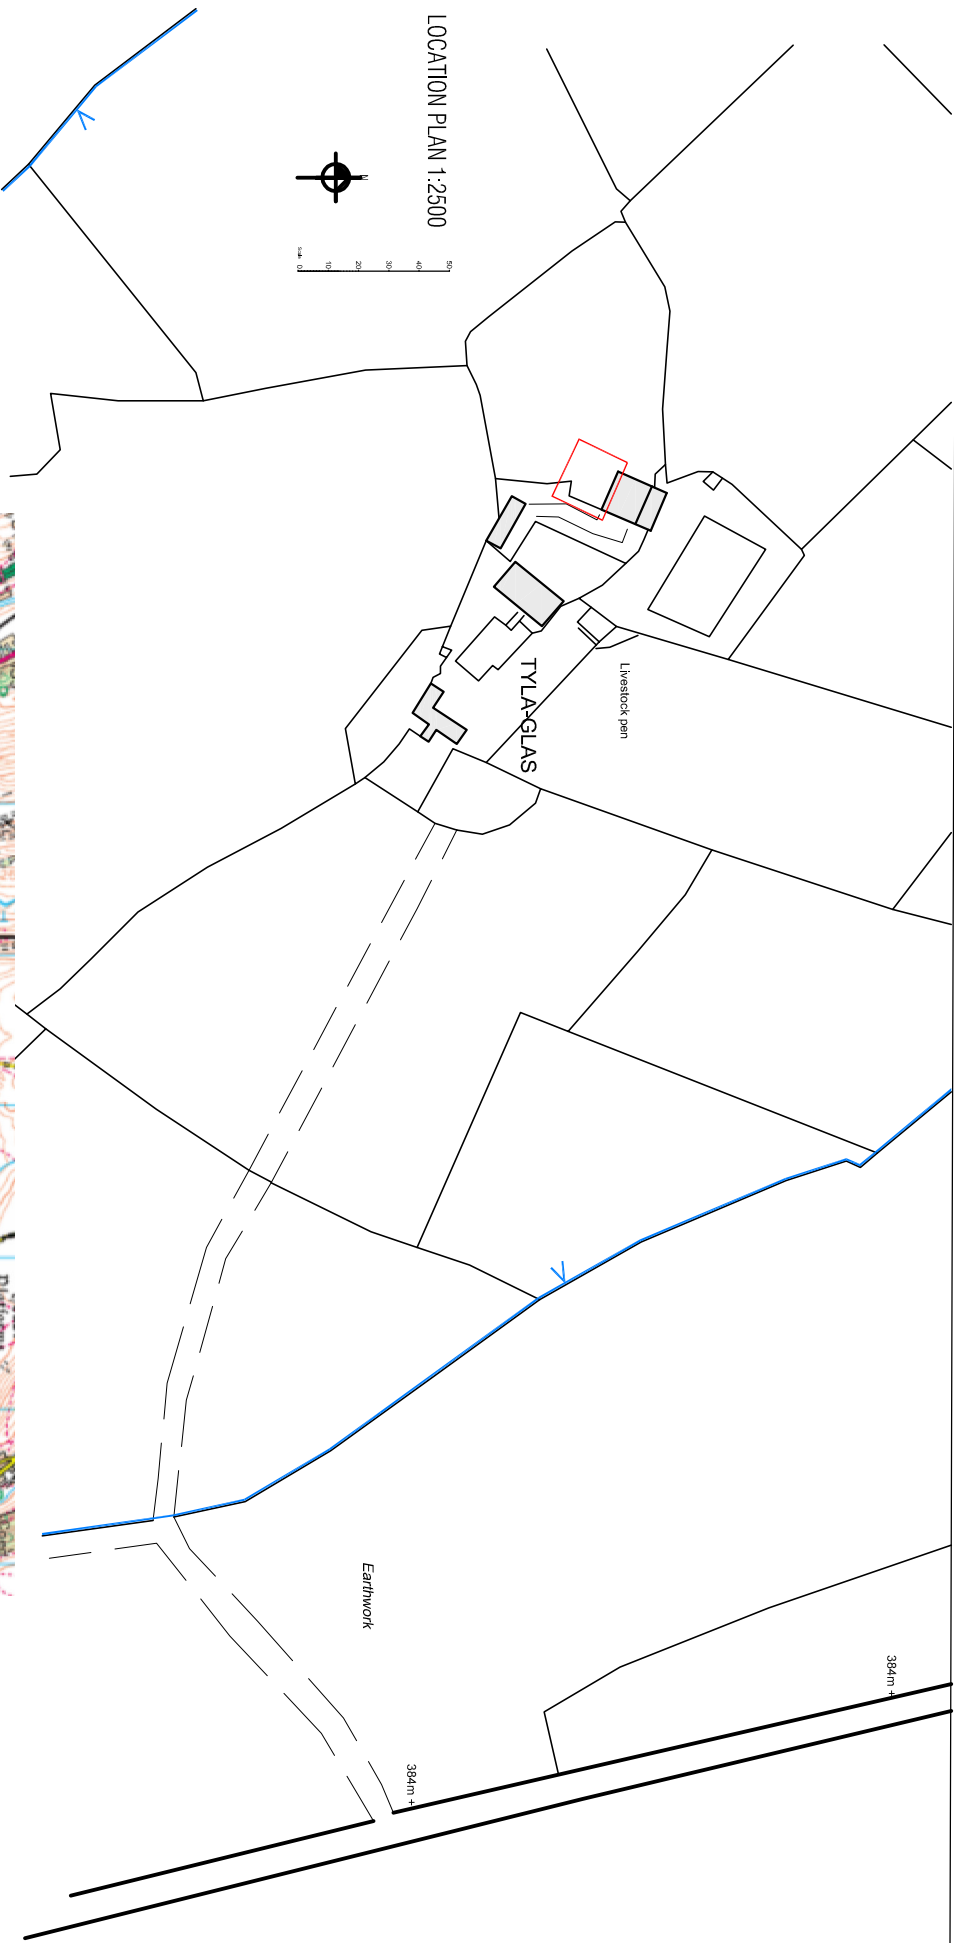

LOCATION MAP 1:50,000

REF. DATE		REVISION	
CLIENT: K. Thomas			
PROJECT: Tyla-glas Farm Beddionog CF46 6SN			
SHEET TITLE: Location and Site			
General Utility Building			
SCALE: varies on A4	DATE: Sept 24	DRAWN: RAP	
DRAWING No 072 01		REV	