


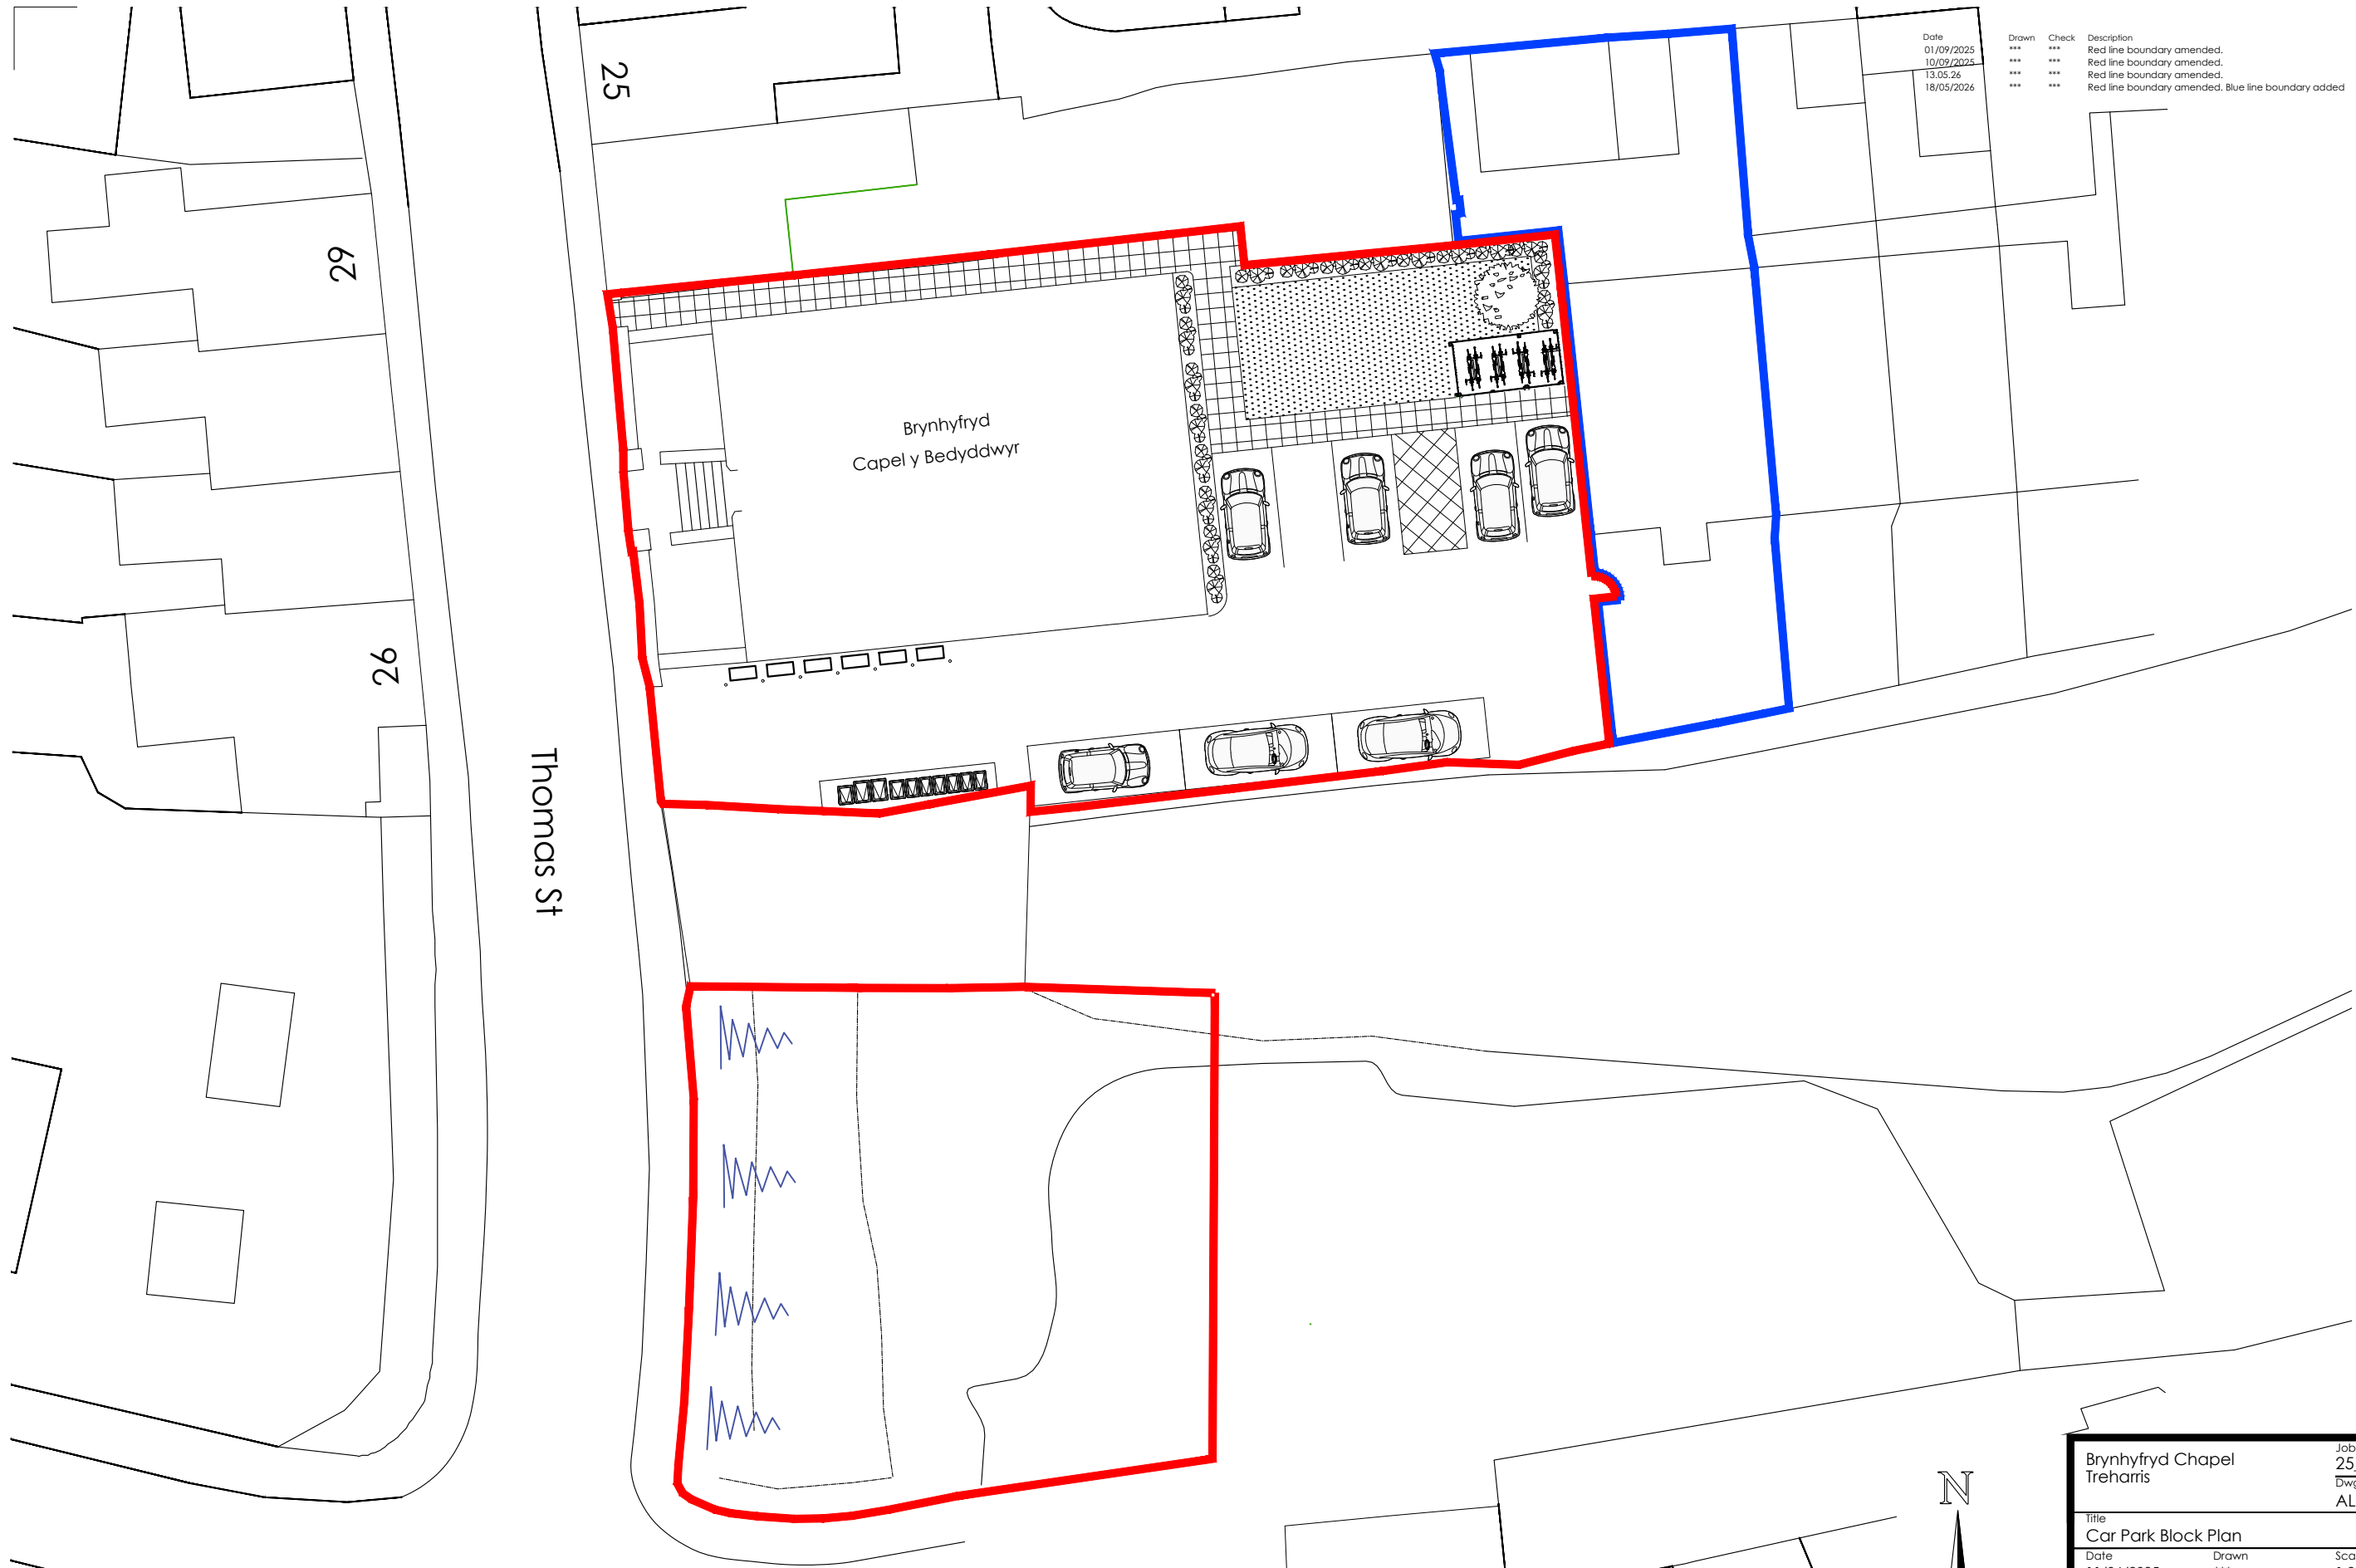

Date
01/09/2025
10/09/2025
13.05.26
18/05/2026


Drawn

Check

Description
Red line boundary amended.
Red line boundary amended.
Red line boundary amended.
Red line boundary amended. Blue line boundary added

Rev.
A
B
C
D

0m 2m 5m 10m 20m
Scale 1:250

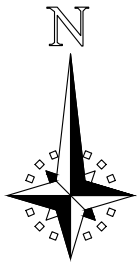

Brynhyfryd Chapel Treharris		Job No. 25_061	Rev. D
Title Car Park Block Plan			
Date 11/06/2025	Drawn ***	Scale 1:250 @ A3	
		Architects · Town planners Environmental & Urban design	
Unit 1A, Compass Business Park, Pacific Road, Cardiff. CF24 5HL		www.cjarchitects.co.uk tel: 029 20452100	