




Existing South West Facing Elevation
1:200 @ A3, 1:100 @ A1

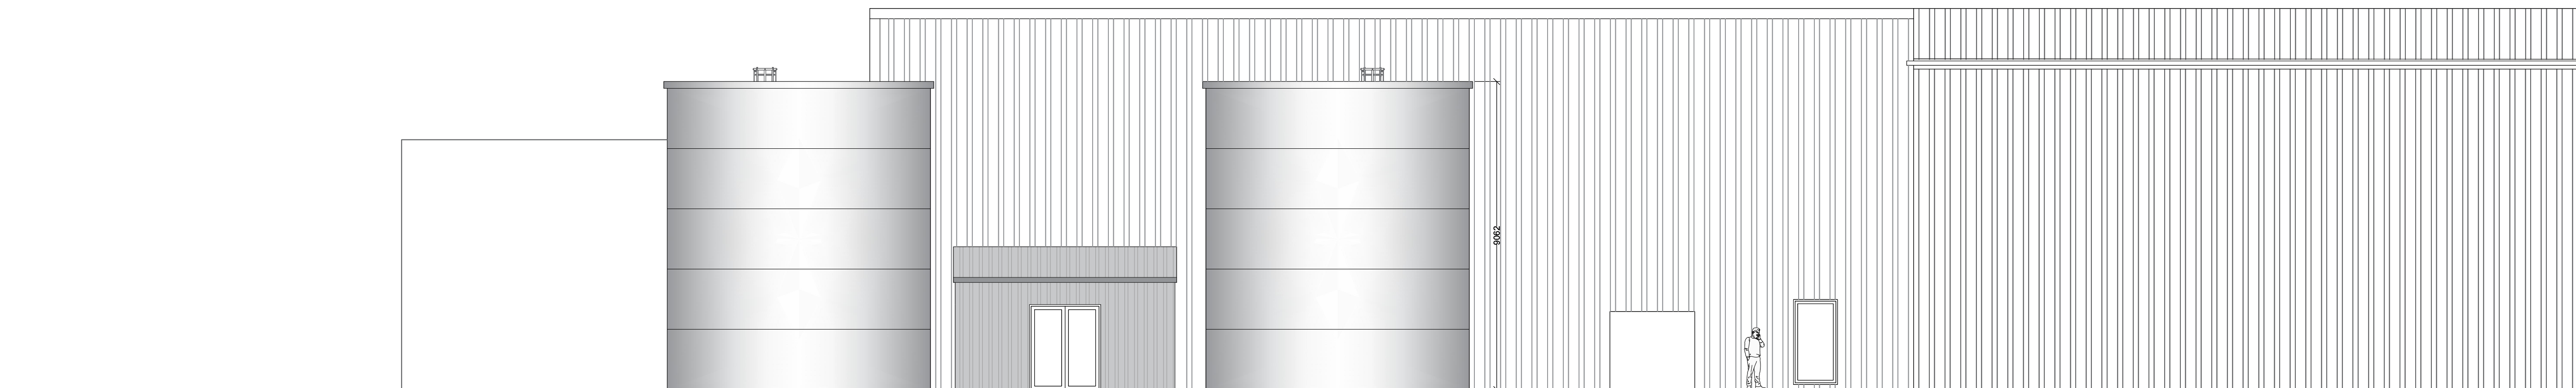

Proposed South West Facing Elevation
1:200 @ A3, 1:100 @ A1

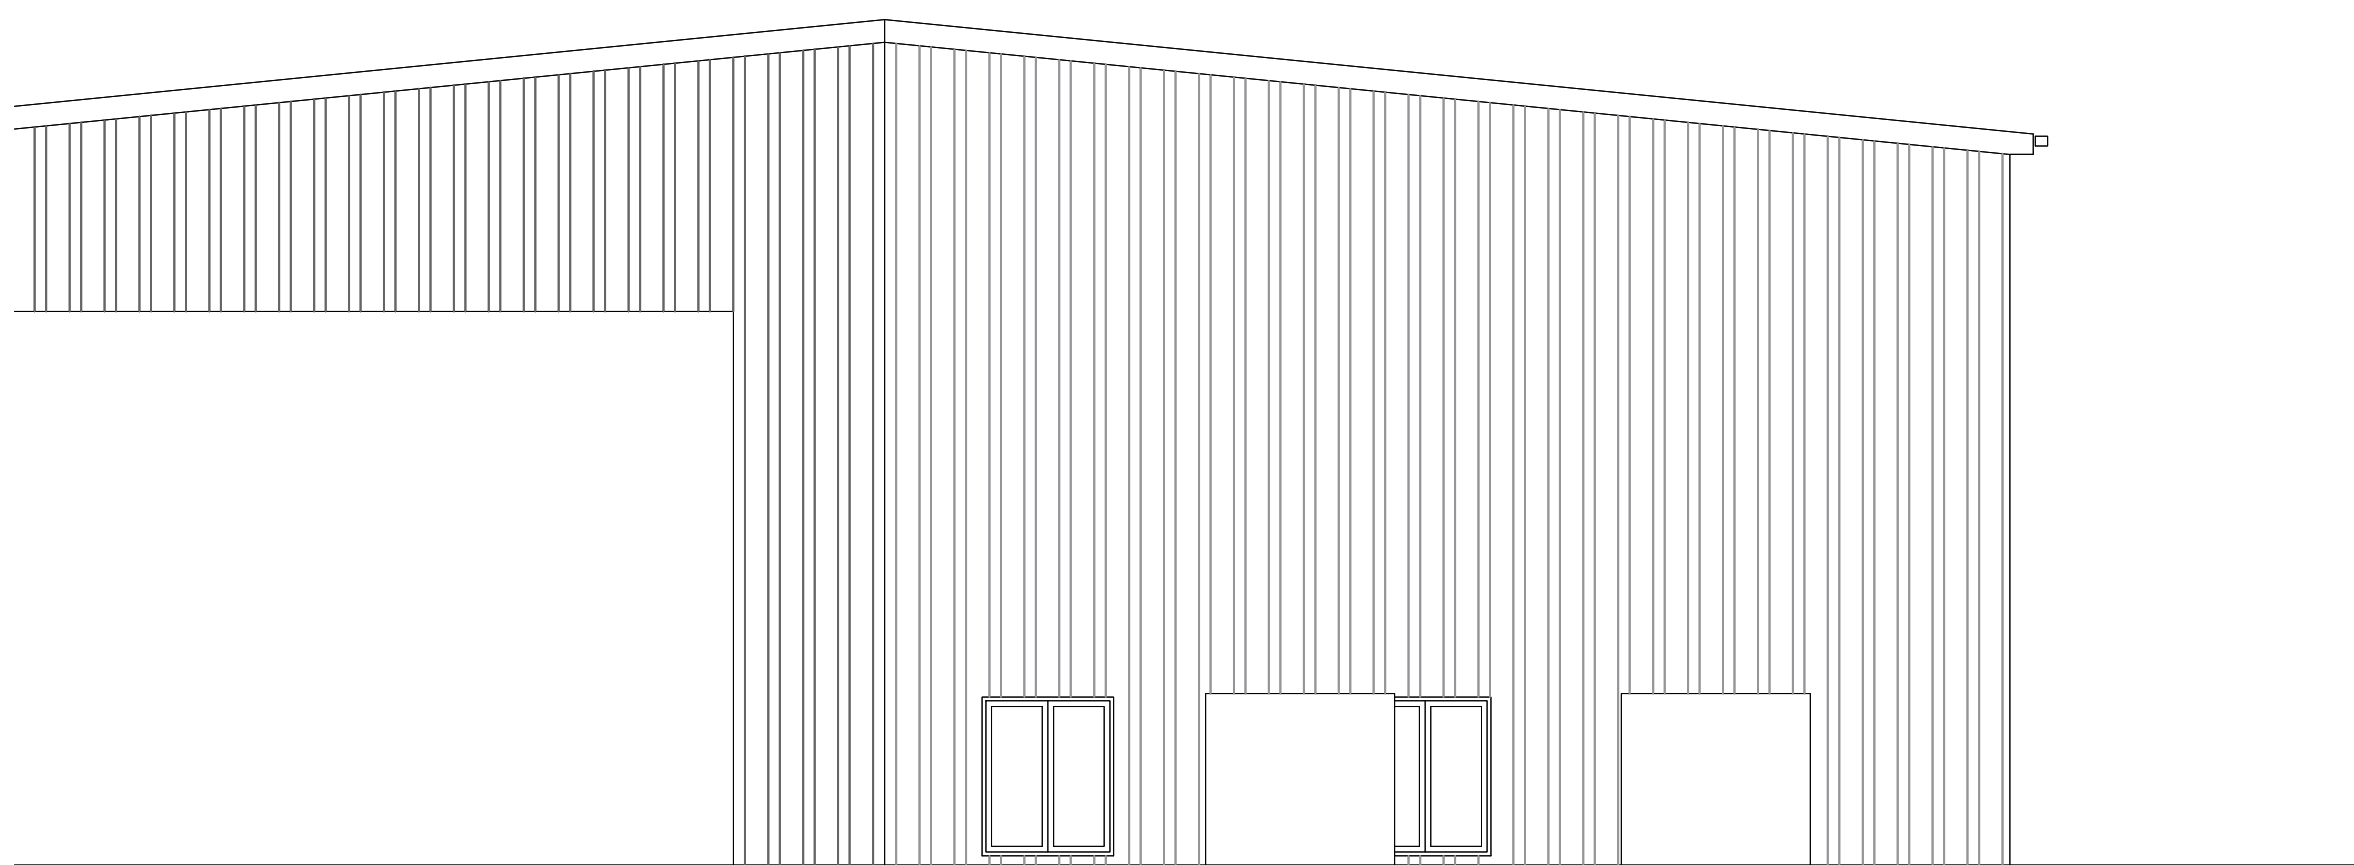

Existing North West Facing Elevation
1:200 @ A3, 1:100 @ A1

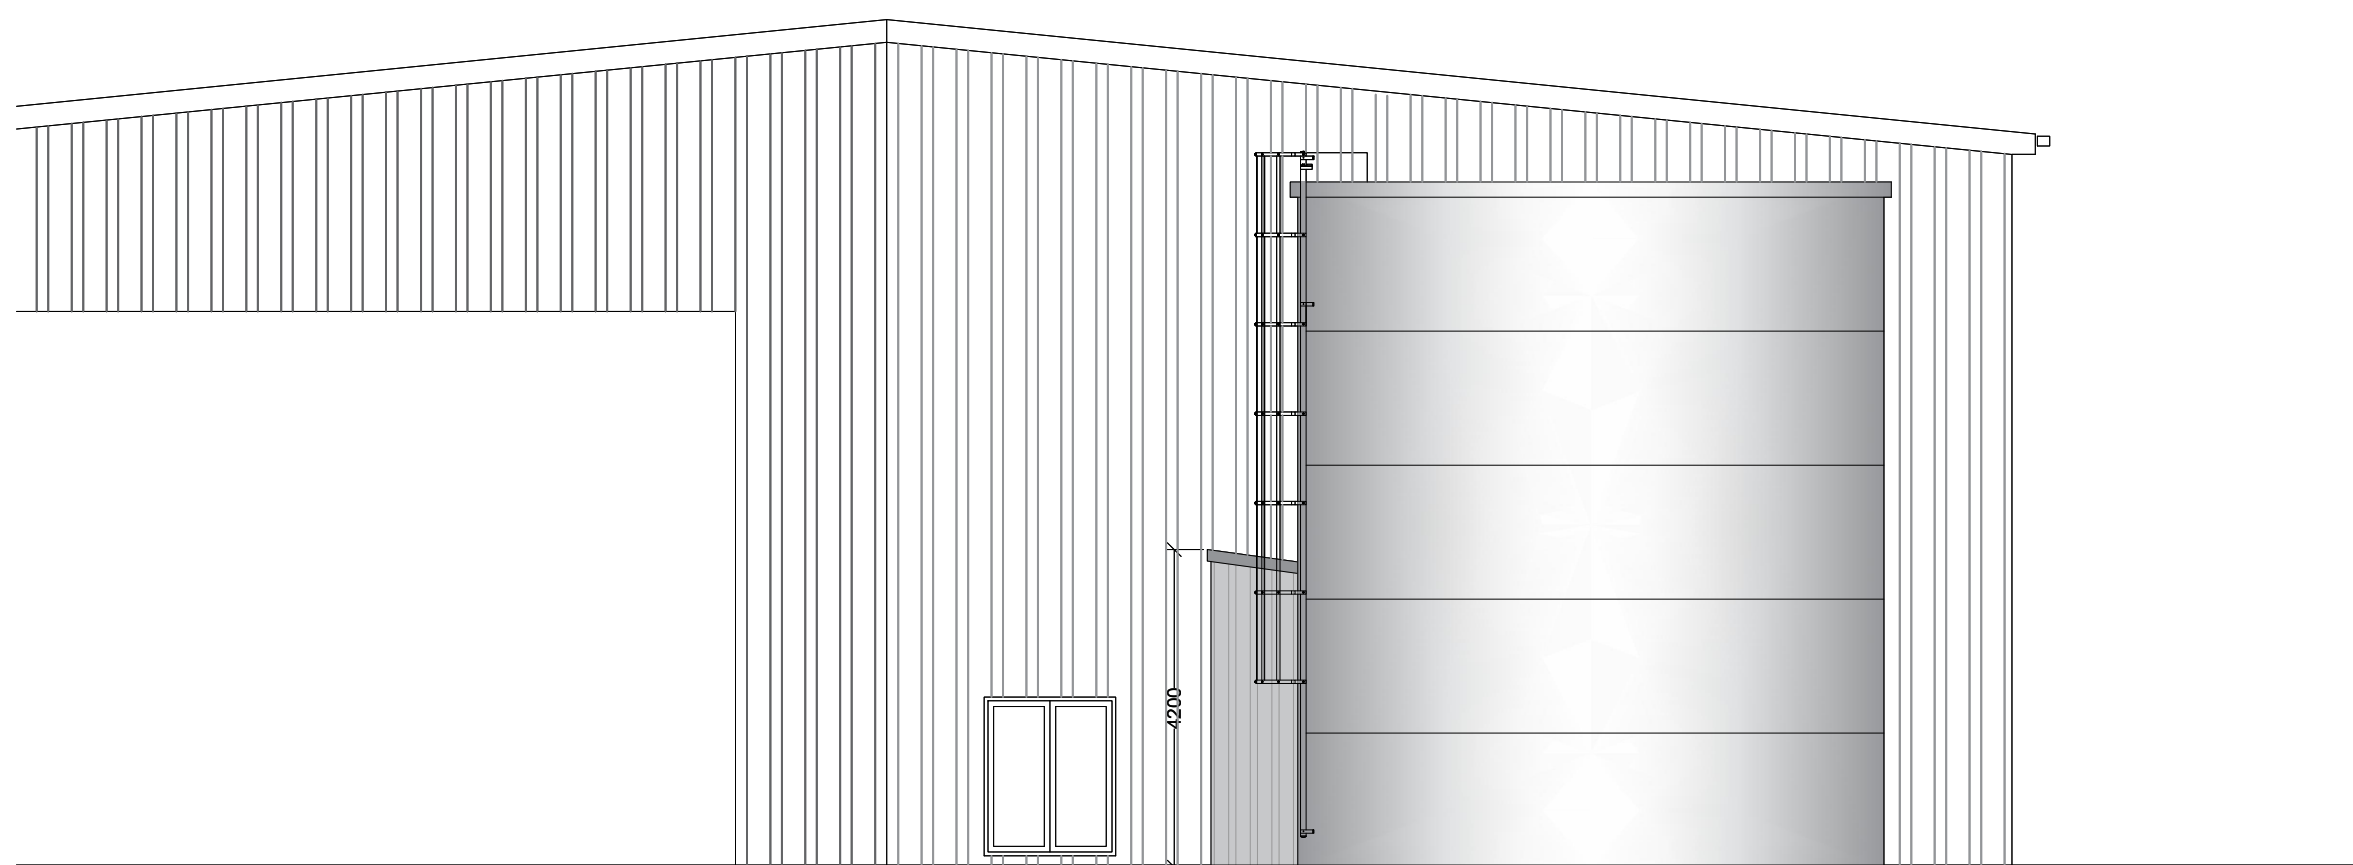

Proposed North West Facing Elevation
1:200 @ A3, 1:100 @ A1