




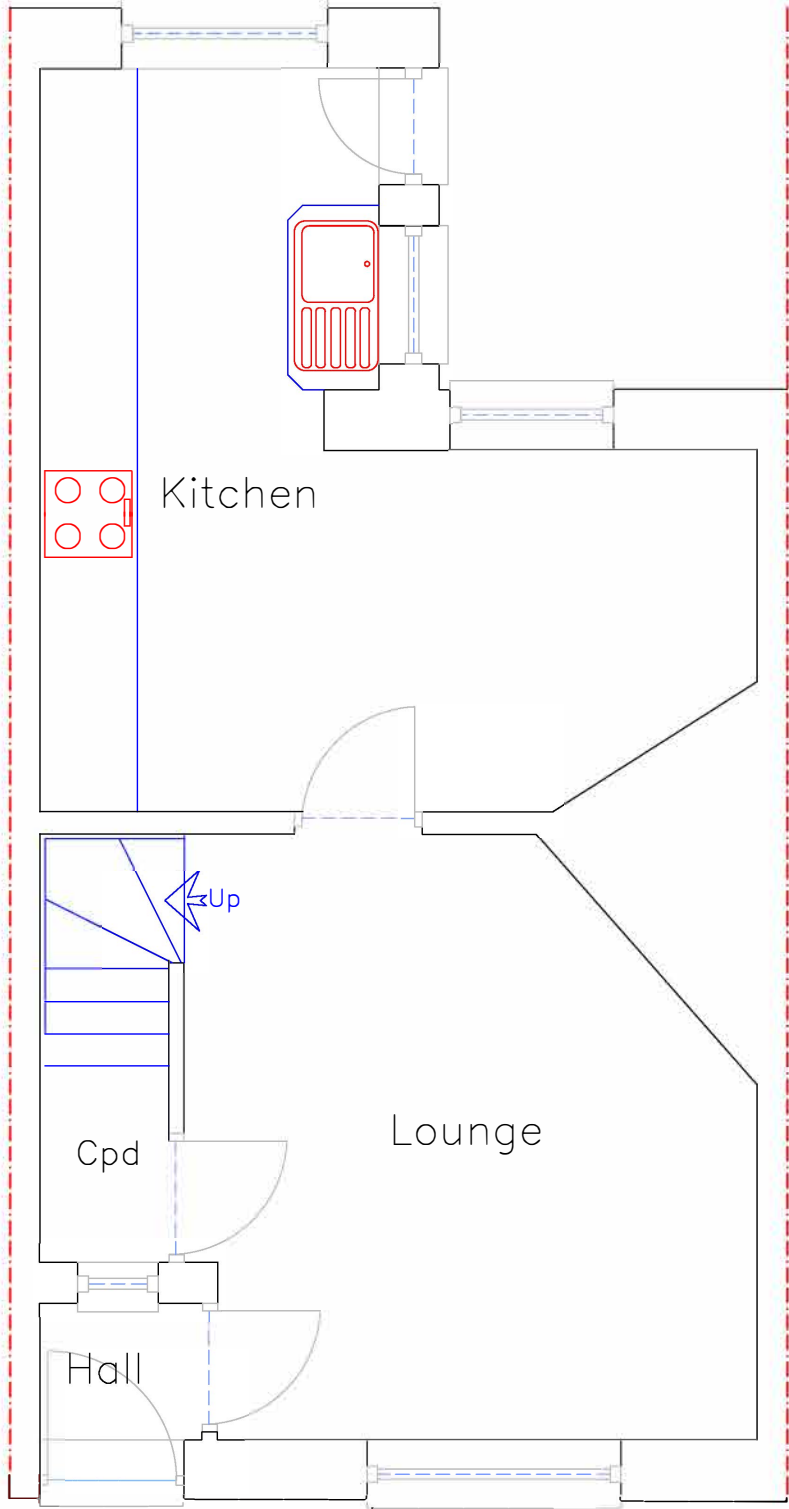


Proposed Ground Floor Plan

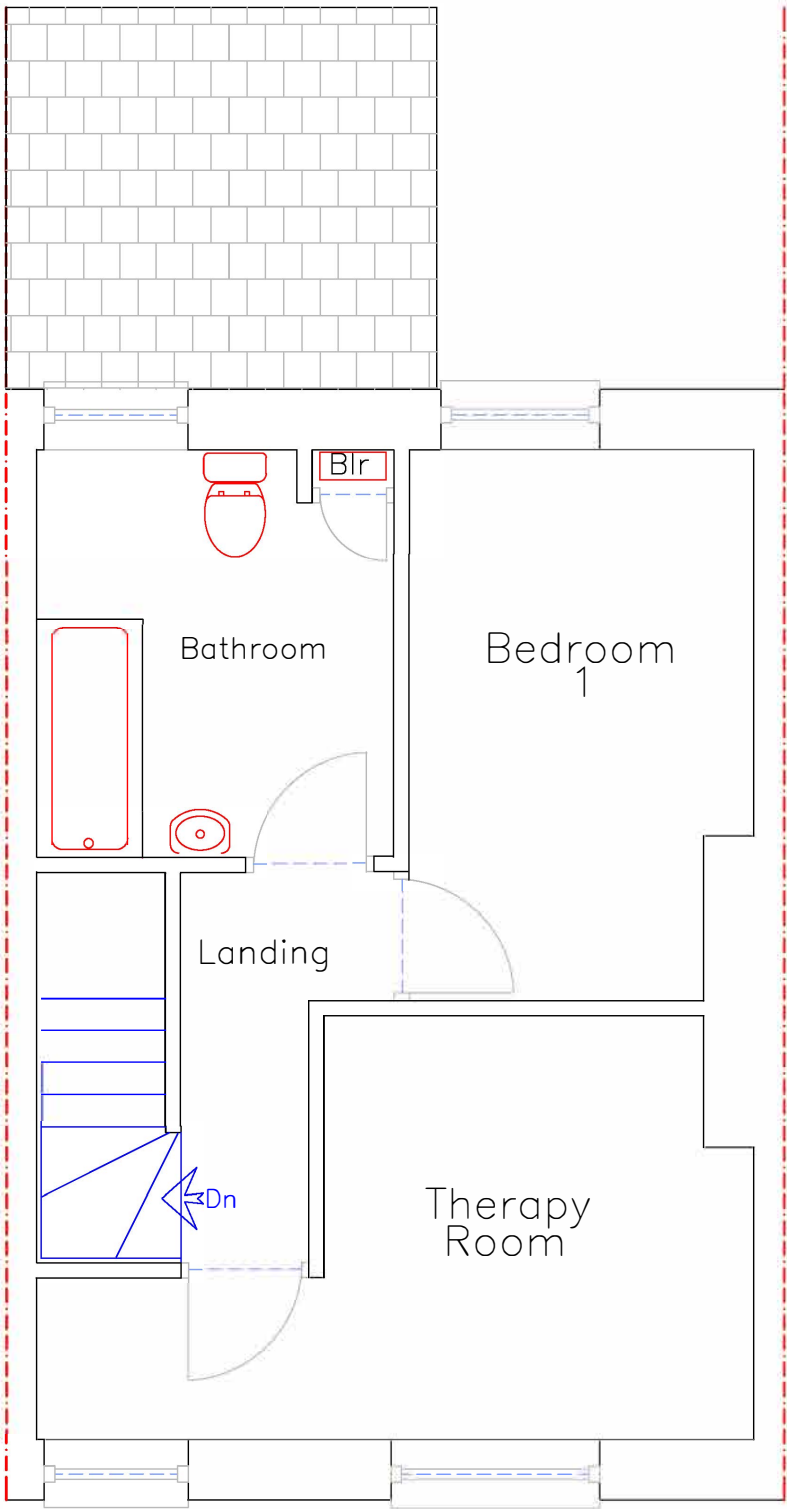


Proposed First Floor Plan

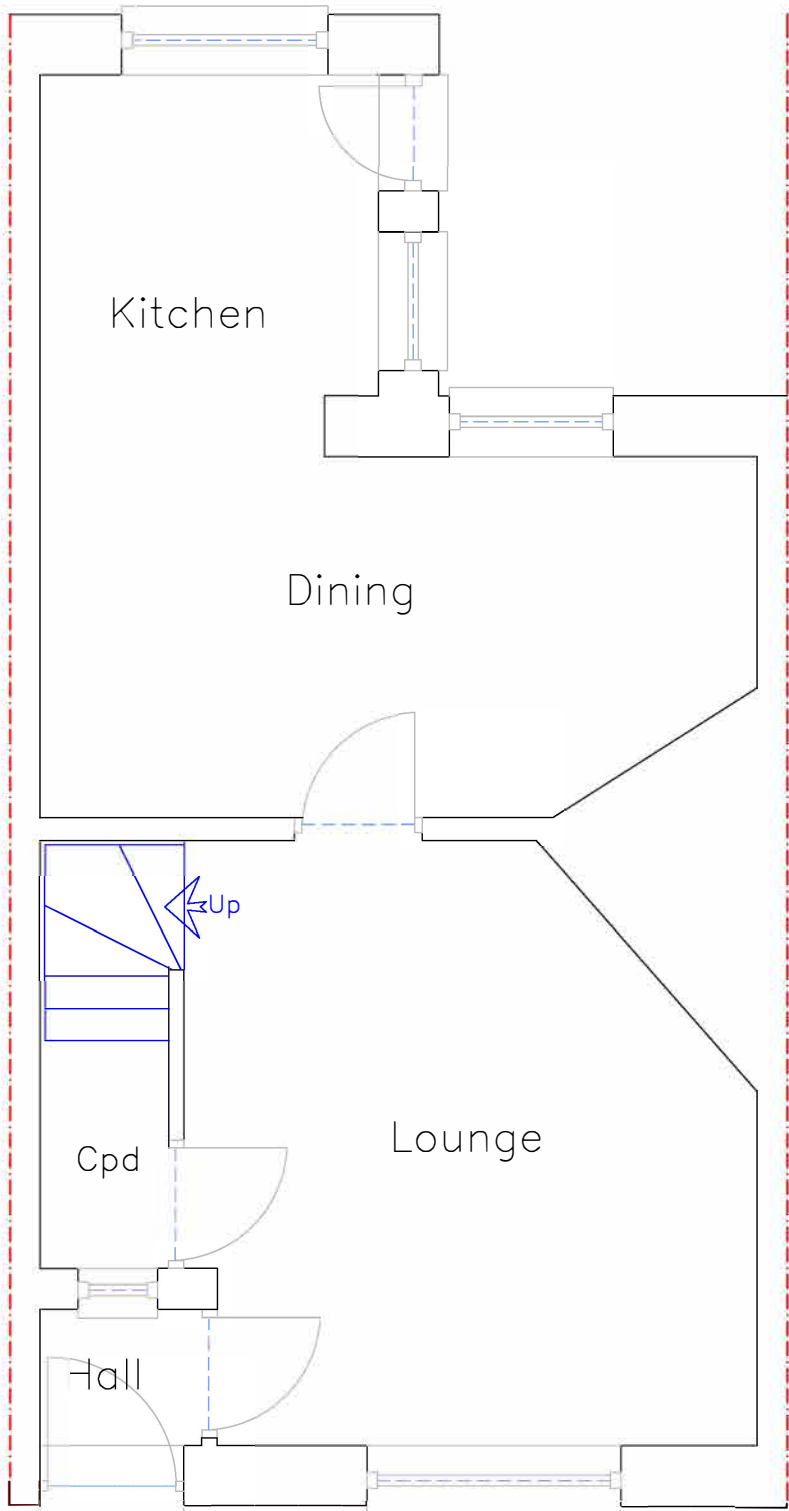

Existing Ground Floor Plan

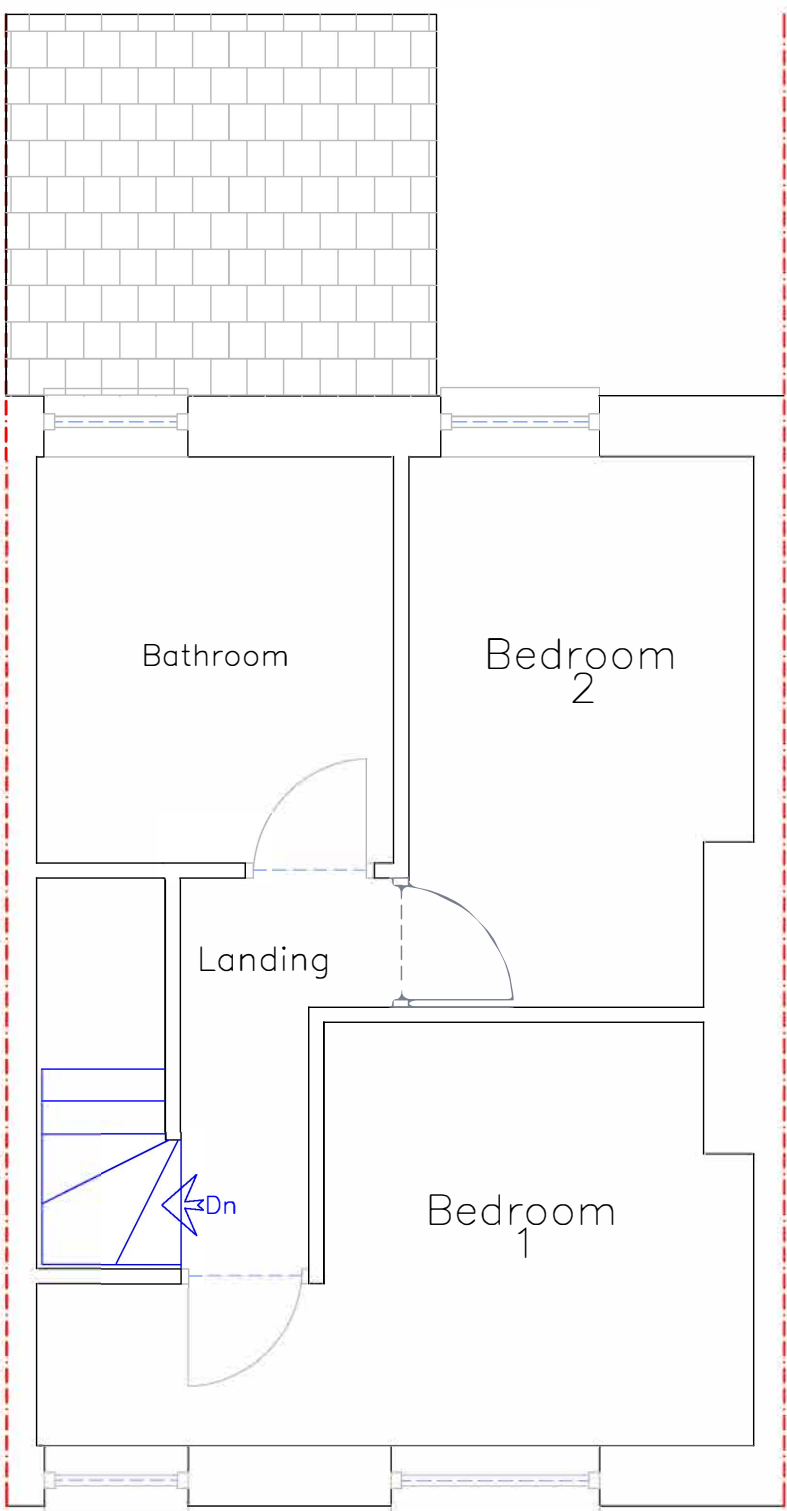

Existing First Floor Plan

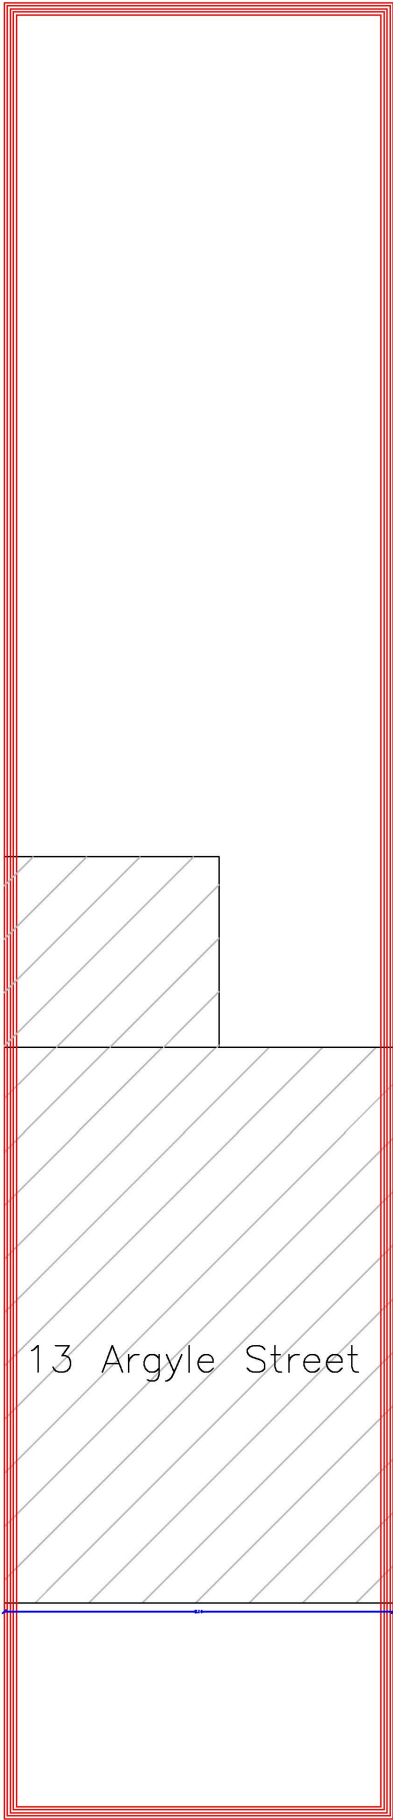

Proposed Block Plan
1:100



Address	
13 Argyle Street Twynrodyn Merthyr Tydfil CF47 0NF	
Project Title	
Proposed Change of Use to Beauty Parlour	
Paper	Date
A2	AUG 24
Scale	Drwg Num
1:50 1:100	ARGYLE 13 01