




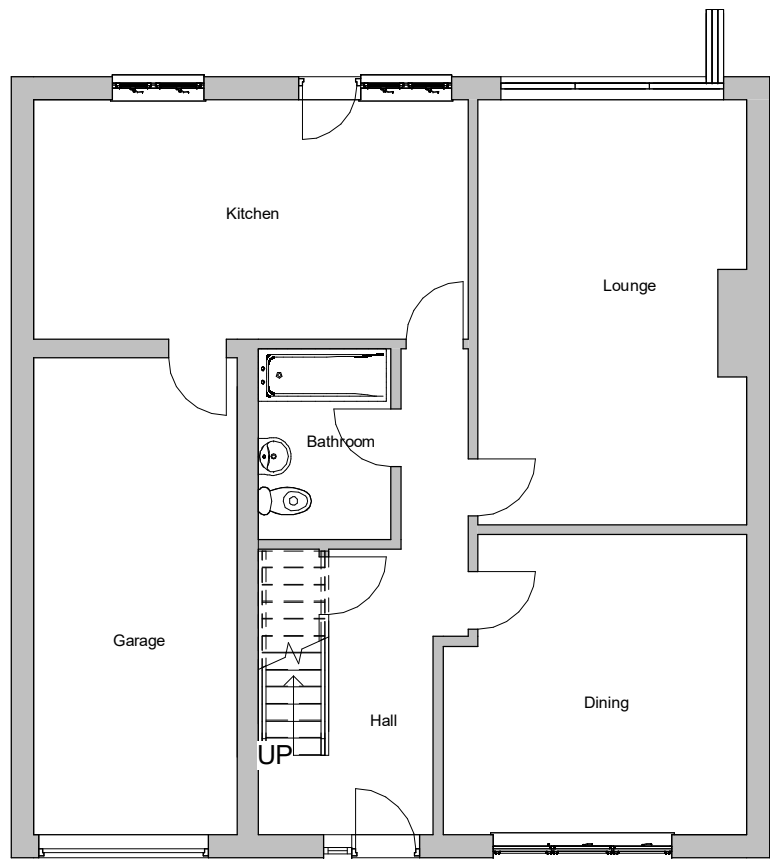

1 Existing Ground Floor  
1 : 100

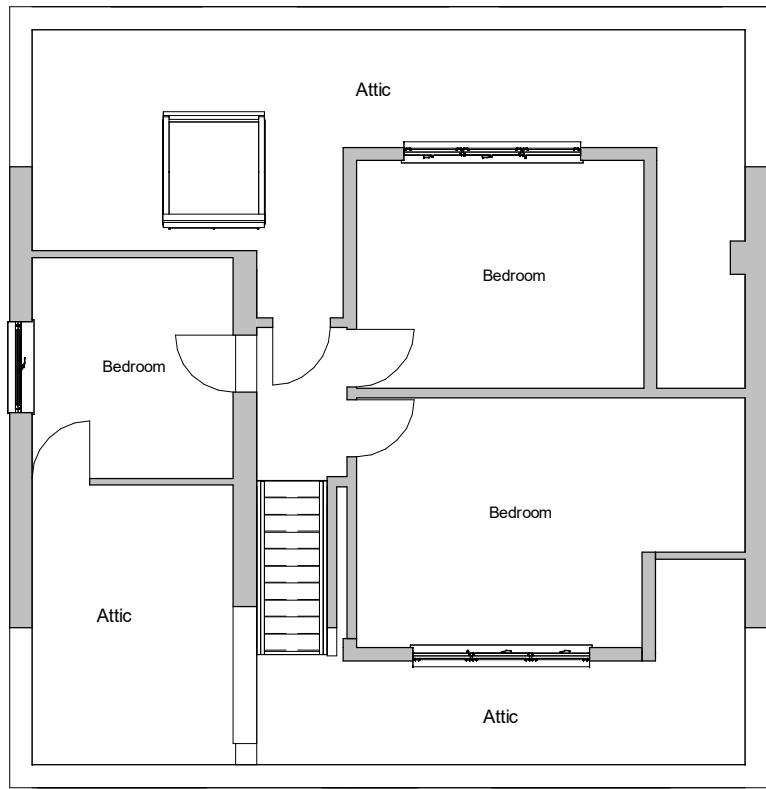


2 Existing First Floor  
1 : 100

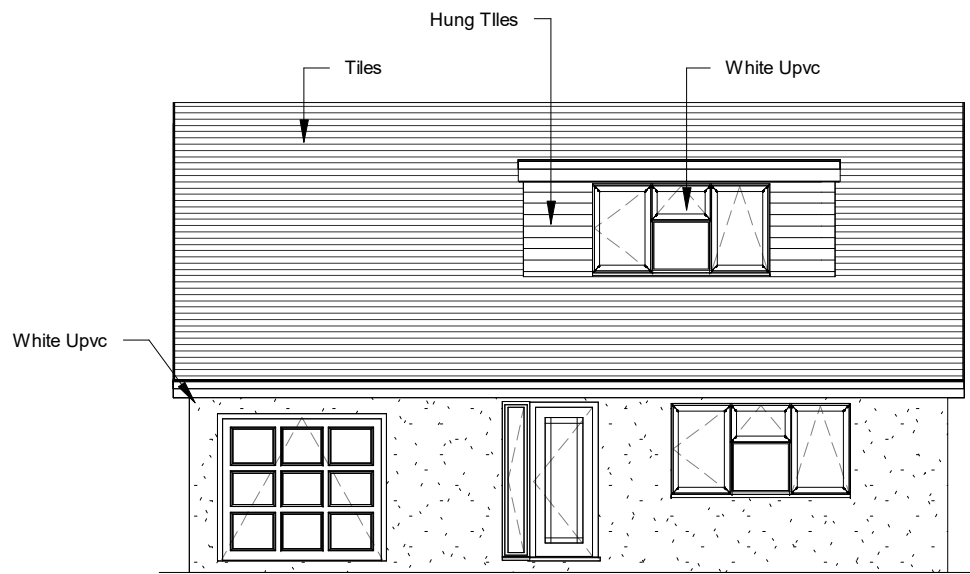


3 Existing Front Elevation  
1 : 100



4 Existing Rear Elevation  
1 : 100

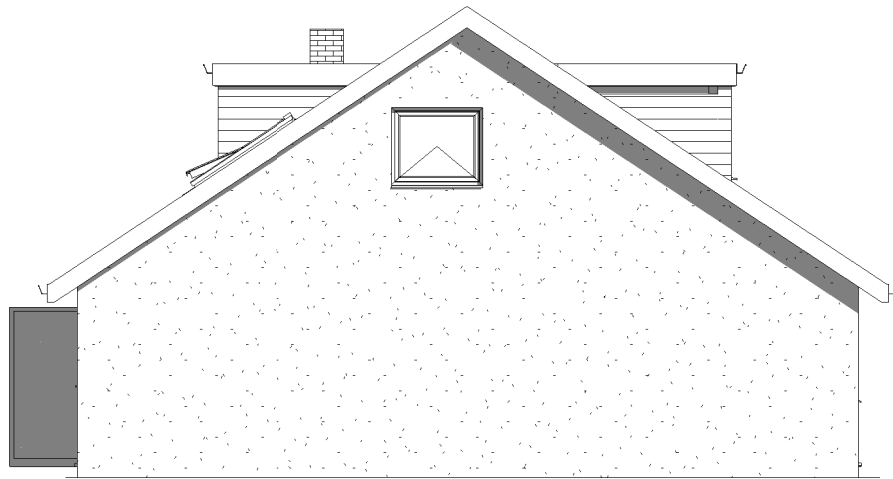


5 Existing Side 1 Elevation  
1 : 100

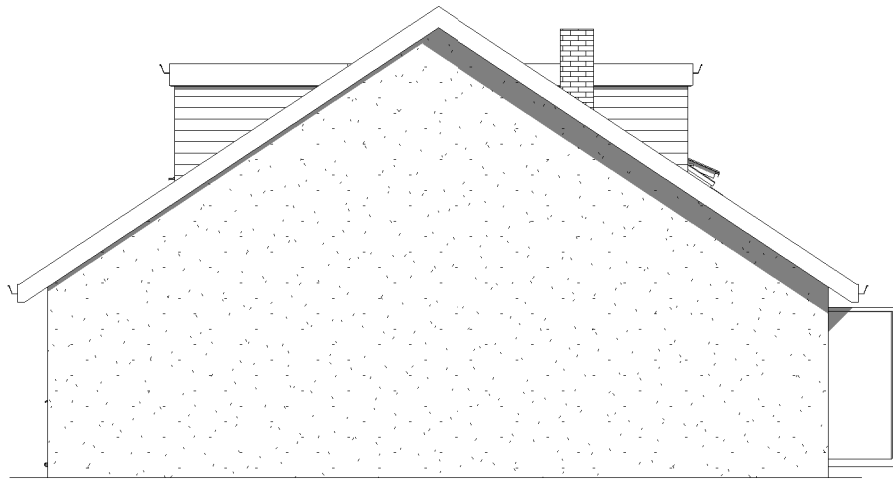

6 Existing Side 2 Elevation  
1 : 100

|   |                                                                                       |                                                               |                      |                         |
|---|---------------------------------------------------------------------------------------|---------------------------------------------------------------|----------------------|-------------------------|
| PROJECT<br>Extend front and rear dormers   |                                                                                       | SHEET<br>Existing Plans                                       |                      |                         |
| INDIGO DESIGN (Part of 3dcadwales Ltd) 5 Ashlea Drive, Merthyr Tydfil, CF47 0NY Tele 01685 385746 Mob - 07940913216 Email: philip@3dcadwales.co.uk |                                                                                       | Address<br>5 York Close, Helogerrig, Merthyr Tydfil, CF48 1SG |                      |                         |
| This Drawing is Copyright, Dimensions to be checked on site and not scaled from this drawing                                                       |  | Checked by<br>JH                                              | Drawn by<br>PH       | Scale (@ A3)<br>1 : 100 |
|   |                                                                                       | Rev No<br>A                                                   | Description<br>Issue | Date<br>15/09/2022      |
| PURPOSE OF ISSUE<br>Planning Approval   | DRWAING NUMBER<br>YC-01                                                               |                                                               |                      |                         |
|   |                                                                                       |                                                               |                      |                         |
|   |                                                                                       |                                                               |                      |                         |

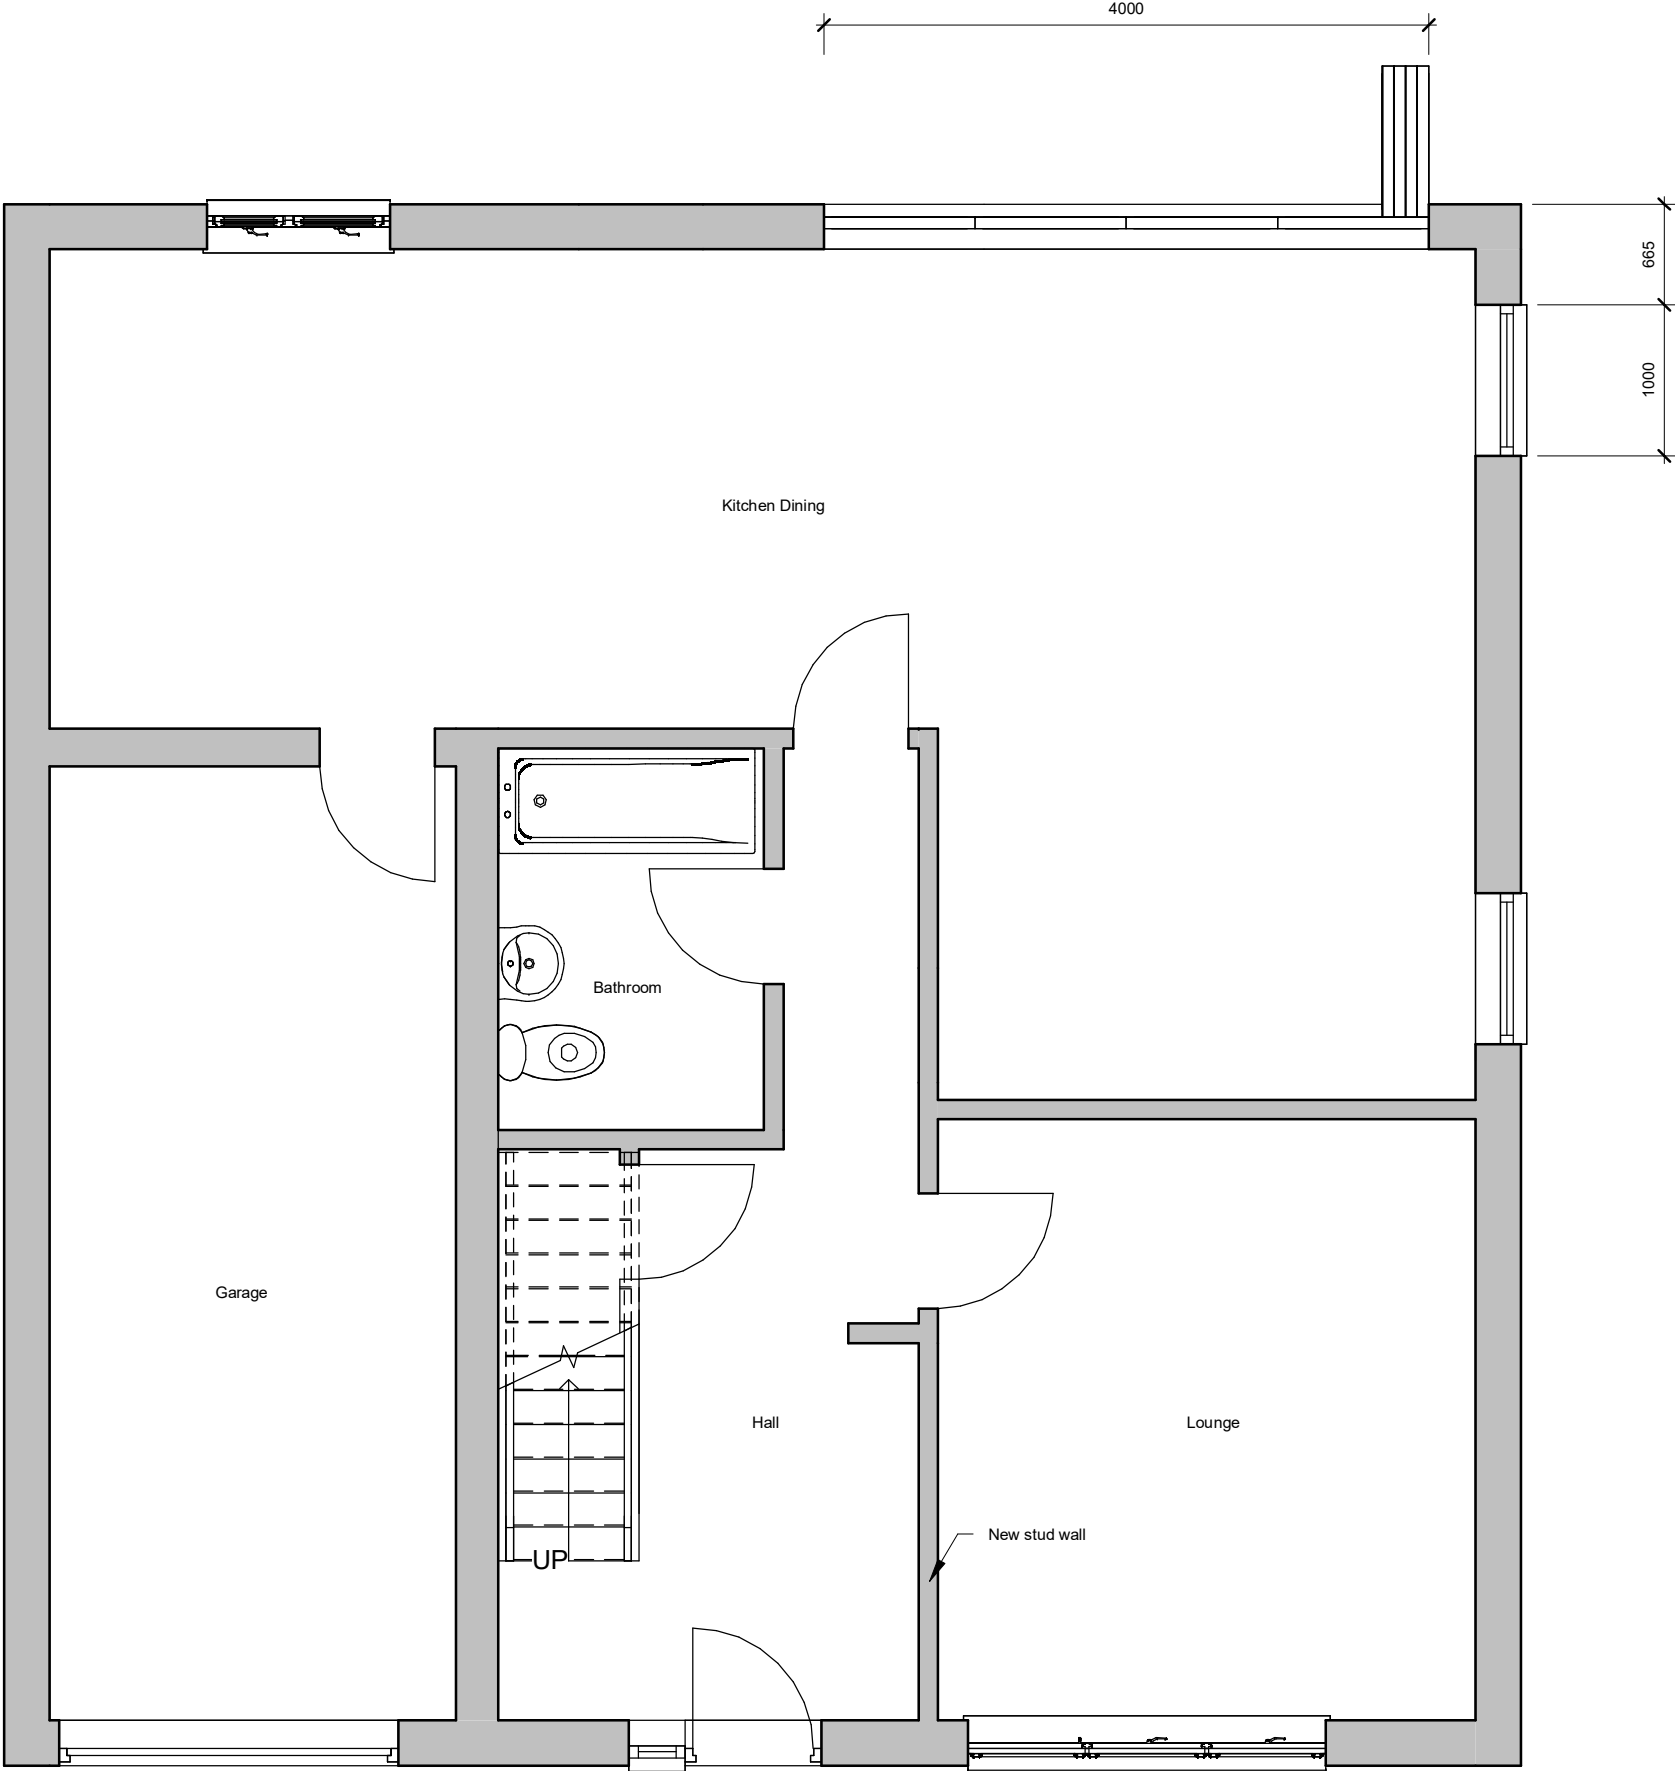

INDIGO DESIGN (Part of 3dcadwales Ltd) 5 Ashlea Drive,  
Merthyr Tydfil, CF47 0NY Tele 01685 385746 Mob -  
07940913216 Email: philip@3dcadwales.co.uk

This Drawing is Copyright,  
Dimensions to be checked  
on site and not scaled from  
this drawing



|                   |                |
|-------------------|----------------|
| PURPOSE OF ISSUE  | DRWAING NUMBER |
| Planning Approval | YC-02          |


|                               |
|-------------------------------|
| PROJECT                       |
| Extend front and rear dormers |

|                       |
|-----------------------|
| SHEET                 |
| Proposed Ground Floor |

|         |                                                       |
|---------|-------------------------------------------------------|
| Address | 5 York Close, Helogerrig, Merthyr<br>Tydfil, CF48 1SG |
|---------|-------------------------------------------------------|

|            |          |              |
|------------|----------|--------------|
| Checked by | Drawn by | Scale (@ A3) |
| JH         | PH       | 1 : 50       |

| Rev No | Description | Date       |
|--------|-------------|------------|
| A      | Issue       | 03/03/2023 |
|        |             |            |
|        |             |            |
|        |             |            |

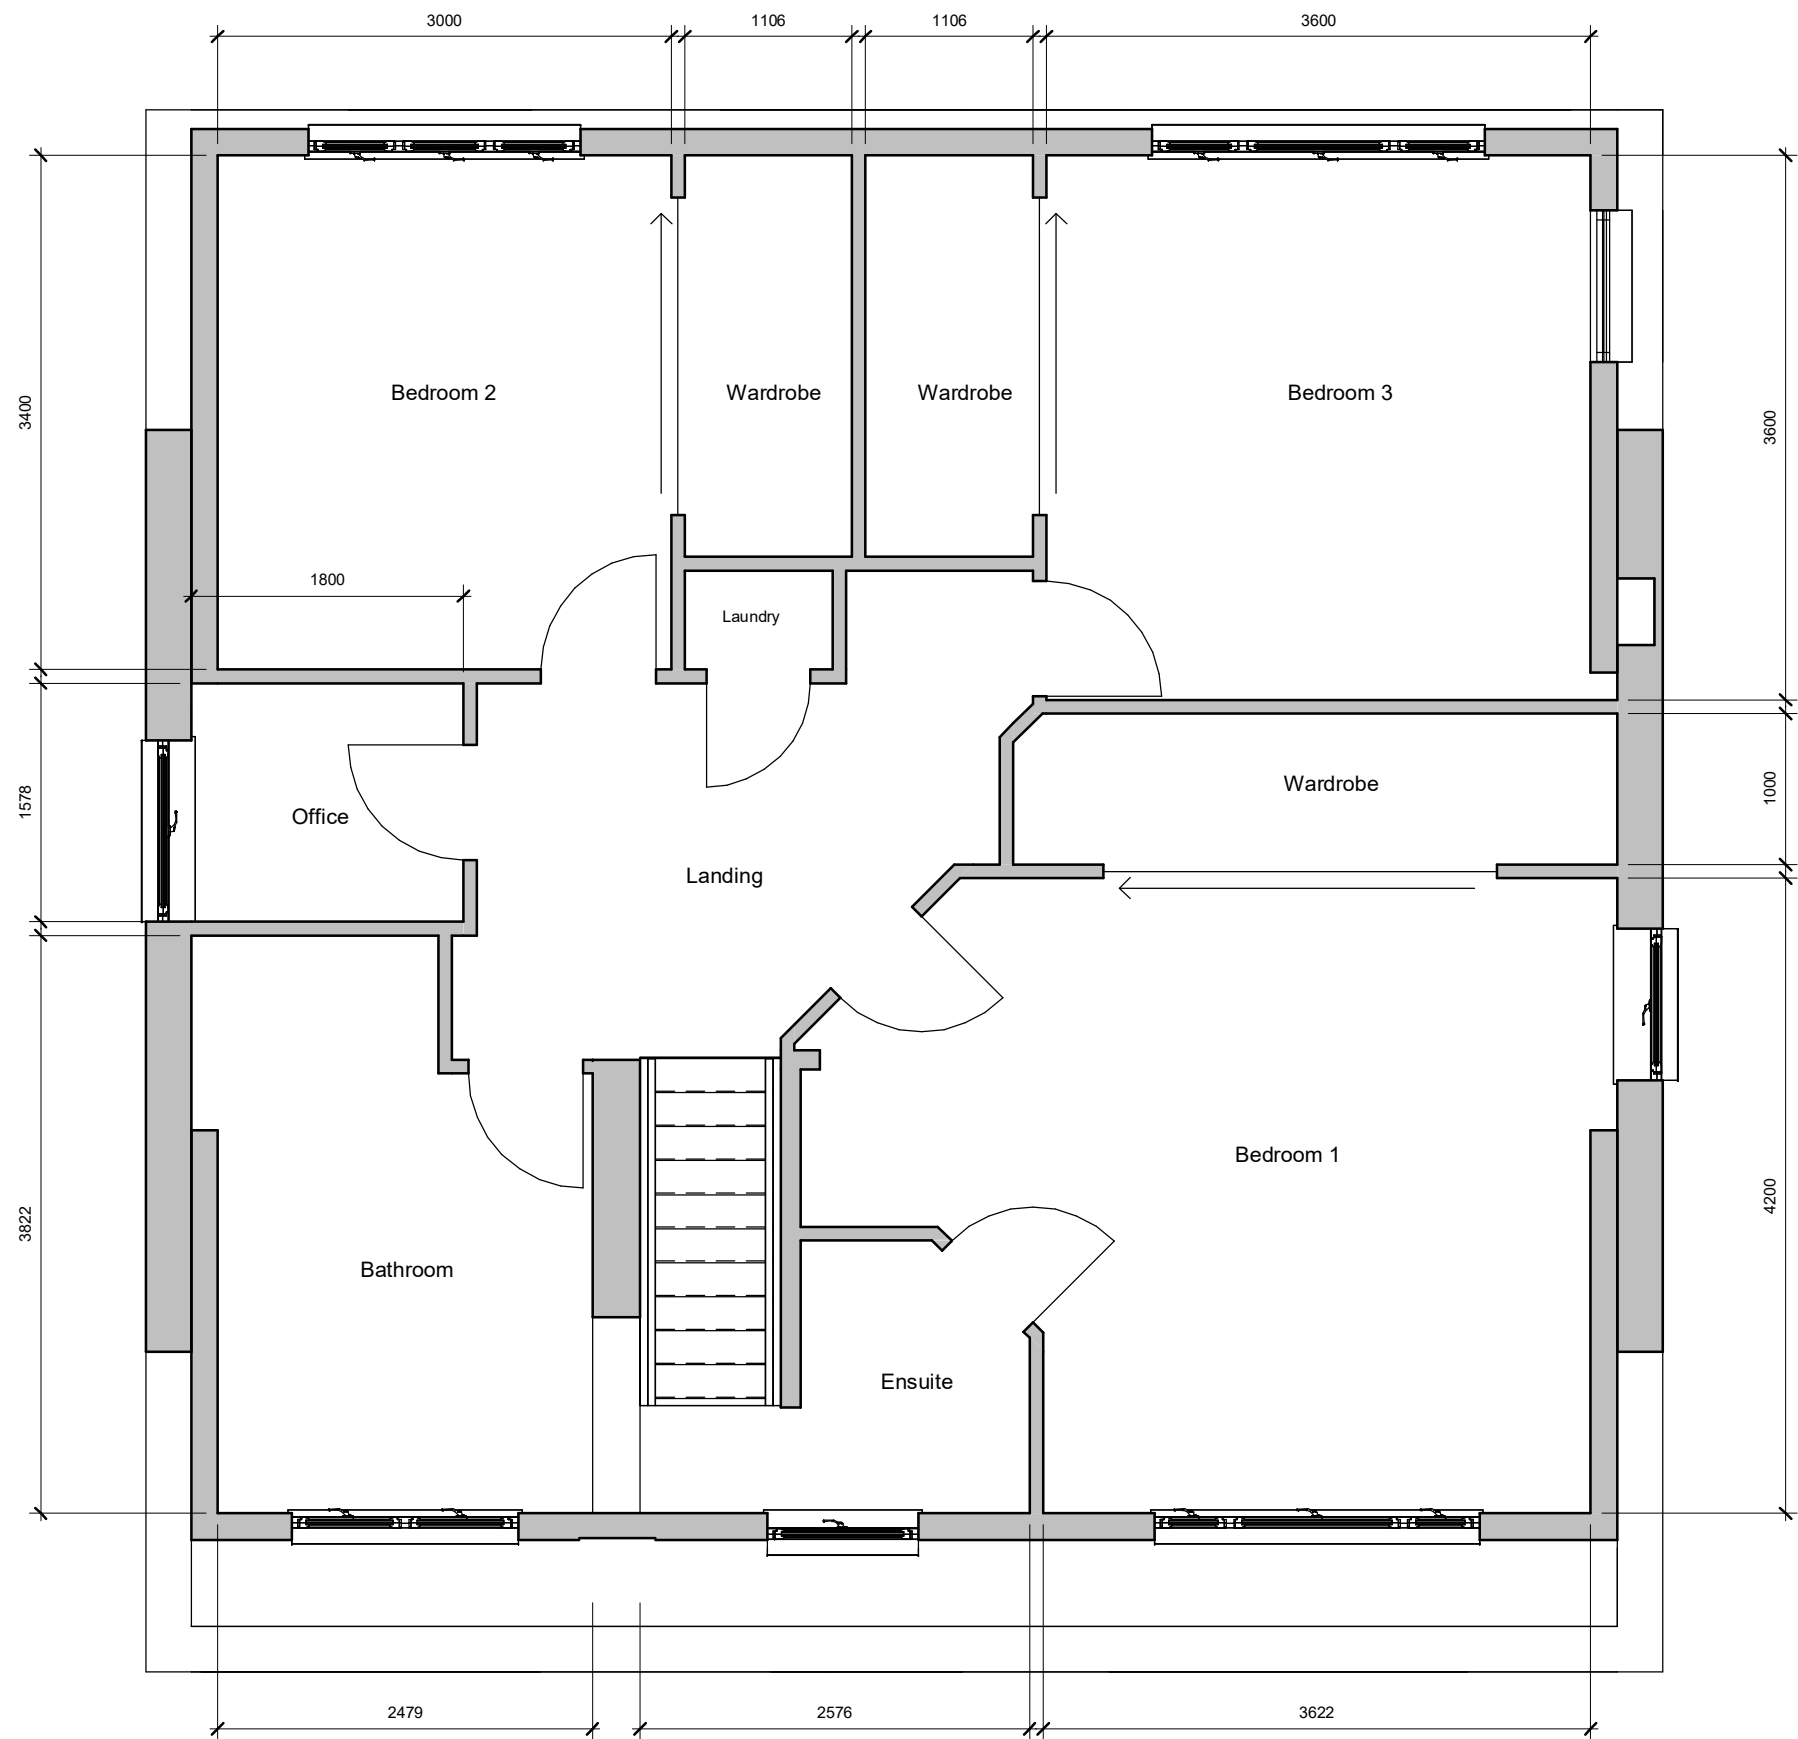

1 Proposed First Floor  
1 : 50

INDIGO DESIGN (Part of 3dcadwales Ltd) 5 Ashlea Drive,  
Merthyr Tydfil, CF47 0NY Tele 01685 385746 Mob -  
07940913216 Email: philip@3dcadwales.co.uk

This Drawing is Copyright,  
Dimensions to be checked  
on site and not scaled from  
this drawing



PURPOSE OF ISSUE  
Planning Approval

DRWAING NUMBER  
YC-03

PROJECT  
Extend front and rear dormers

SHEET  
Proposed First Floor

Address  
5 York Close, Helogerrig, Merthyr  
Tydfil, CF48 1SG

Checked by  
JH

Drawn by  
PH

Scale (@ A3)  
1 : 50


| Rev No | Description | Date       |
|--------|-------------|------------|
| A      | Issue       | 03/03/2023 |
|        |             |            |
|        |             |            |
|        |             |            |




1 Proposed Front Elevation  
1 : 100



2 Proposed Rear Elevation  
1 : 100

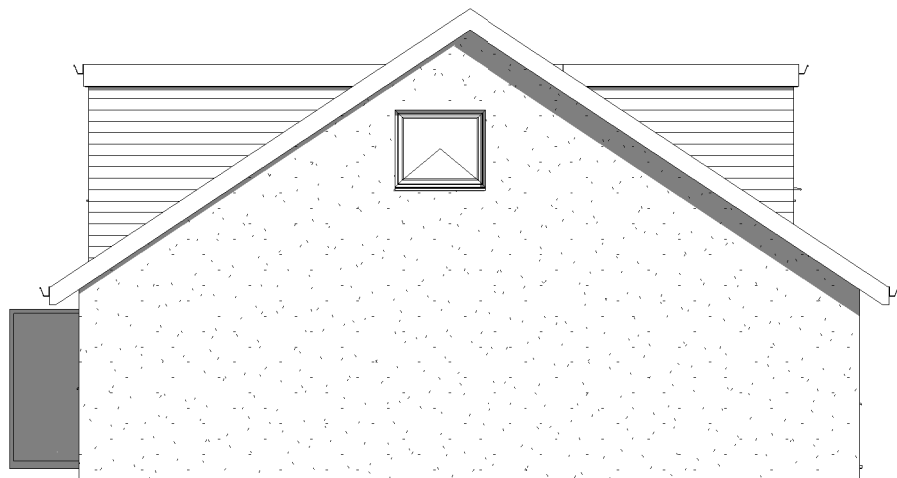

3 Proposed Side 1 Elevation  
1 : 100

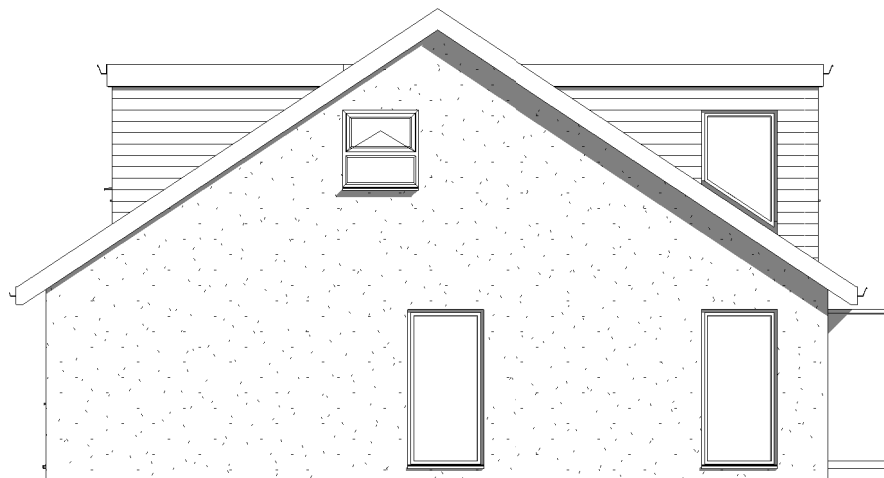

4 Proposed Side 2 Elevation  
1 : 100

INDIGO DESIGN (Part of 3dcadwales Ltd) 5 Ashlea Drive,  
Merthyr Tydfil, CF47 0NY Tele 01685 385746 Mob -  
07940913216 Email: philip@3dcadwales.co.uk

This Drawing is Copyright.  
Dimensions to be checked  
on site and not scaled from  
this drawing



|                   |                |
|-------------------|----------------|
| PURPOSE OF ISSUE  | DRWAING NUMBER |
| Planning Approval | YC-04          |

|                               |
|-------------------------------|
| PROJECT                       |
| Extend front and rear dormers |

|                     |
|---------------------|
| SHEET               |
| Proposed Elevations |

|         |                                                       |
|---------|-------------------------------------------------------|
| Address | 5 York Close, Helogerrig, Merthyr<br>Tydfil, CF48 1SG |
|---------|-------------------------------------------------------|

|            |          |              |
|------------|----------|--------------|
| Checked by | Drawn by | Scale (@ A3) |
| JH         | PH       | 1 : 100      |

| Rev No | Description | Date       |
|--------|-------------|------------|
| A      | Issue       | 03/03/2023 |
|        |             |            |
|        |             |            |
|        |             |            |



1 Proposed Illustration A



2 Proposed Illustration B

INDIGO DESIGN (Part of 3dcadwales Ltd) 5 Ashlea Drive,  
Merthyr Tydfil, CF47 0NY Tele 01685 385746 Mob -  
07940913216 Email: philip@3dcadwales.co.uk

This Drawing is Copyright.  
Dimensions to be checked  
on site and not scaled from  
this drawing



|                   |                |
|-------------------|----------------|
| PURPOSE OF ISSUE  | DRWAING NUMBER |
| Planning Approval | YC-05          |

|                               |
|-------------------------------|
| PROJECT                       |
| Extend front and rear dormers |

|               |
|---------------|
| SHEET         |
| Illustrations |

|         |                                                       |
|---------|-------------------------------------------------------|
| Address | 5 York Close, Helogerrig, Merthyr<br>Tydfil, CF48 1SG |
|---------|-------------------------------------------------------|

|            |          |              |
|------------|----------|--------------|
| Checked by | Drawn by | Scale (@ A3) |
| JH         | PH       |              |

| Rev No | Description | Date       |
|--------|-------------|------------|
| A      | Issue       | 03/03/2023 |
|        |             |            |
|        |             |            |
|        |             |            |