




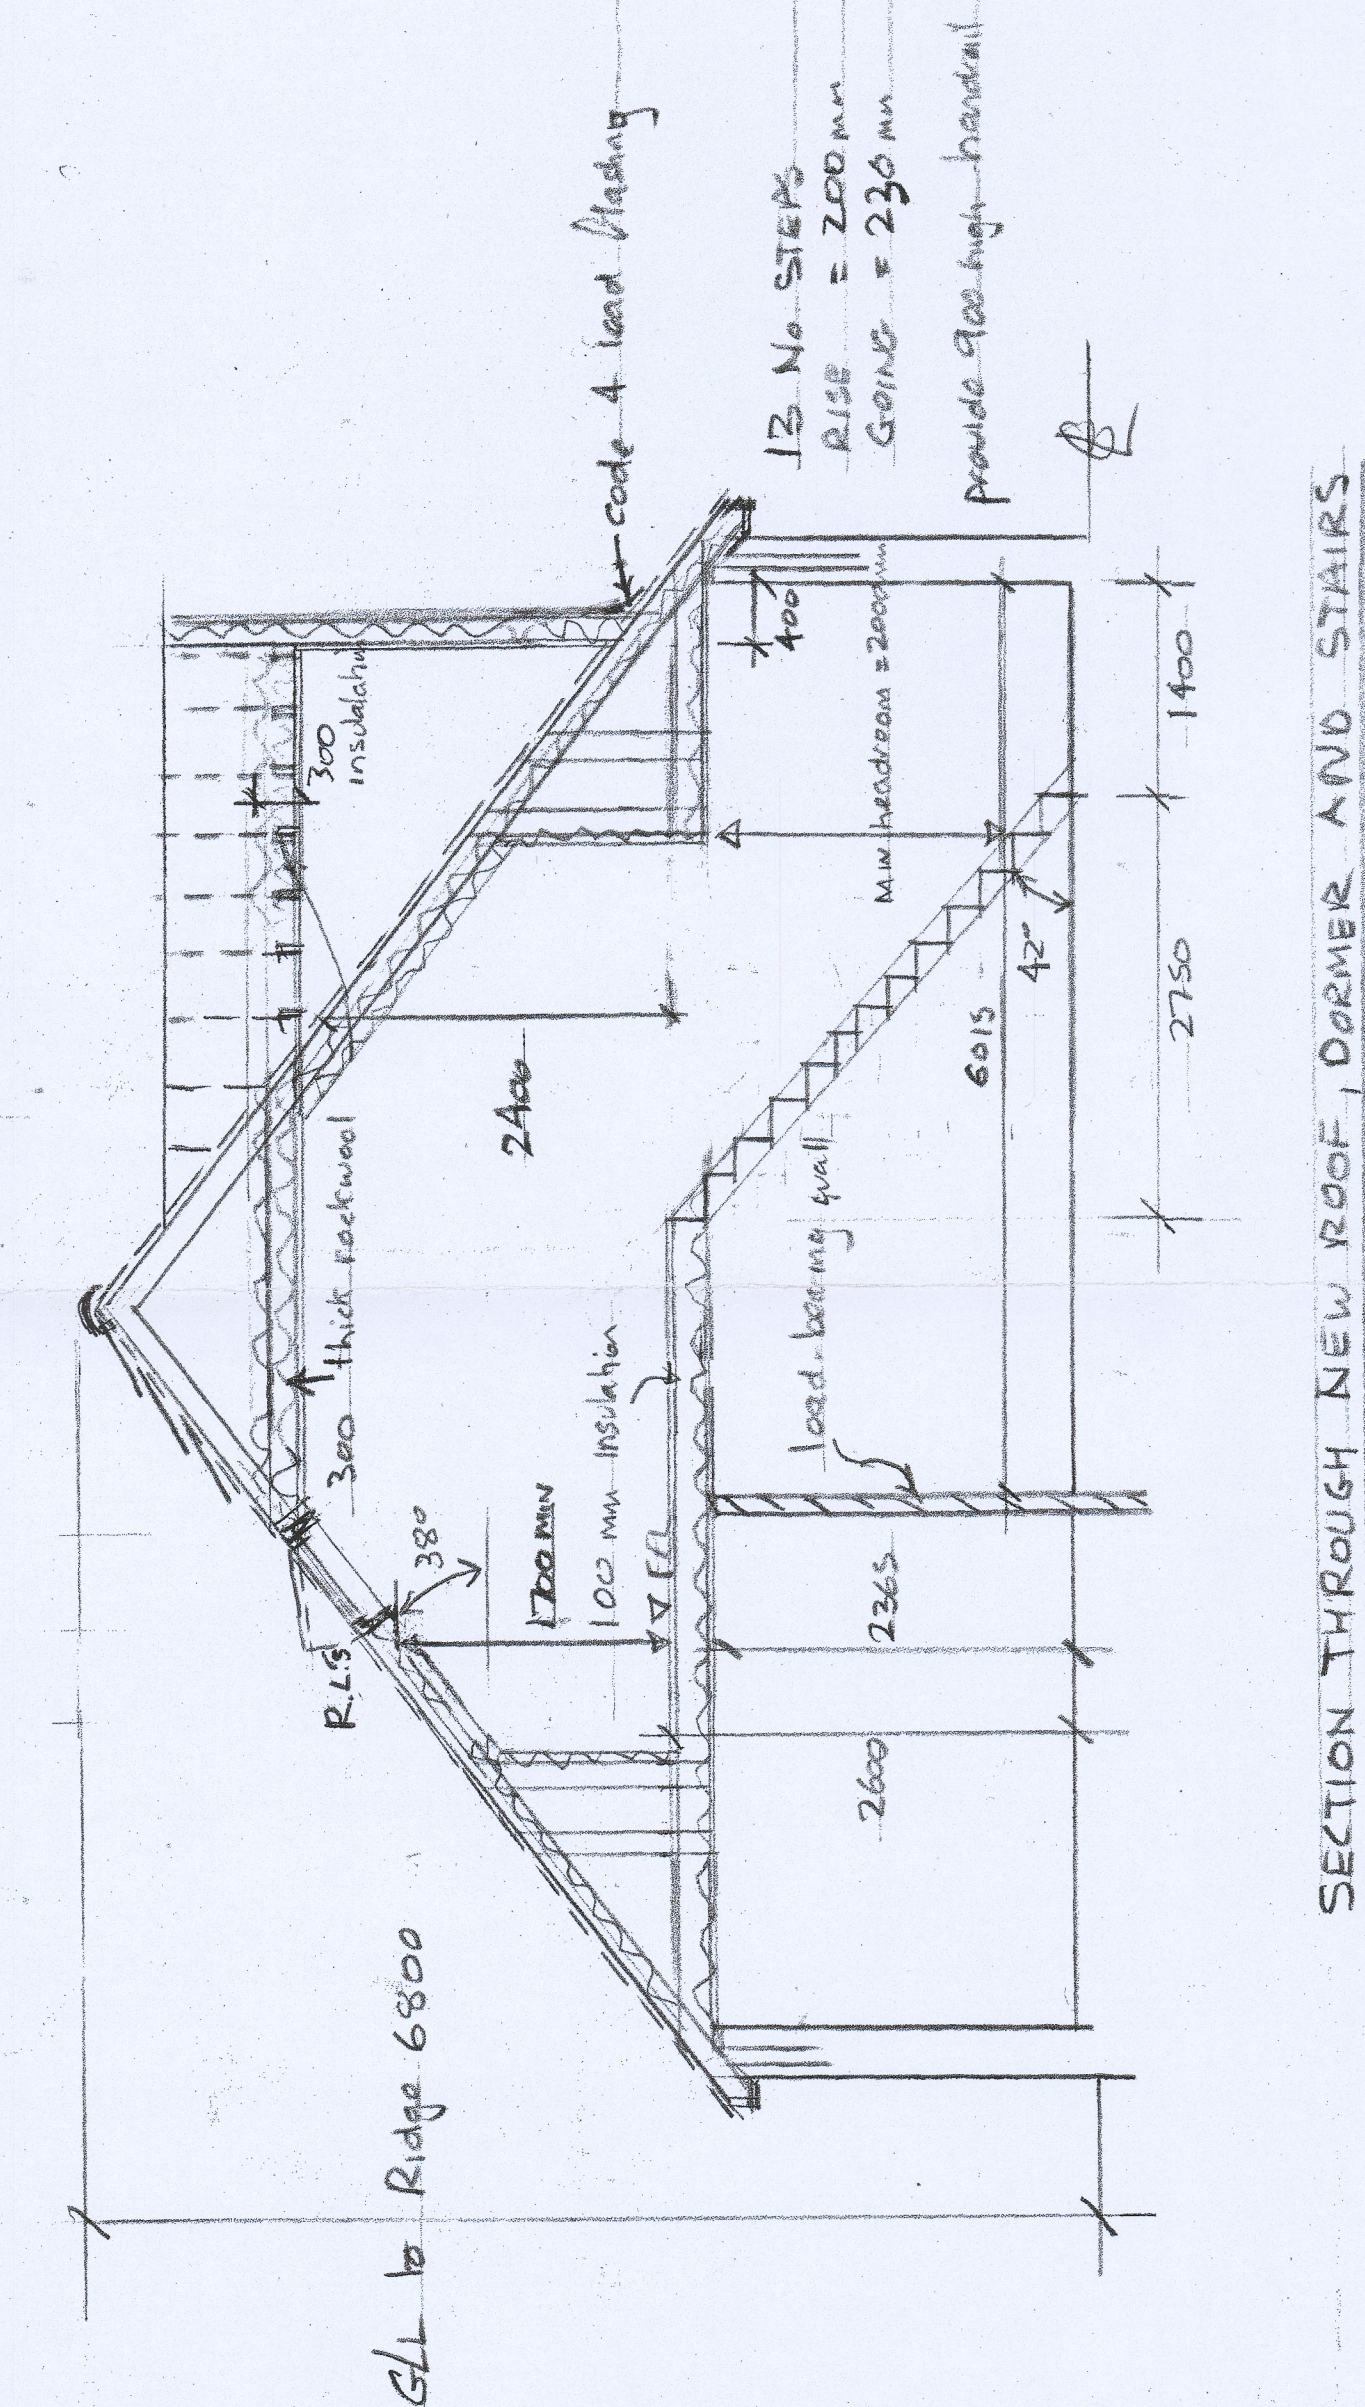

SECTION THROUGH NEW ROOF, DORMER AND STAIRS

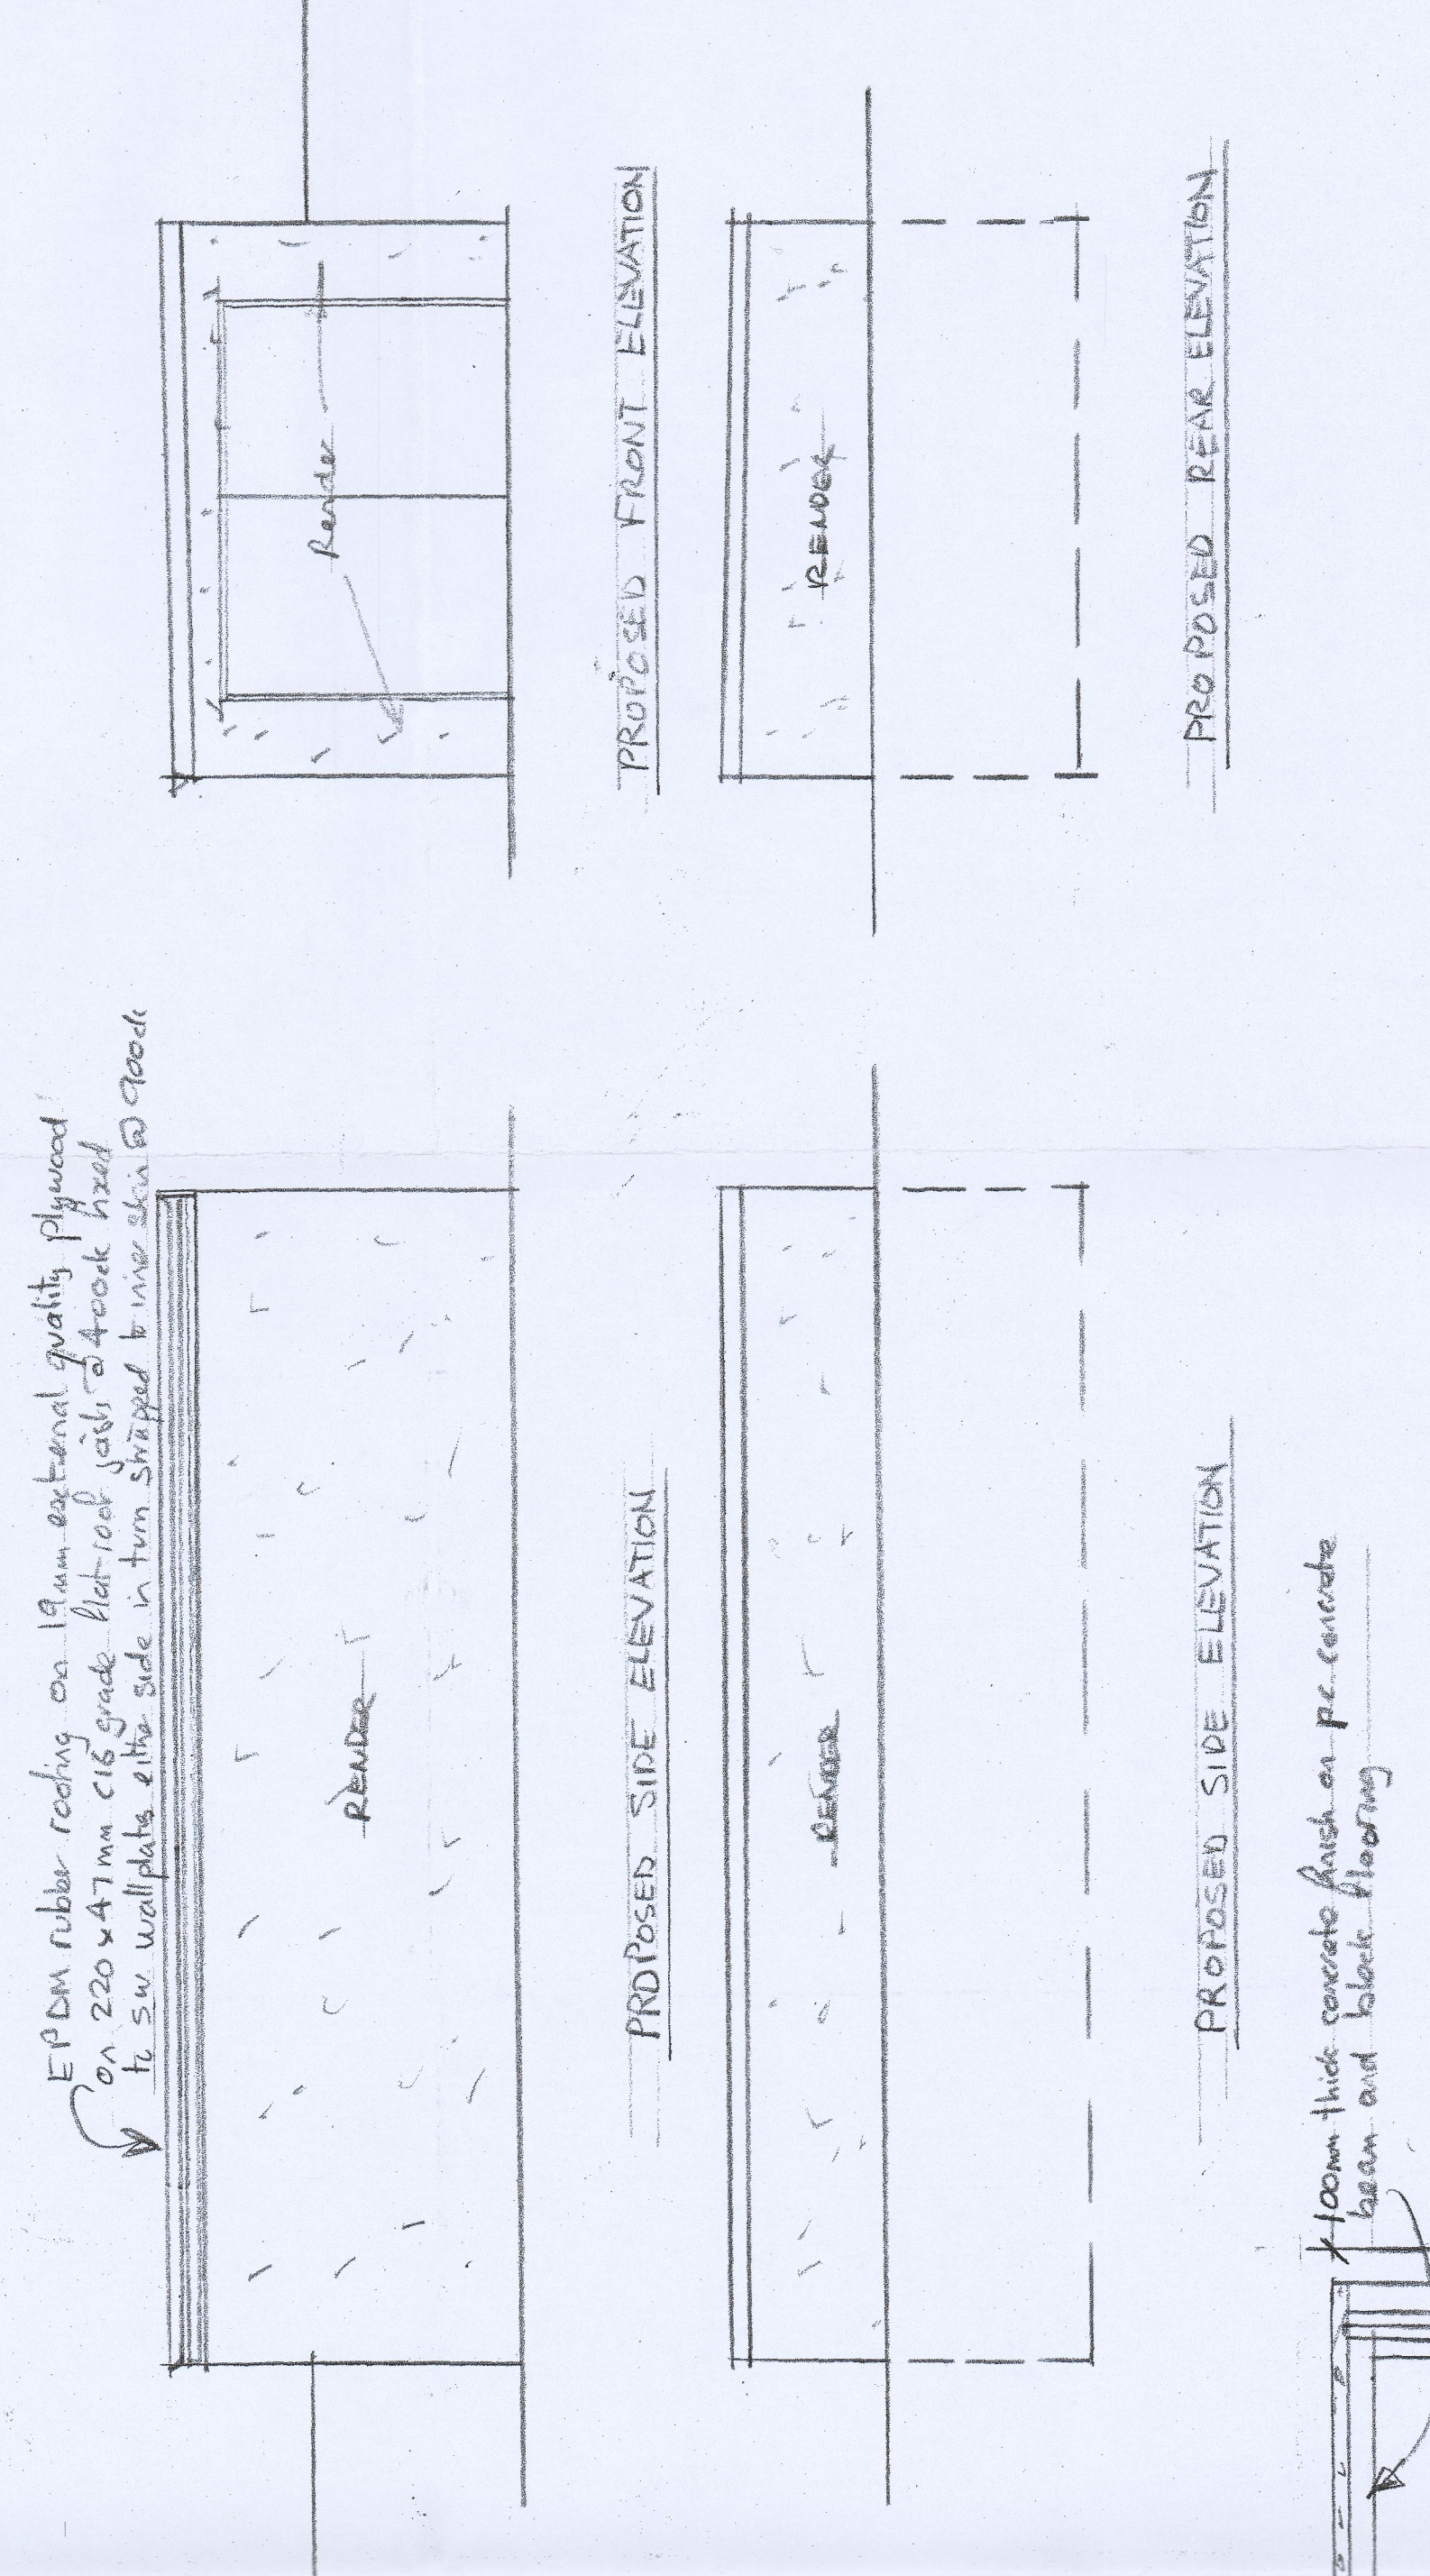

SECTION THROUGH EXTENSION TO SIDE

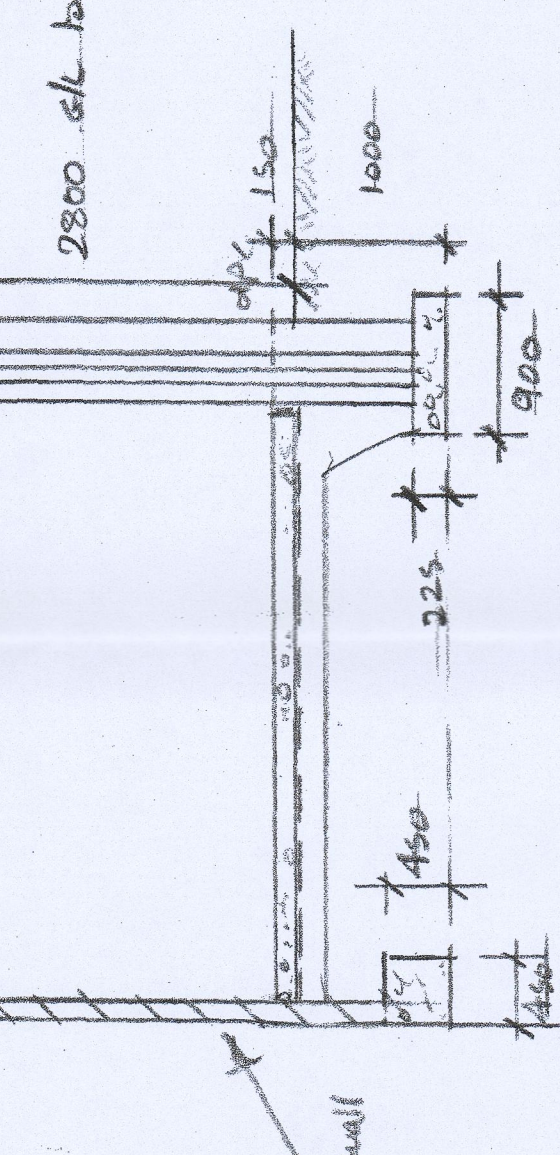

SECTION THROUGH STORE UNDER PATIO AREA

AMENDMENTS	SCALE	DATE
(A) Has a ridge added to sections with heights A Cellar, you're B1 A Cellar Aug 21 B1 Position of rear rooflights added A Cellar Aug 21 (D) Ridge line lowered, dormers narrowed, windows to 1st floor, removed side arch extended and altered with flat roof (E) Section/position of rooflights to rear altered. A Cellar	PROPOSED ATTIC CONVERSION WITH NEW ROOF & 2 NO DORMERS, EXTENSION TO SIDE, BACK & REARWARD SHED (REMOVED) ADDRESS DIERFERN, HEOL YNNYDD, CEFN COED - MERTHYR TYDFIL CF47 2NQ	DRAWN JAN 2023 A COLLINS
364-3	1:50, 1:100	