

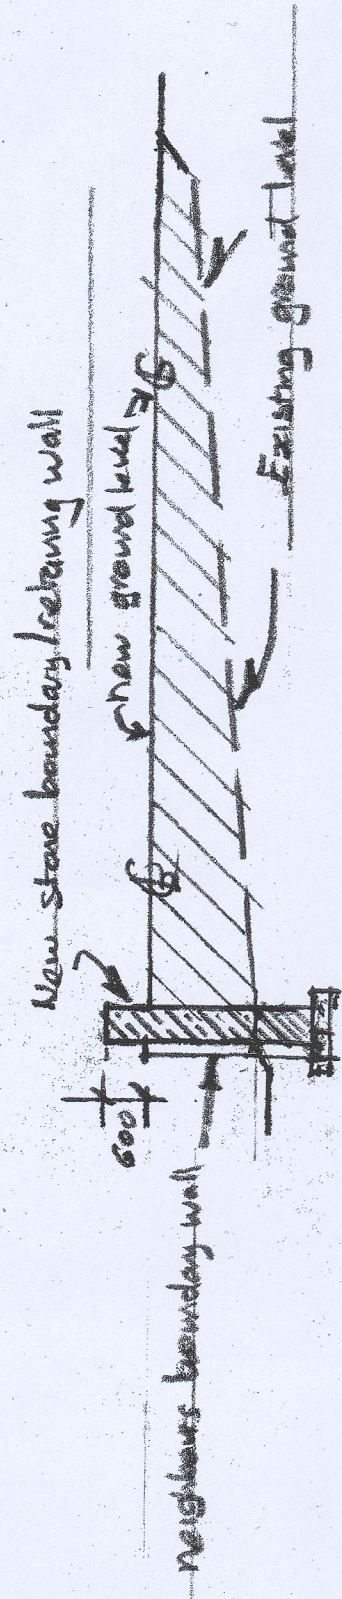


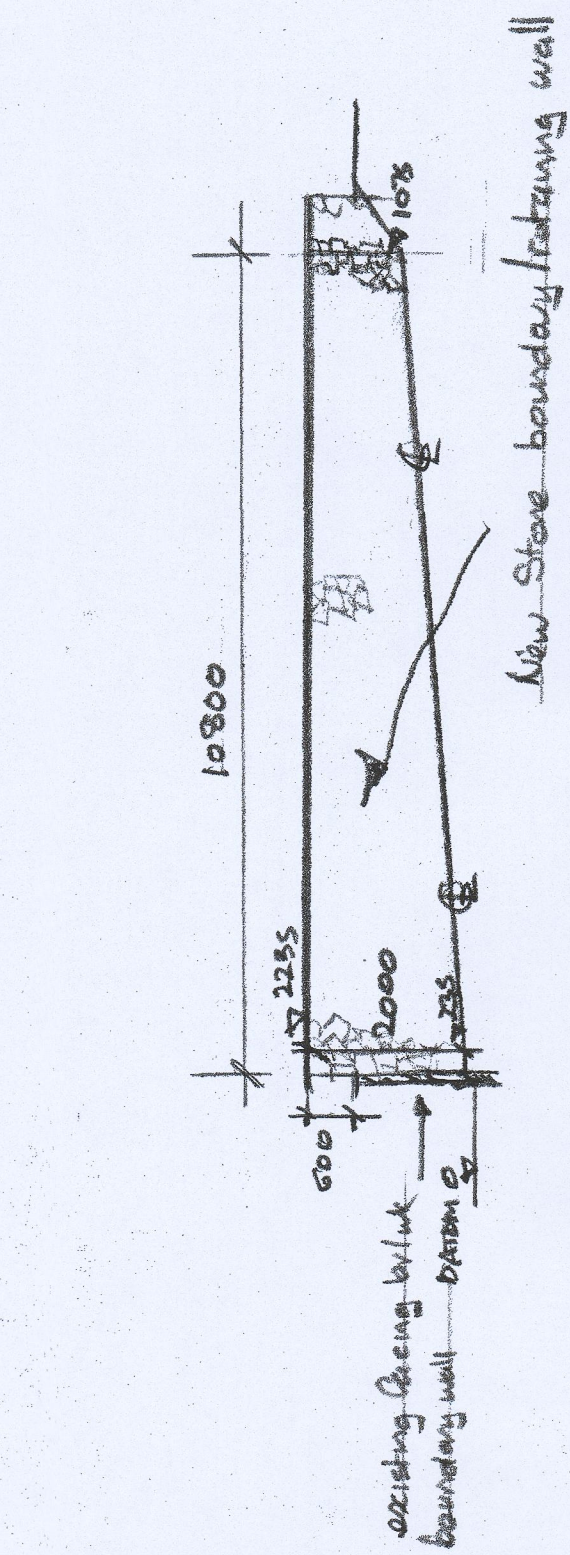


SECTION B-B

PROPOSED PLAN OF ACCESS AREA

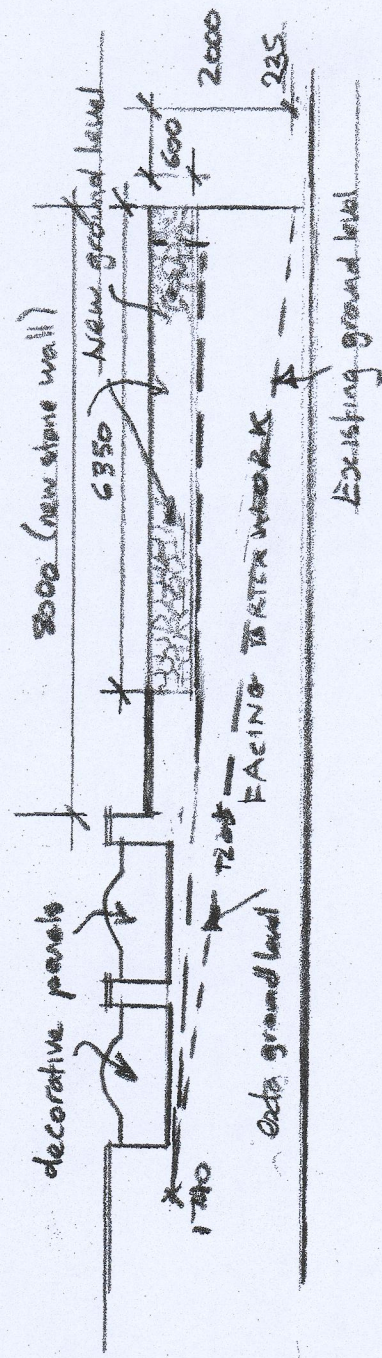

PROPOSED ELEVATION FROM TY CROSS

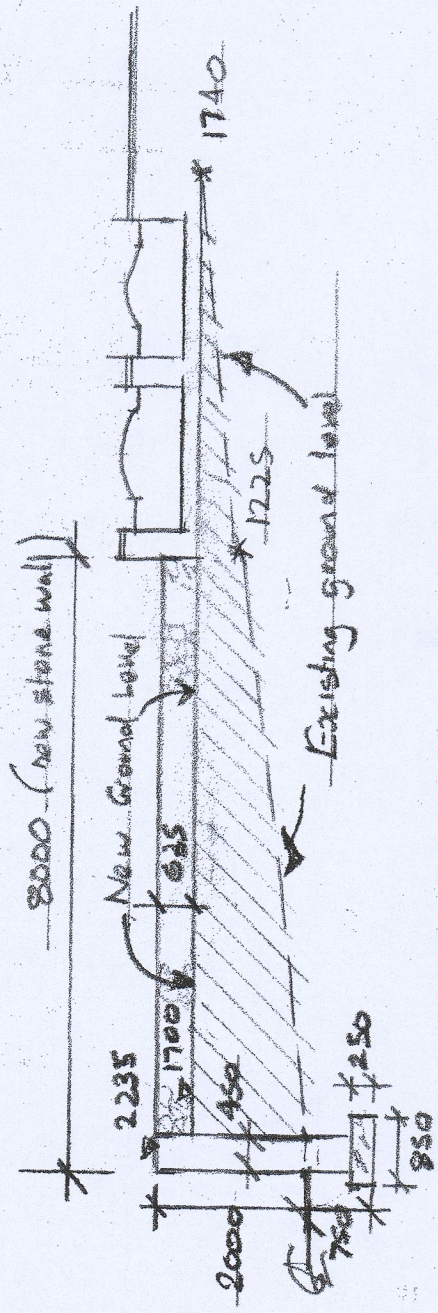

SECTION A - A

AMENDMENTS		
A1	Proposed plan & Access added, a driveway amended and sections added A Collins	
JOS	PROPOSED ATTIC Conversion with New Roof and 2 dormers, Entry to Side, Porch & Detached Store	
ADDAJSS	'DELFRYN' HEOL-Y-MWYDD, CEFN COED MERTHA TYDFIL, CFA8 2NG	
ASONS	SCALE 1:100 DATE JAN 2013	A COLLINS
AK + 4		