


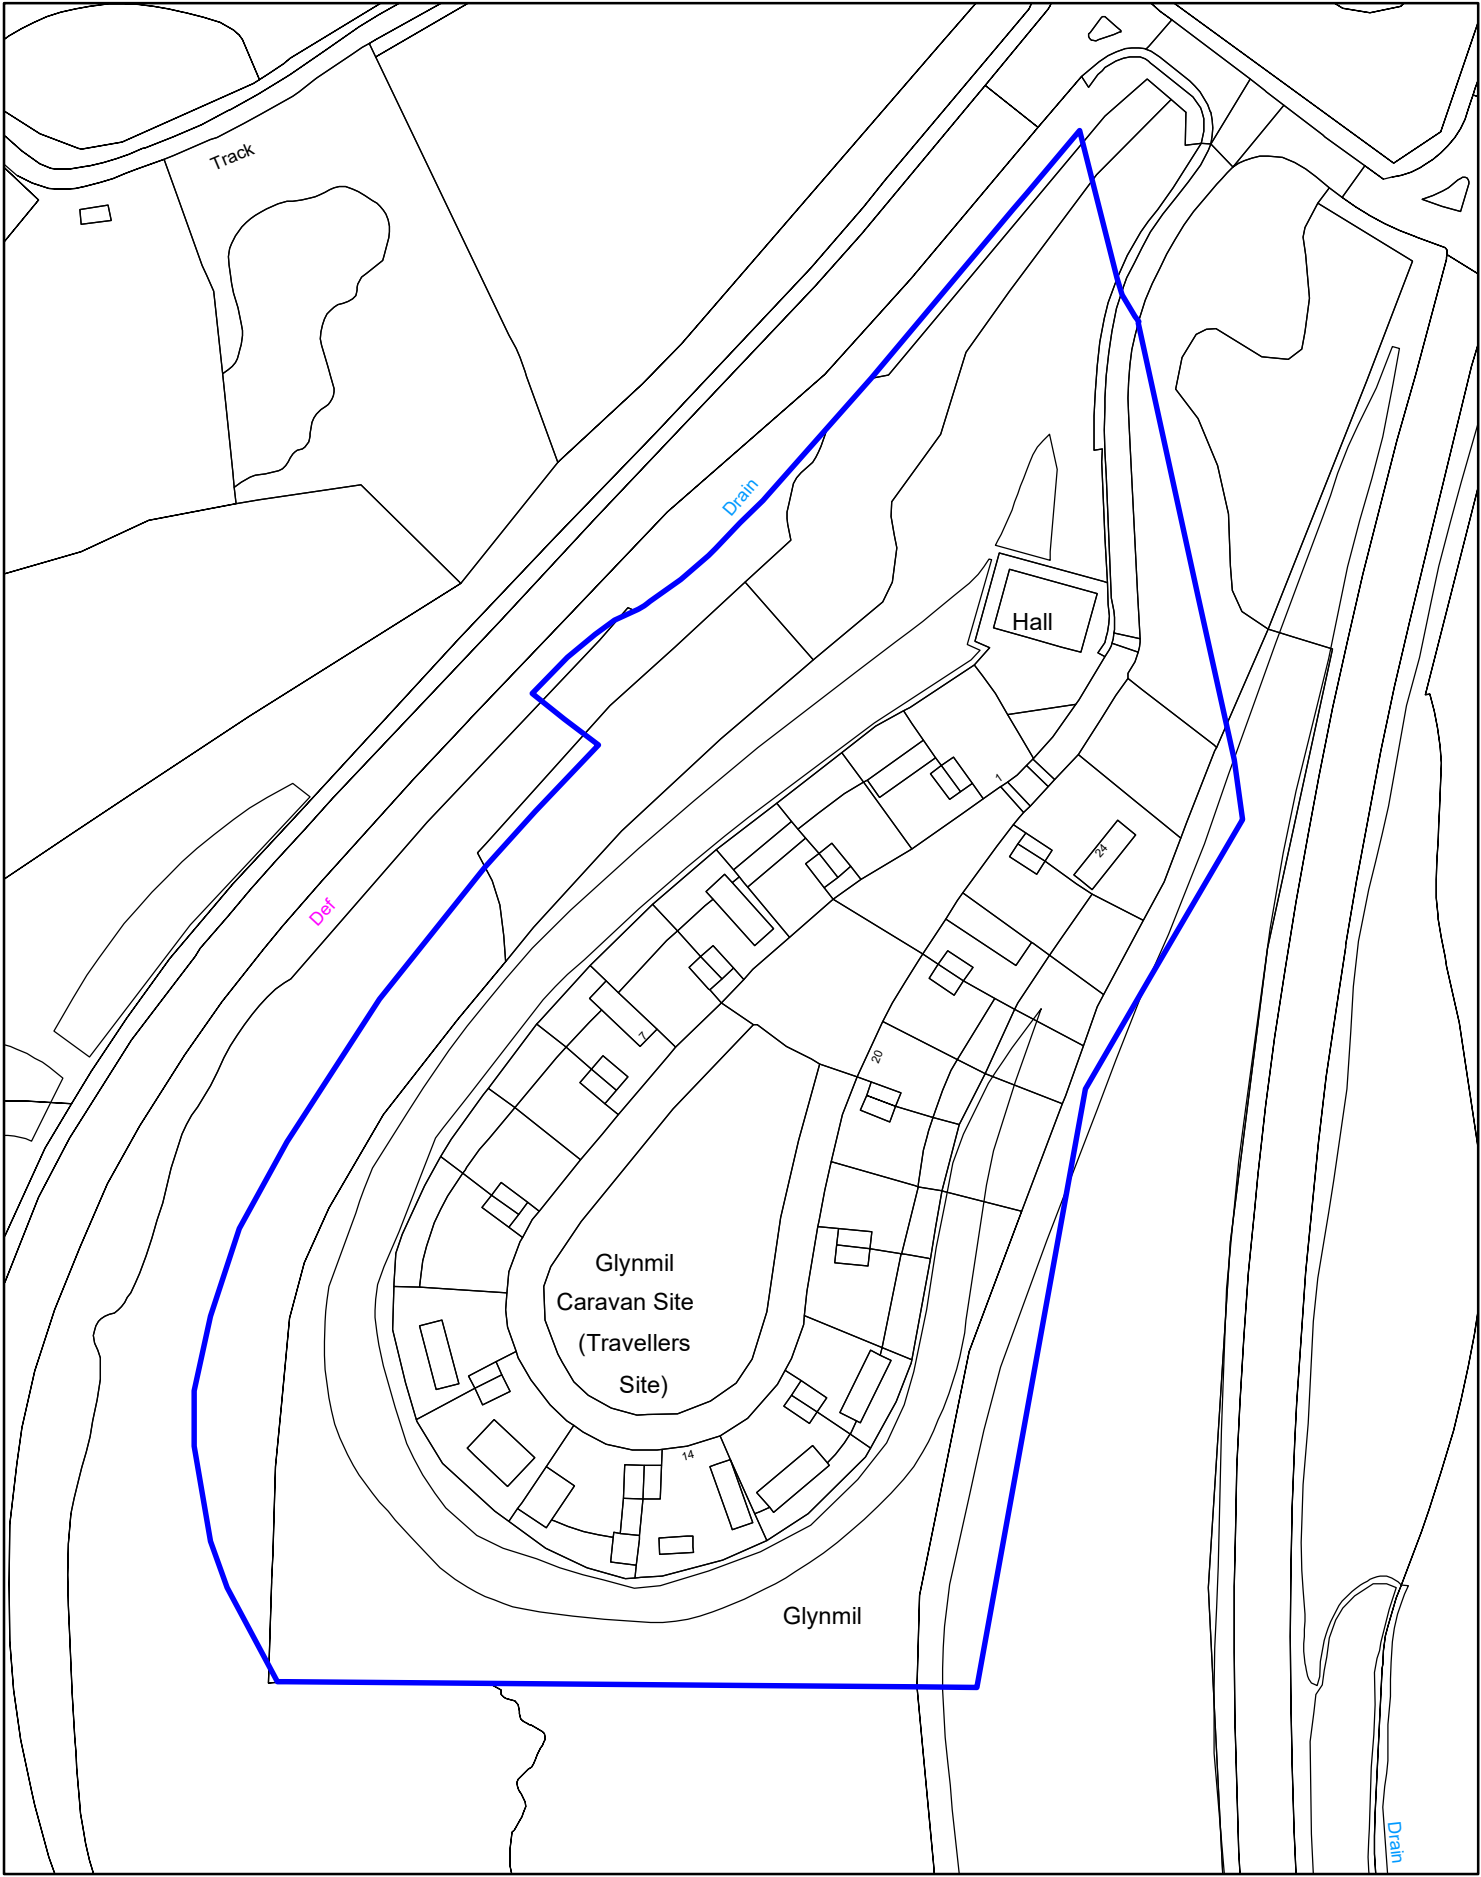

Existing Site Plan

Job. Ref.	Dwg .No.	Rev.	Job	Title	Rev	Corporate Property Unit 5 Triangle Business Park Pentrebach Merthyr Tydfil CF48 4TQ	
FIGURED DIMENSIONS MUST BE TAKEN NOT SCALED MEASUREMENTS. ANY DISCREPANCIES IN THIS DRAWING MUST BE REPORTED IMMEDIATELY TO THE ARCHITECT. CONTRACTORS MUST CHECK ALL DIMENSIONS ON SITE.			General Storage Glynmil Caravan Park Pentrebach Merthyr Tydfil CF48 4AL	Existing Site Plan	Scale	1/1250 @ A3	
					Date	January 2025	
					Drawn		
					Checked		
					Job. Ref.	Dwg .No.	Rev.
					2024-152	02 (P)	