


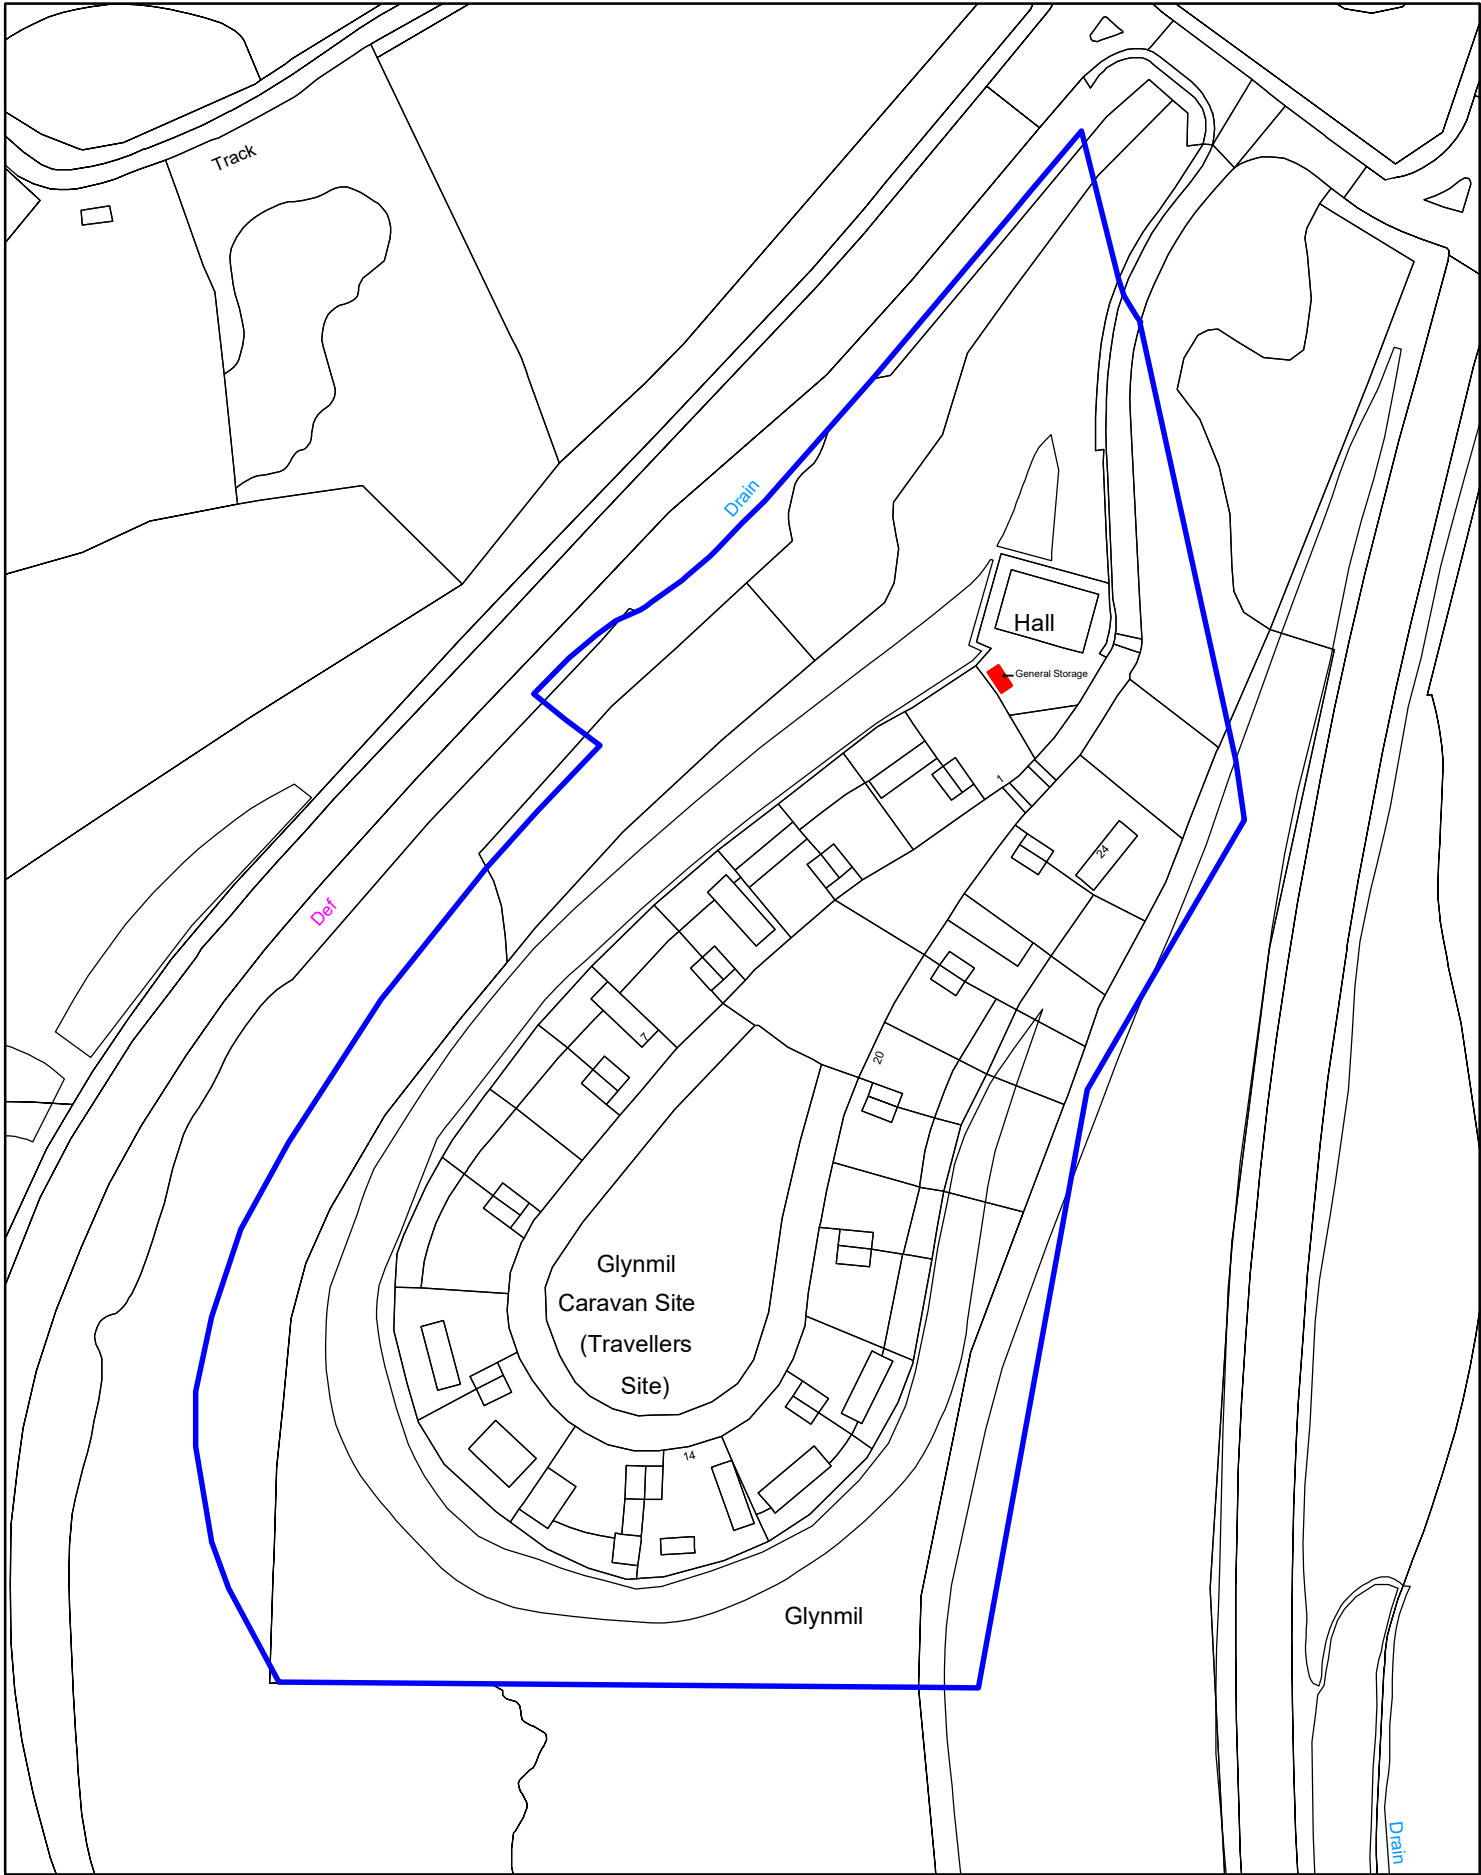

Proposed Site Plan

Job. Ref.	Dwg .No.	Rev.	Job General Storage Glynmil Caravan Park Pentrebach Merthyr Tydfil CF48 4AL	Title Proposed Site Plan	Rev		Corporate Property Unit 5 Triangle Business Park Pentrebach Merthyr Tydfil CF48 4TQ
FIGURED DIMENSIONS MUST BE TAKEN NOT SCALED MEASUREMENTS. ANY DISCREPANCIES IN THIS DRAWING MUST BE REPORTED IMMEDIATELY TO THE ARCHITECT. CONTRACTORS MUST CHECK ALL DIMENSIONS ON SITE.					Scale1/1250 @ A3		
					DateJanuary 2025		
					Drawn		
					Checked		
Job. Ref. 2024-152		Dwg .No. 03 (P)			Rev.		