





PROPOSED CAR PARK SECTION A-A

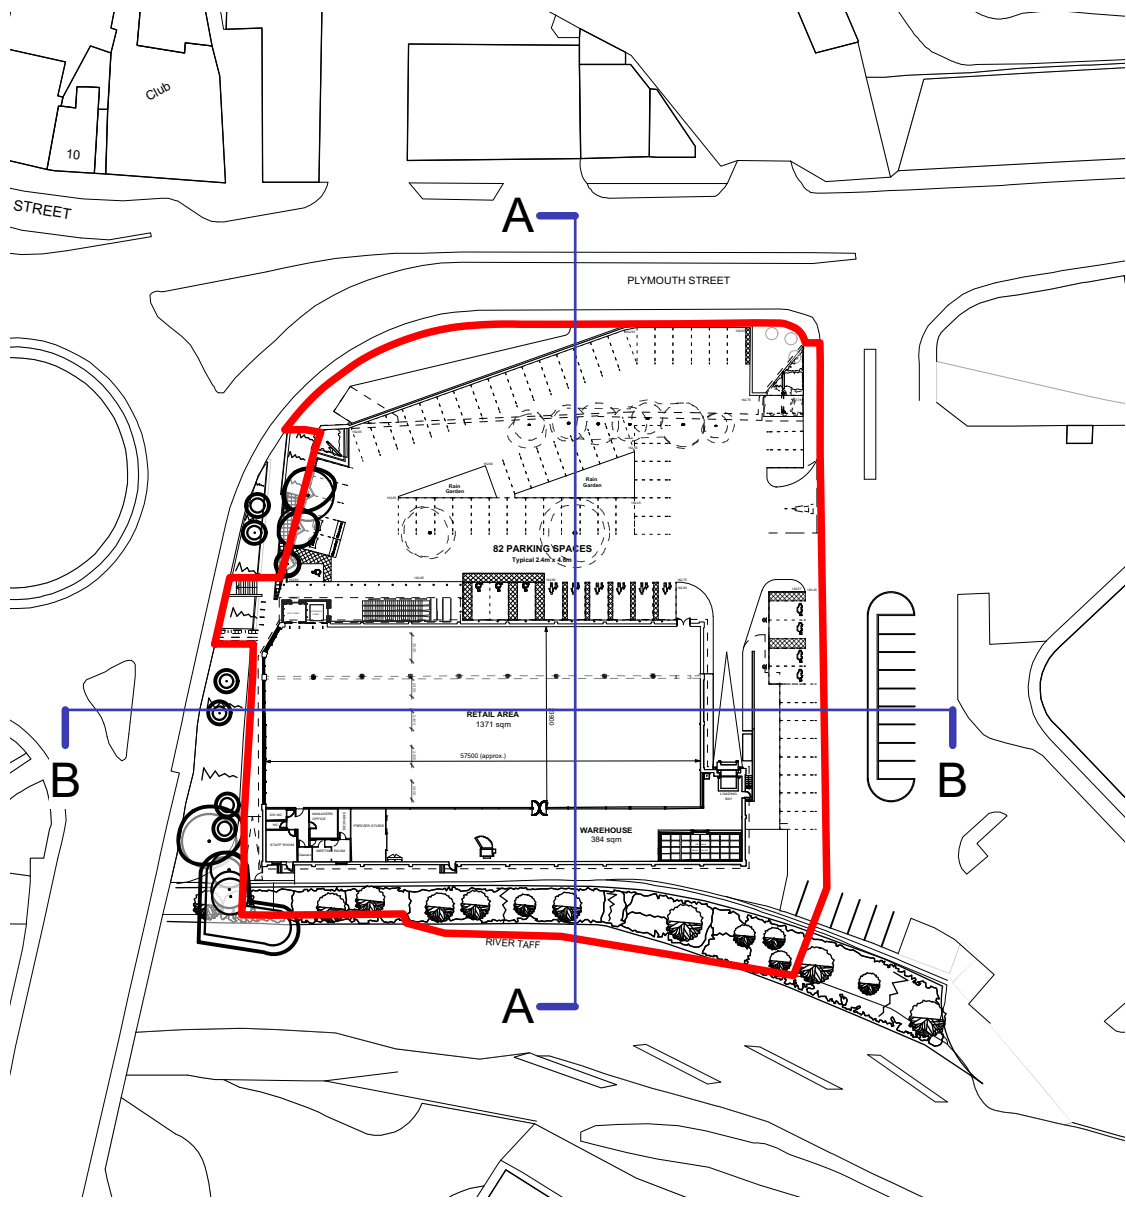

PROPOSED SITE LOCATION PLAN

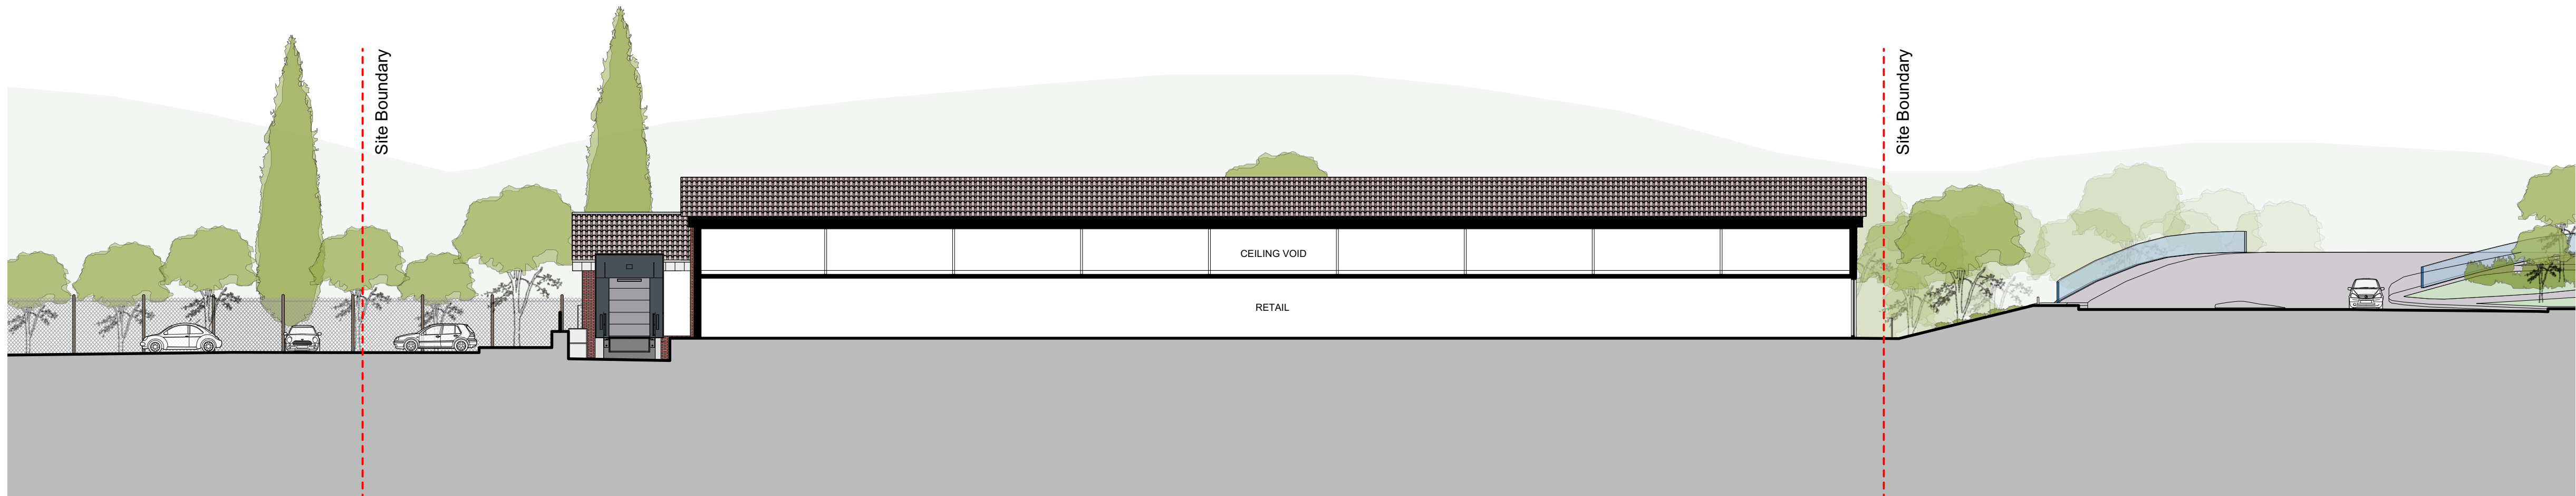

PROPOSED LONG SECTION B-B