




EXTERNAL FINISHES

- | | |
|--|---|
| ① Wall and columns - red brickwork | ⑦ Steel escape doors |
| ② Wall - white render textured finish applied to blockwork | ⑧ stainless steel tubular trolley bays / cycle stands |
| ③ Tiled roofing | ⑨ 1.8m high close boarded timber fence |
| ④ Shopfront aluminium framed glazing | ⑩ PV Panels |
| ⑤ Aluminium framed ribbon windows | ⑪ Freestanding glass canopy |
| ⑥ Steel loading bay door | ⑫ Standing Seam Silver cladding |

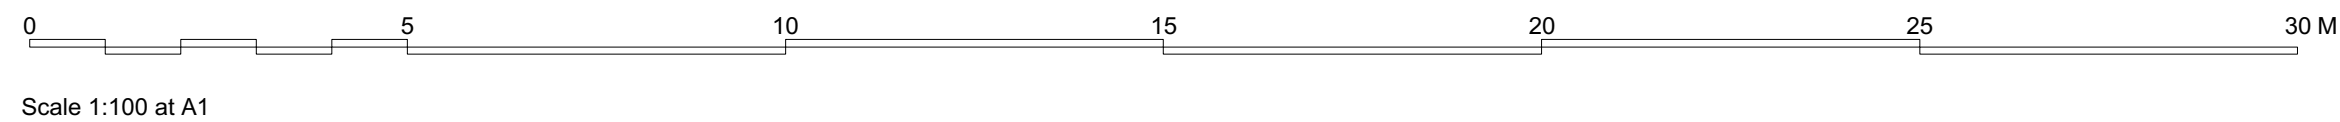

Scale 1:100 at A1



Kendall Kingscott

Chartered Architects
Chartered Building Surveyors
Interior Designers
CDM Services

Glentworth Court, Lime Kiln Close
Stoke Gifford, Bristol BS34 8SR
+44 (0)117 931 2062
www.kendallkingscott.co.uk

Project
Plymouth St, Merthyr Tydfil
Store Extension
Client
Aldi Stores Ltd

Scale
1:100
Paper Size
A1
Filename
Merthyr Extension.vwx

© Copyright
Do not scale the drawing

P2 19/05/21 JS GS Canopy note corrected.
P1 10/03/21 KH JS First issue
Rev Date By Ap Note

Drawing Title
Existing Elevations

Project Number
170629-1503

Drawing Number
P2

Date
10/03/21
Drawn
KH
Checked
JS
Status
PLANNING

Check all dimensions and levels on site
Only to be used on the site for which designed. The electronic transmission of design information contained in this drawing is carried out without liability for any errors or inaccuracies arising therefrom. This production of amended or updated information from the user is entirely the responsibility of the user and Kendall Kingscott Ltd shall have no responsibility in respect thereof whatsoever.