


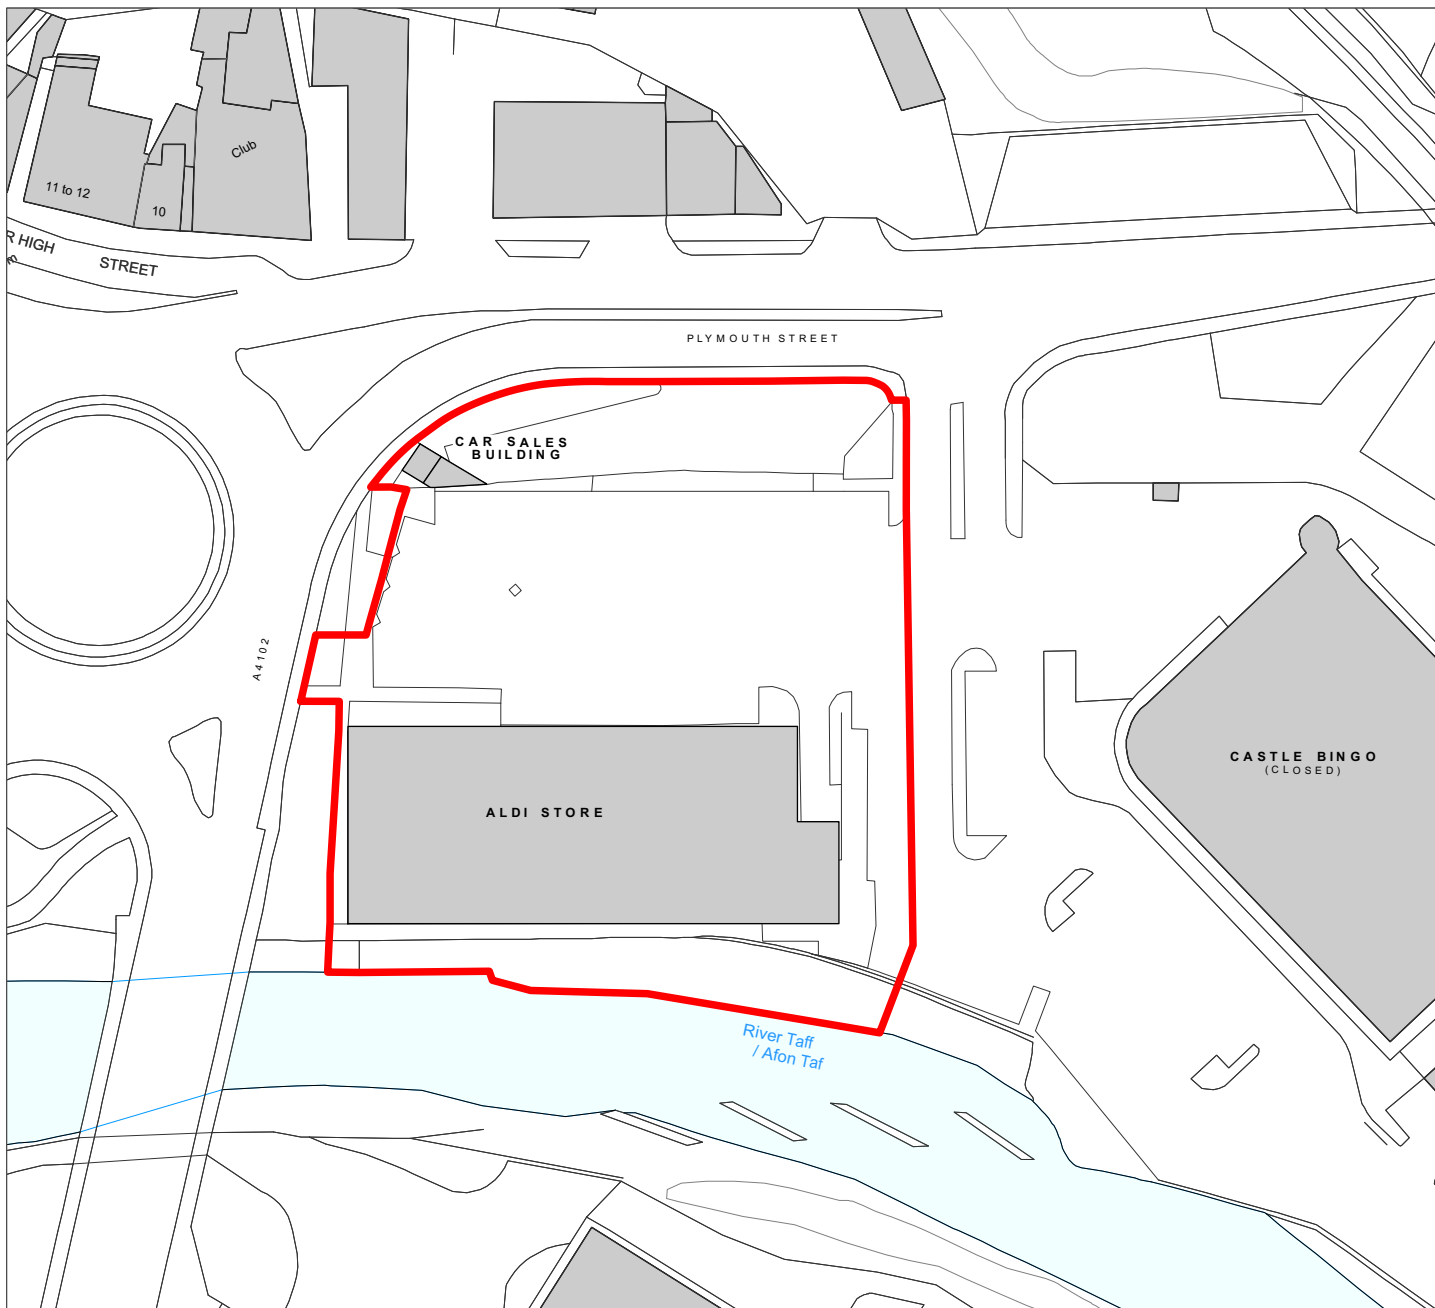

0 10 15 20 25 30 35 M

Scale = 1:1000 @ A4

KEY

Application Boundary
5,878 m² / 1.452 Acres



Site Address:
Plymouth St,
Merthyr Tydfil
CF47 0TP



Kendall Kingscott

Chartered Architects
Chartered Building Surveyors
Interior Designers
CDM Services

Glentworth Court, Lime Kiln Close
Stoke Gifford, Bristol BS34 8SR

+44 (0)117 931 2062

www.kendallkingscott.co.uk

Project

**Plymouth St, Merthyr Tydfil
Store Extension**

Client

Aldi Stores Ltd

Scale

1:1000

Paper Size

A4

Filename

Merthyr Tydfil PLANNING.vwx

© Copyright

Do not scale this drawing

P2 18/05/21 JS GS Amendment to red line boundary.

P1 17/03/21 KH MW Drawing Issue

Rev Date By Ap Note

Drawing Title

Site Location Plan

Project Number

170629-1000

Drawing Number

Revision

P2

Date

30/03/21

Drawn

KH

Checked

JS

Status

PLANNING

Check all dimensions and levels on site

Only to be used on the site for which designed. The electronic transmission of designs/information contained in this drawing is carried out entirely at the User's risk and Kendall Kingscott Ltd. will have no liability for any errors or inaccuracies arising therefrom. The production of amended or updated information from the said designs/information by the User is entirely the responsibility of the User and Kendall Kingscott Ltd. shall have no responsibility in respect thereof whatsoever.