



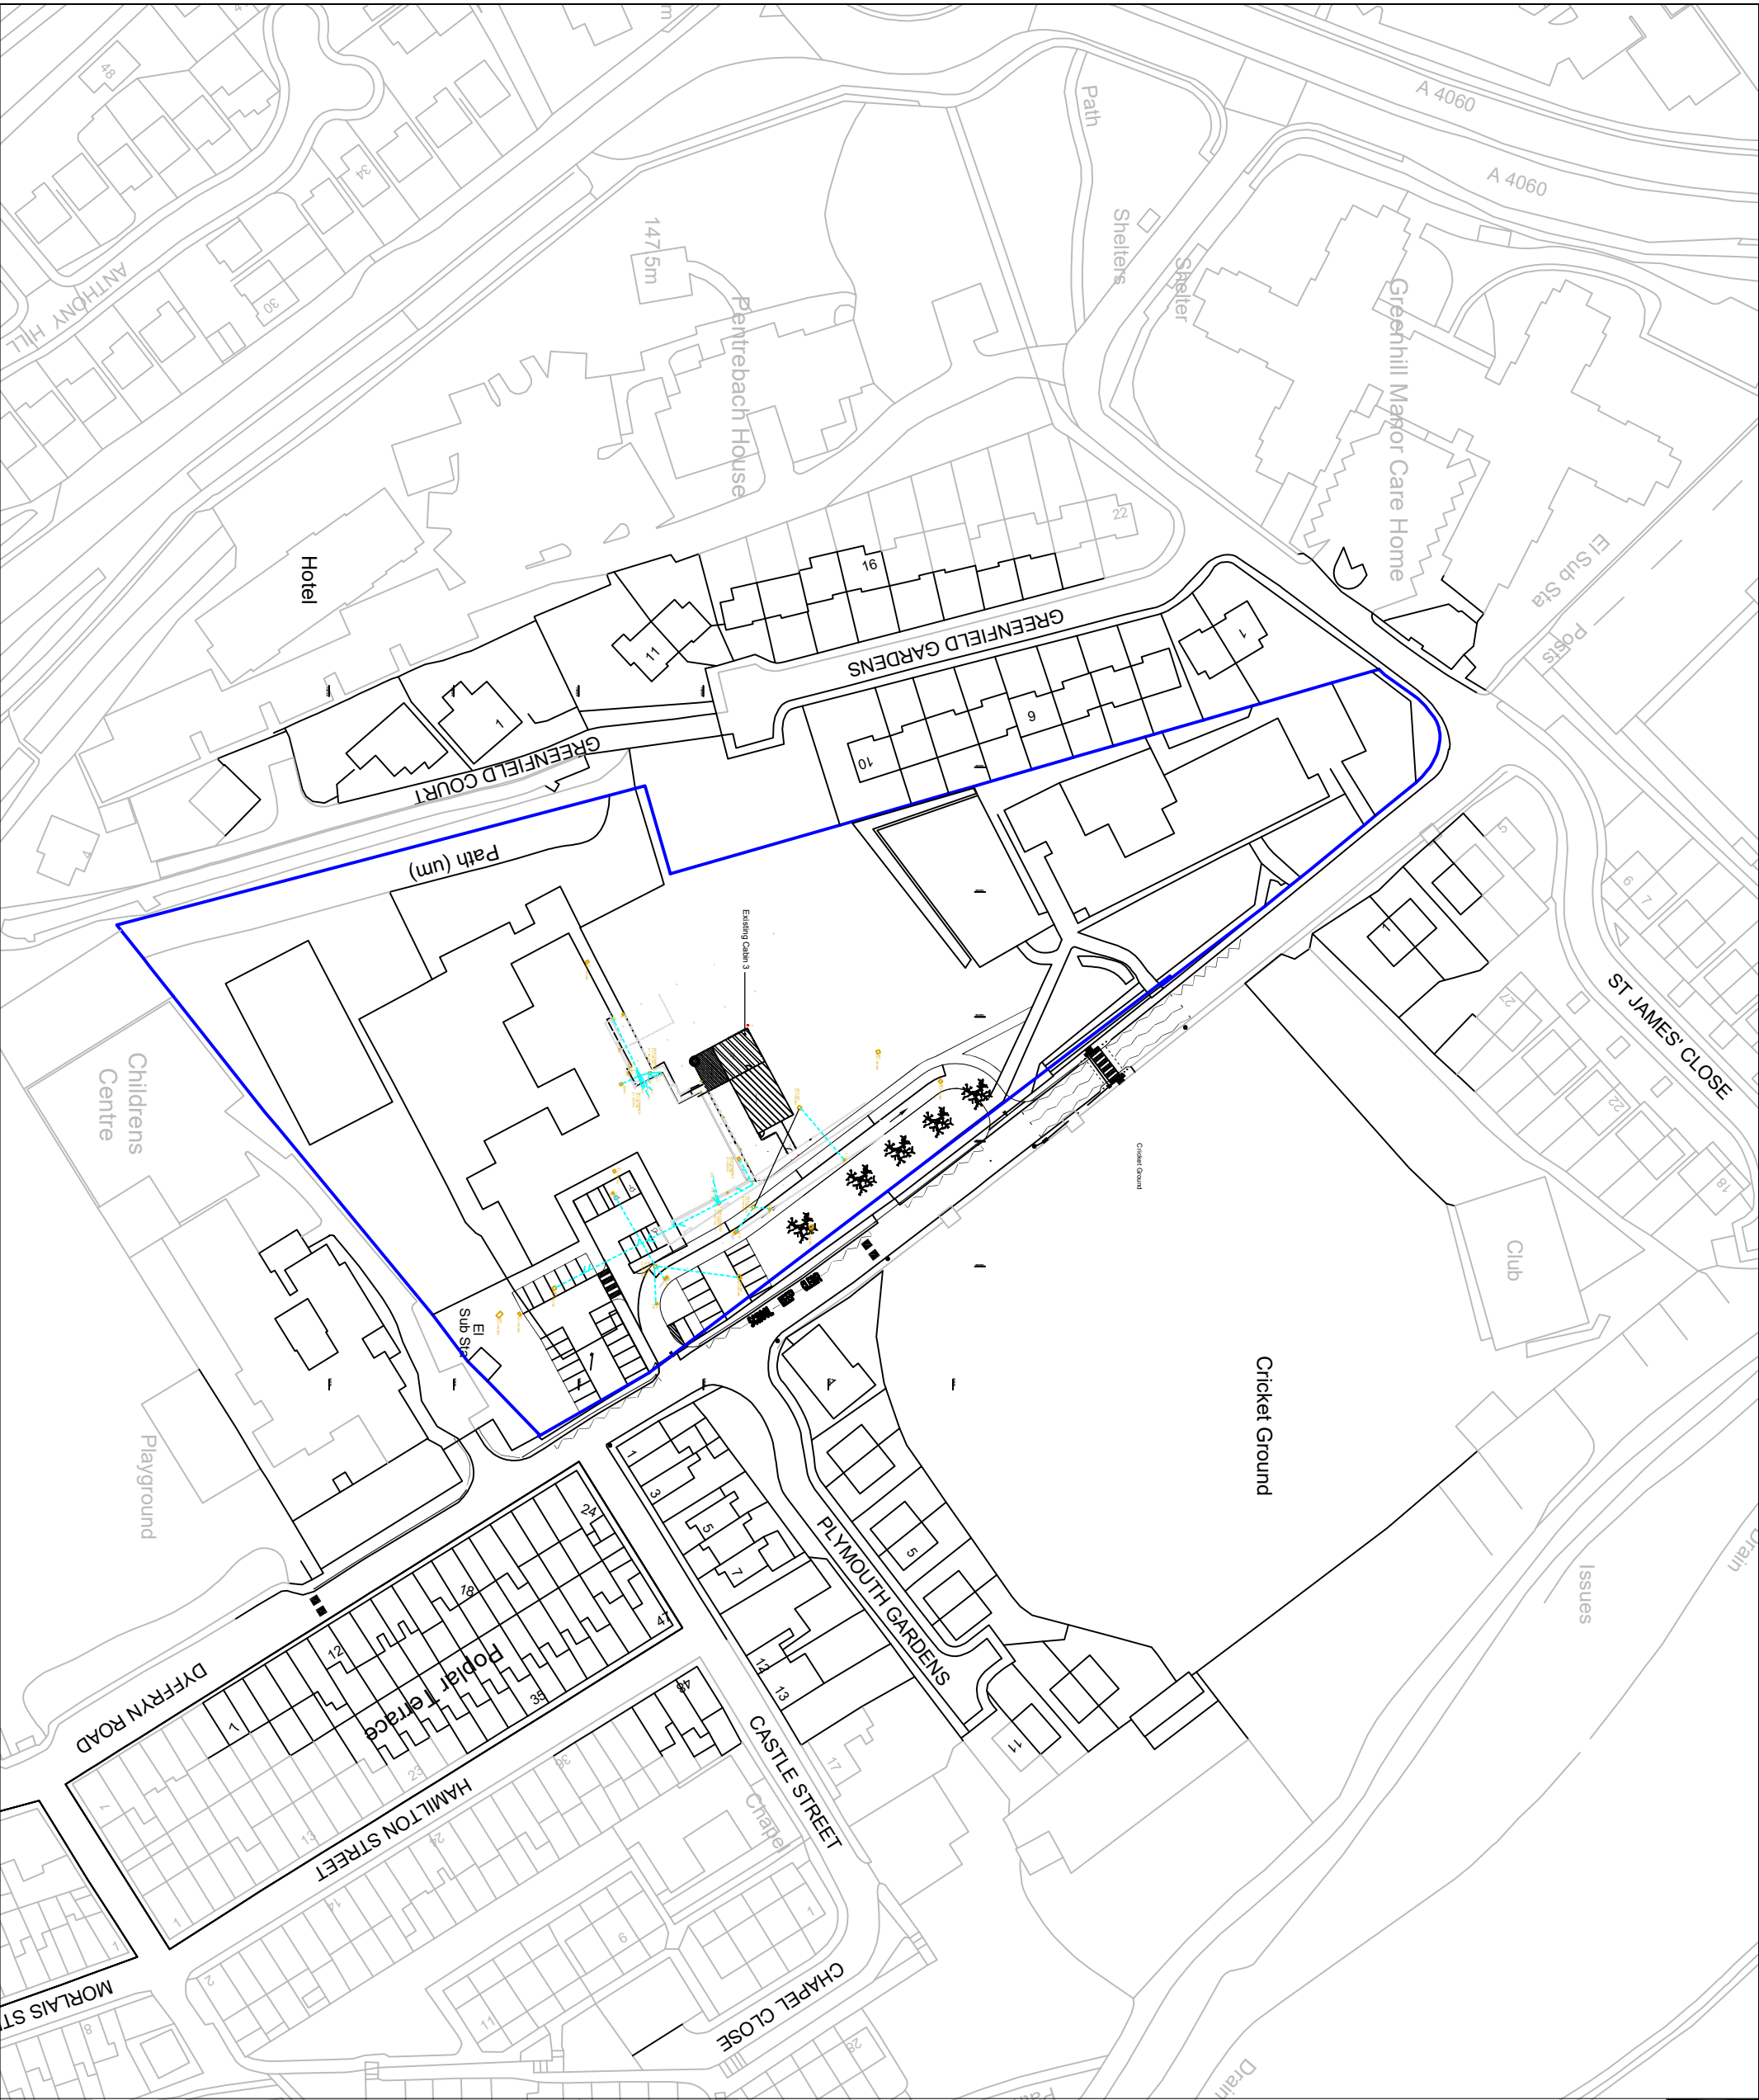

Job Ref.	Dwg No.	Rev.

FIGURED DIMENSIONS MUST BE TAKEN
NOT SCALED MEASUREMENTS.
ANY DISCREPANCIES IN THIS DRAWING
MUST BE REPORTED IMMEDIATELY TO
THE ARCHITECT.
CONTRACTORS MUST CHECK ALL
DIMENSIONS ON SITE.

Notes

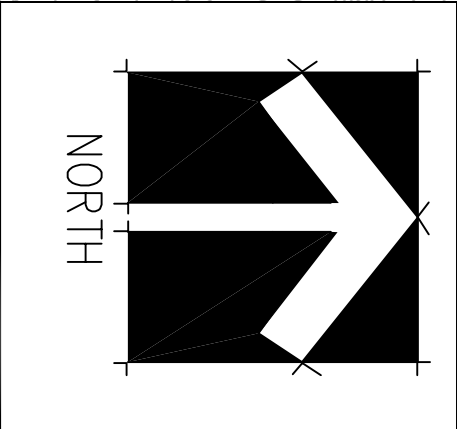

Rev	Job	Title
	Proposed Modular Classroom (4) Greenfield School Dyffryn Road Merthyr Tydfil CF48 4BJ	Existing Location Plan
		Scale 1/1250 @ A3
		Date April 2023
		Drawn
		Checked
	Job Ref. 2022-146	Dwg No. 01(P)
		Rev.