
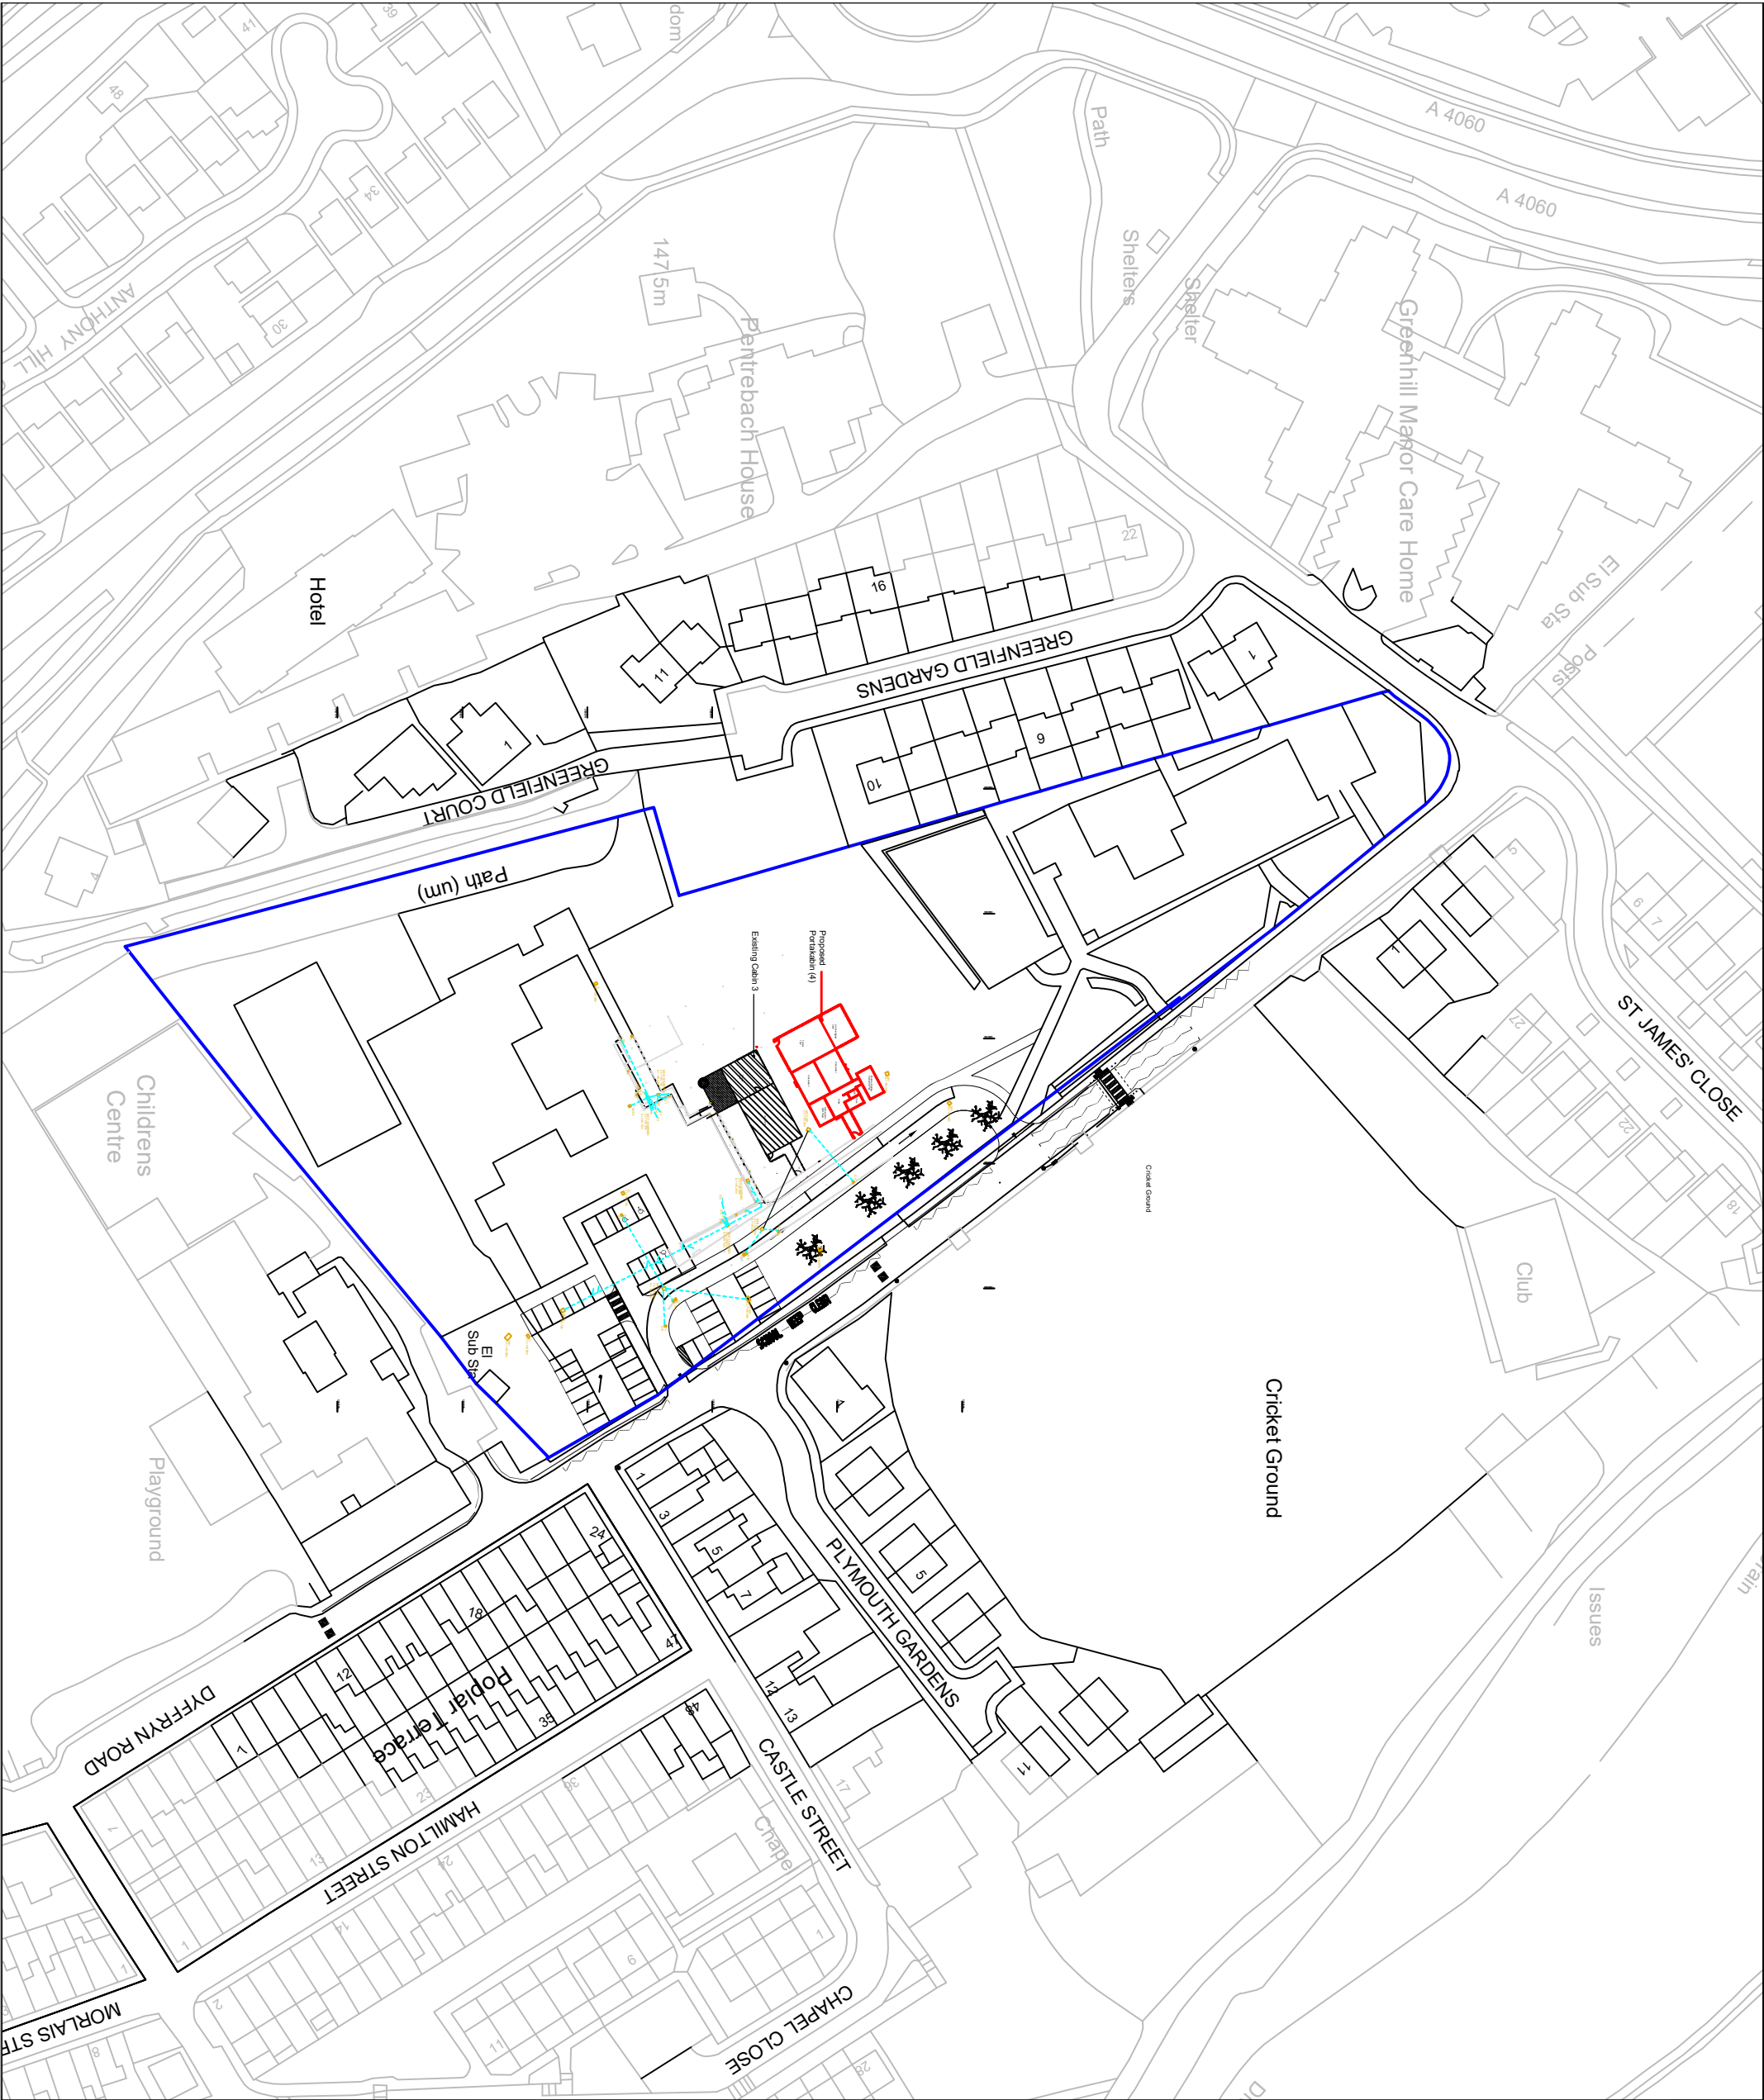


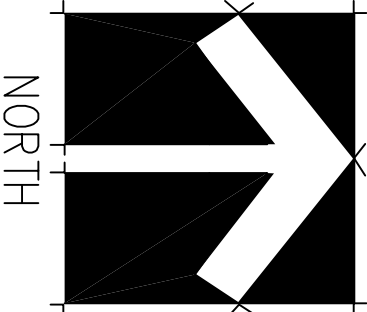

Job. Ref.	Dwg. No.	Rev.
FIGURED DIMENSIONS MUST BE TAKEN NOT SCALED MEASUREMENTS. ANY DISCREPANCIES IN THIS DRAWING MUST BE REPORTED IMMEDIATELY TO THE ARCHITECT. CONTRACTORS MUST CHECK ALL DIMENSIONS ON SITE.		
Notes		
		
Rev		
Job	Proposed Modular Classroom (4) Greenfield School Dyffryn Road Merthyr Tydfil CF48 4BJ	
Title	Proposed Location Plan	
Scale	1/1250 @ A3	
Date	April 2023	
Drawn		
Checked		
Job. Ref.	Dwg. No.	Rev.
2022-146	02(P)	