
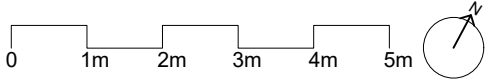


Berry Square

Proposed

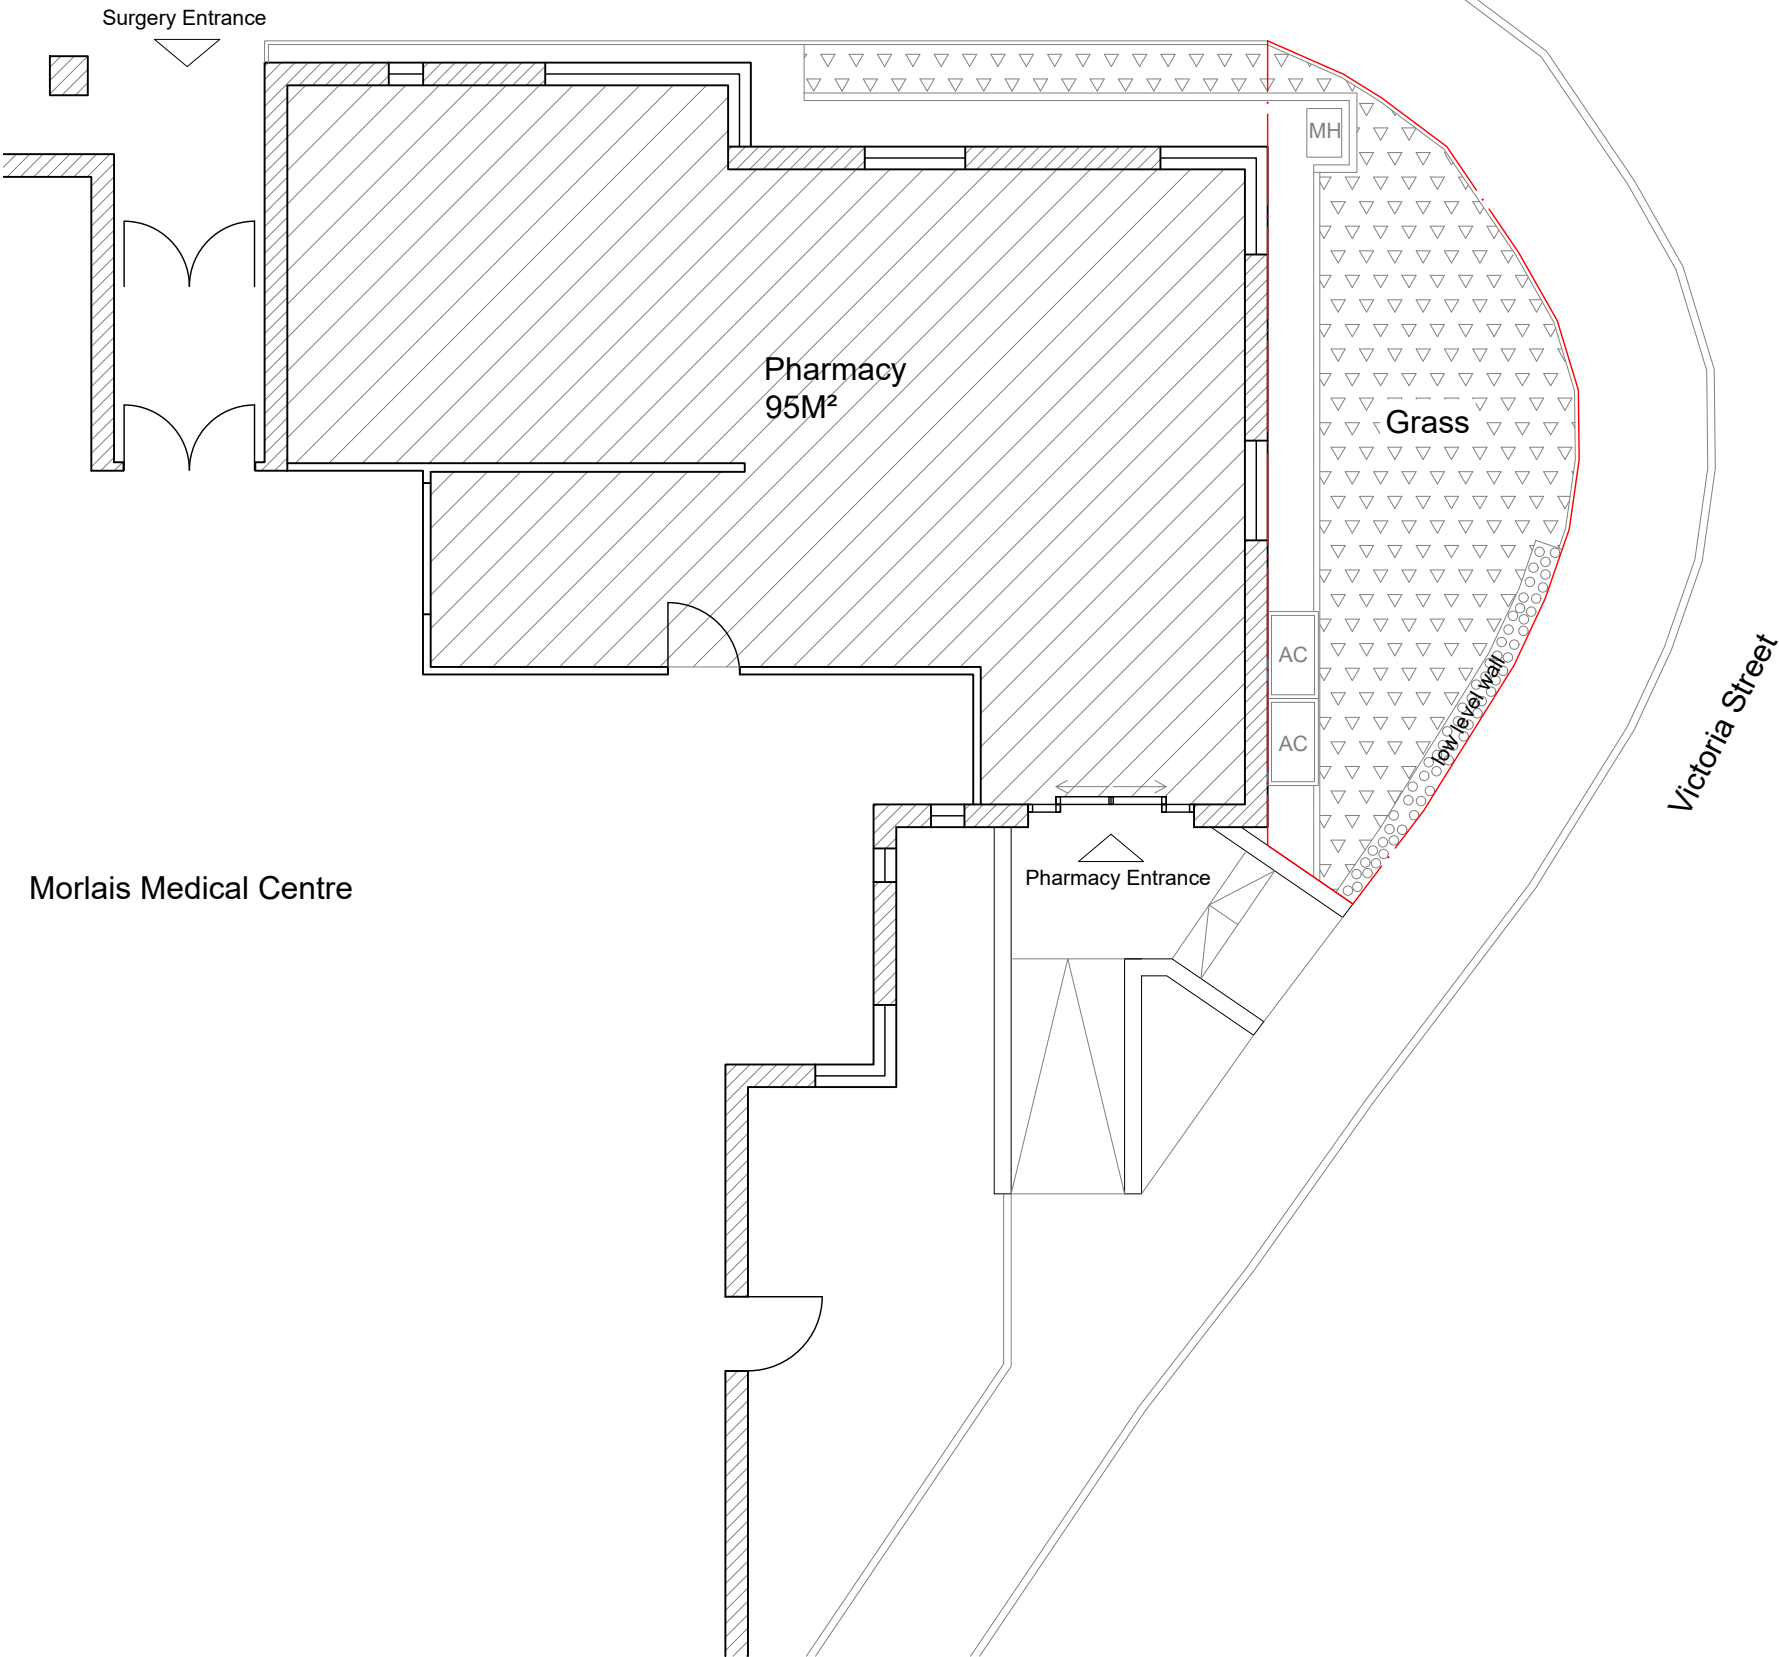

GA Plan Existing

This drawing is copyright. All rights reserved in Chapter IV of the Copyright, Designs and Patents Act 1988 have generally been asserted. All drawings are the property of ME Architects Ltd. No part of this drawing may be reproduced without the written permission of ME Architects Ltd. The copyright in this drawing is reserved.

Client

Pearn's Pharmacies Ltd.
David Pearn

Project

Pearn's Pharmacy
Dowlais
CF48 3AL

Title

GA Plan
Ground Floor
Existing

Drawing No	Rev	Drawn	Date	Scale
2104	AP200	-	ME 09/02/21	1:100 @A3