


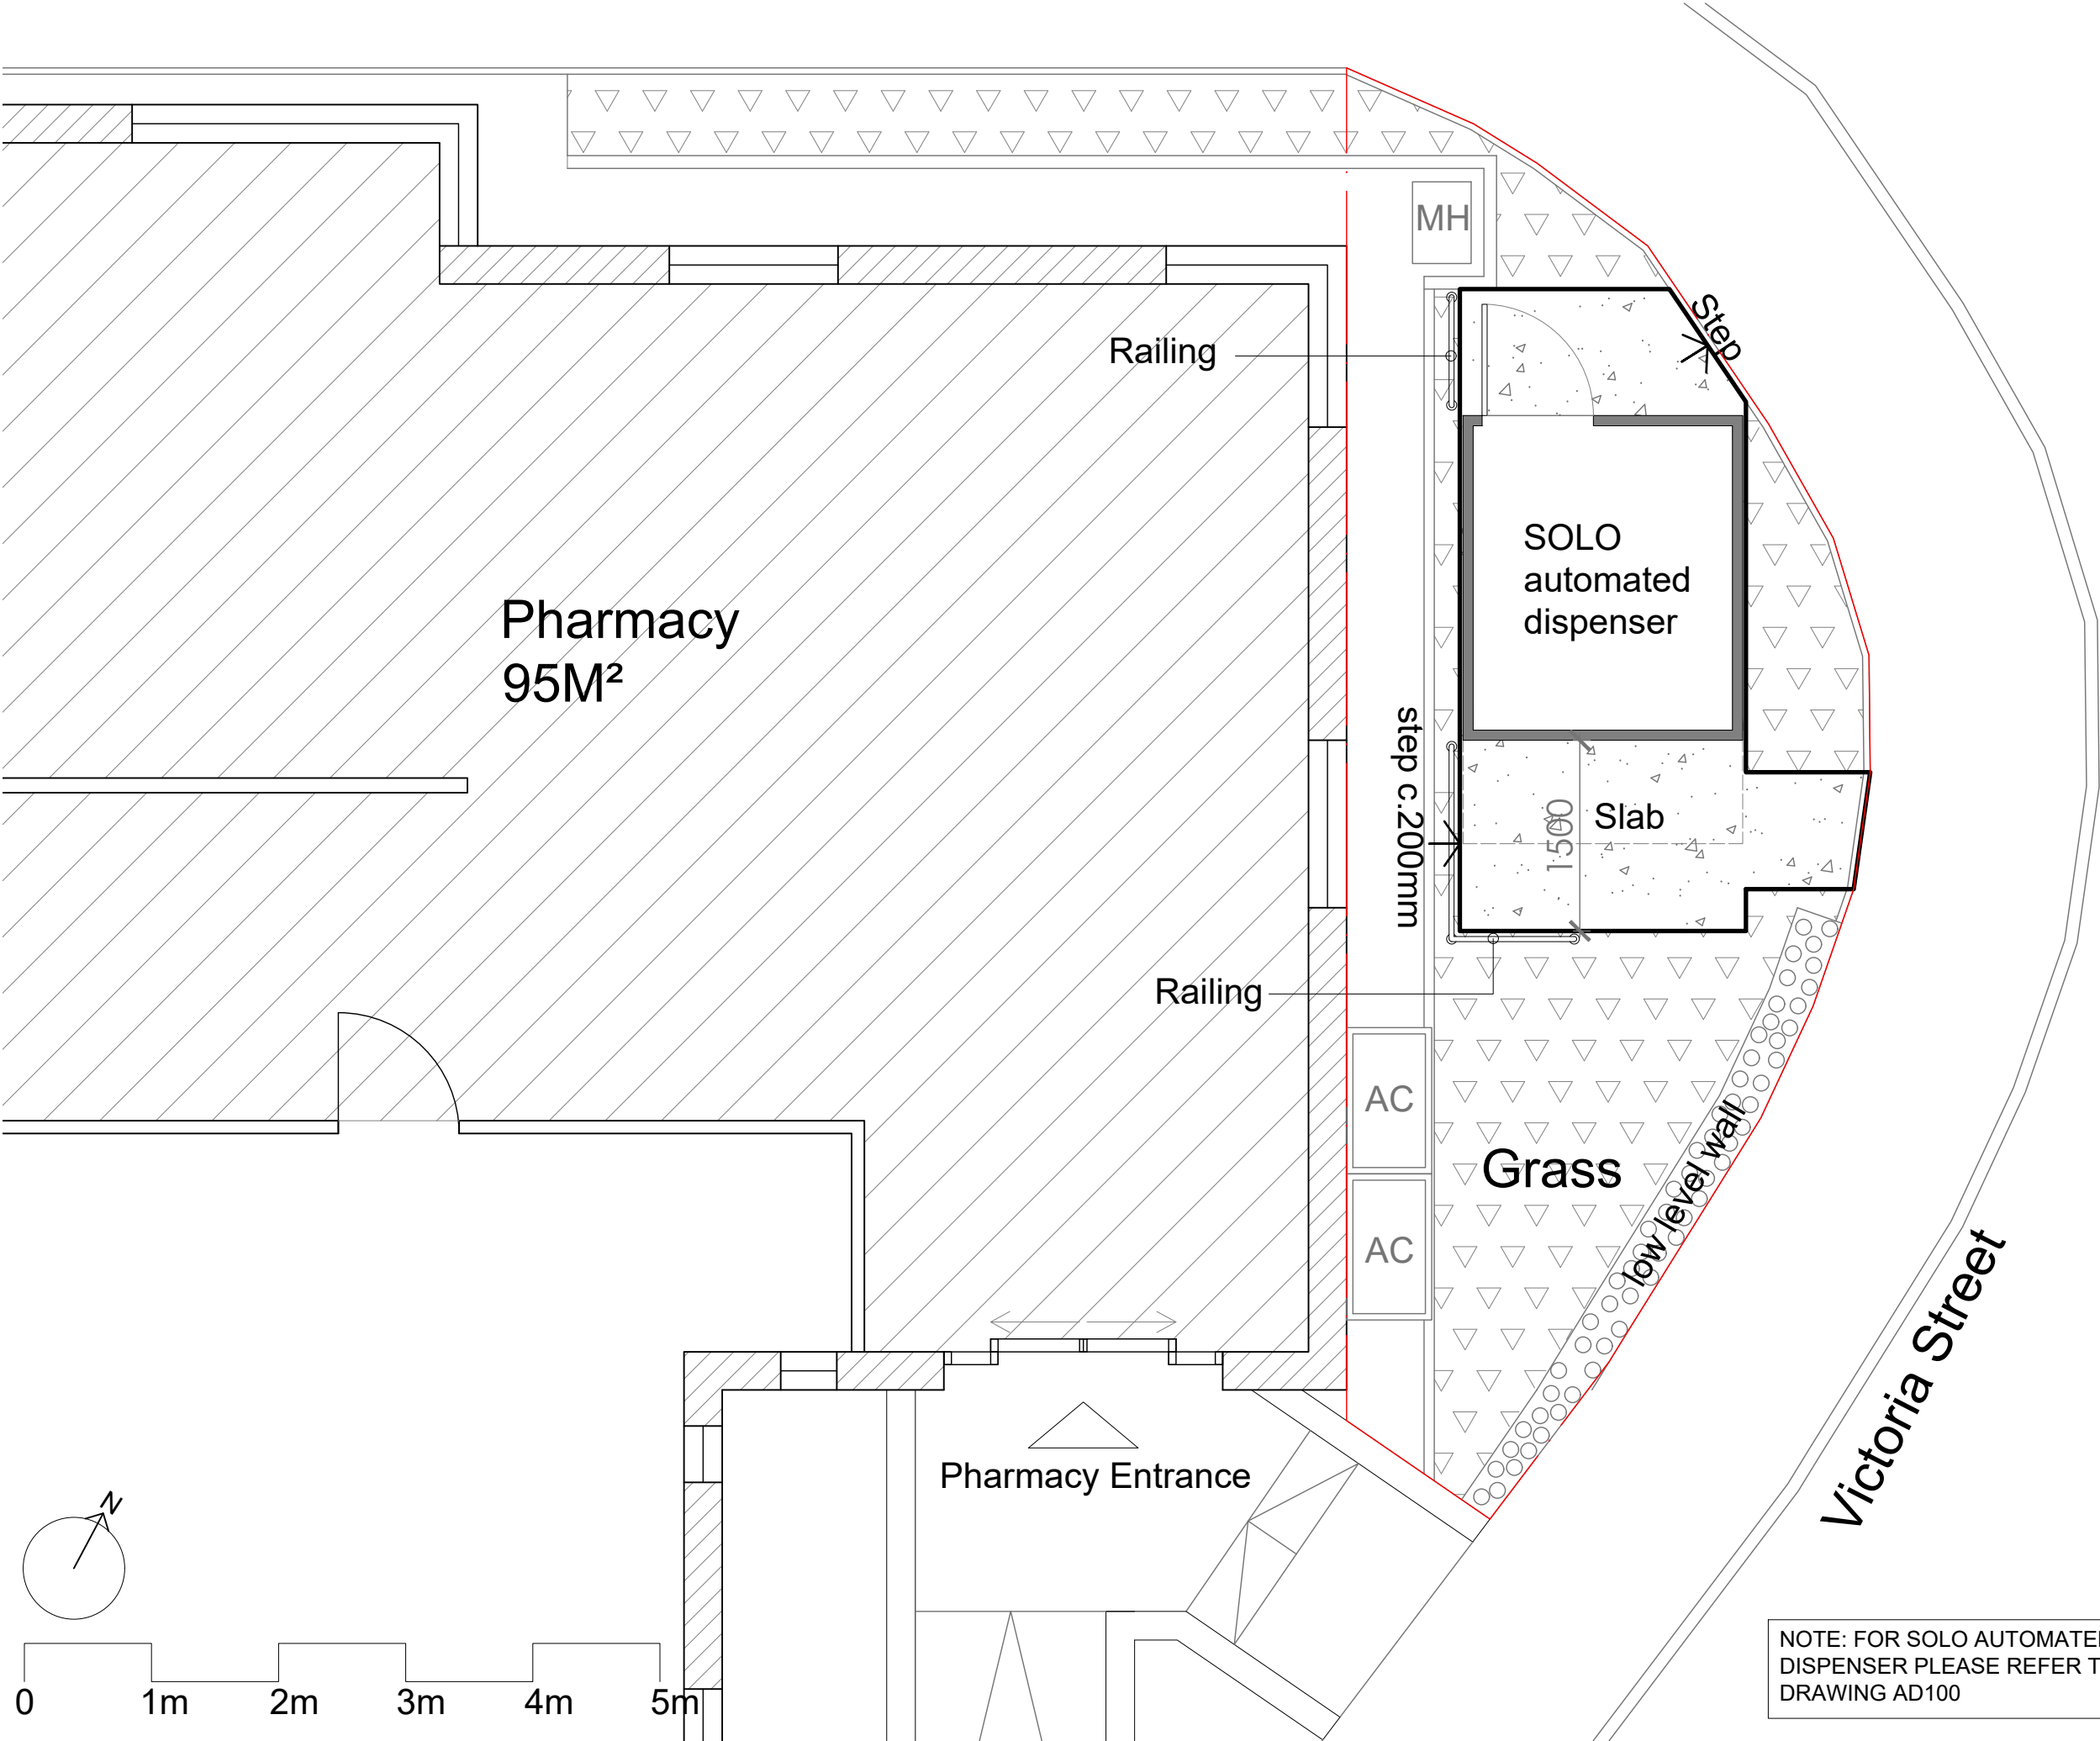

GA Plan Proposed

rev	date	initials	revision	checked

Proposed

This drawing is copyright. All rights reserved in Chapter 17 of the Copyright, Designs and Patents Act 1988 have generally been asserted. All drawings are the property of ME Architects and are not to be used, reproduced or otherwise disclosed without the written permission of ME Architects. Any unauthorised use is prohibited.

Client
Pearn's Pharmacies Ltd.
David Pearn

Project
Pearn's Pharmacy
Dowlais
CF48 3AL

Title
GA Plan
Ground Floor
Proposed

Drawing No	Rev	Drawn	Date	Scale
2104	AP210	-	ME 03/02/21	1:50 @A3

NOTE: FOR SOLO AUTOMATED DISPENSER PLEASE REFER TO DRAWING AD100