




Existing Section A

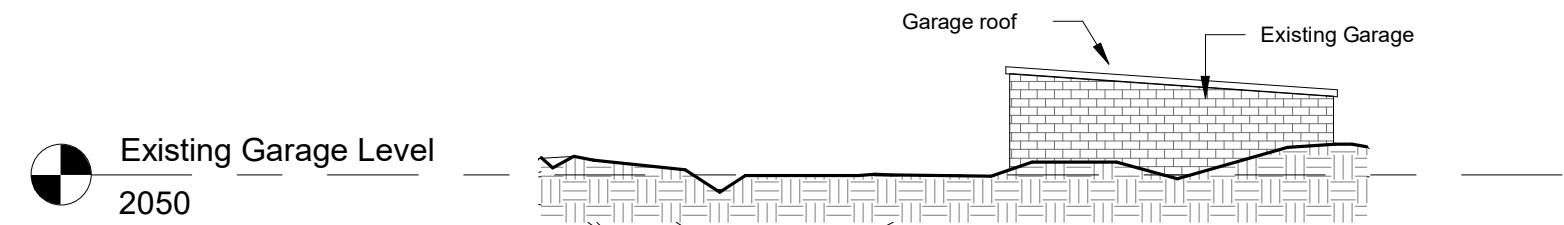

Existing Section B

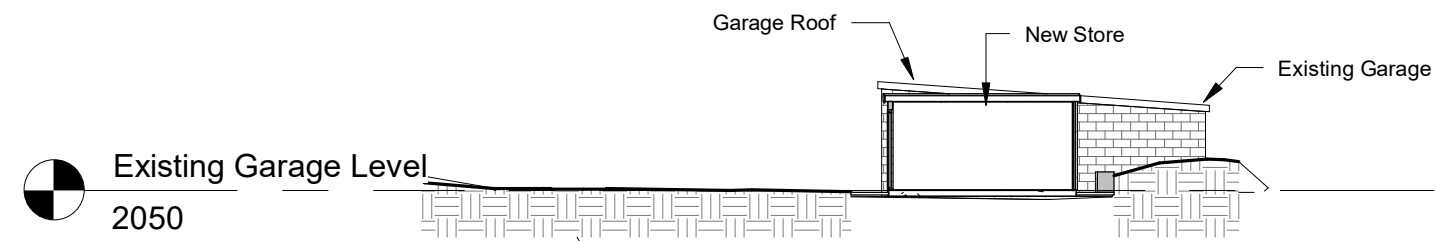

Proposed Section C

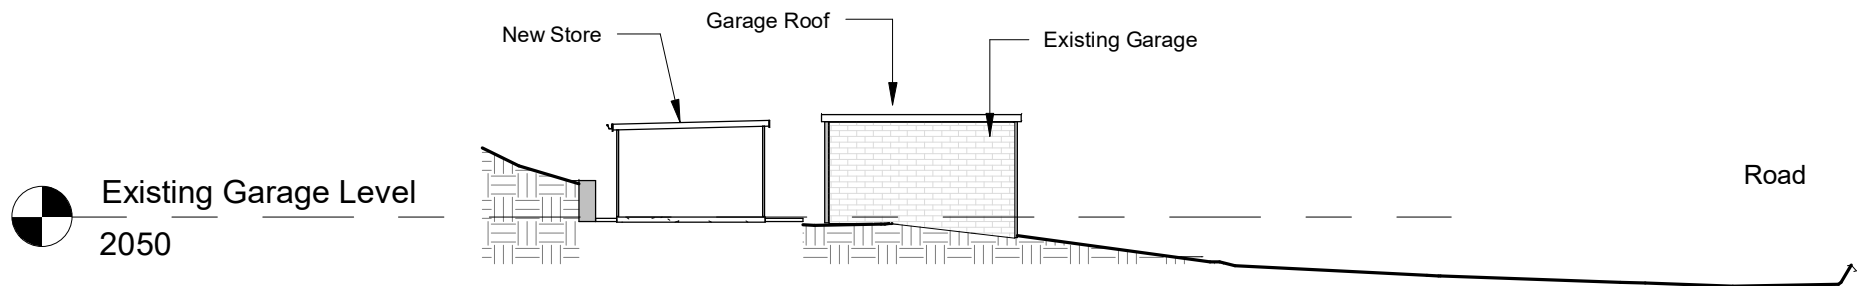

Proposed Section D

INDIGO DESIGN (Part of 3dcadwales Ltd) 5 Ashlea Drive,
Merthyr Tydfil, CF47 0NY Tele 01685 385746 Mob -
07940913216 Email: philip@3dcadwales.co.uk

This Drawing is Copyright.
Dimensions to be checked
on site and not scaled from
this drawing



PURPOSE OF ISSUE	DRWAING NUMBER
Planning Approval	71022080PS

PROJECT	New store
---------	-----------

SHEET	Sections
-------	----------

Address	Land off, Winch Fawr Road, Merthyr Tydfil. CF48 1RD
---------	---

Checked by	Drawn by	Scale (@ A3)
JH	PH	1 : 200

Rev No	Description	Date
A	Issue	03/02/2021
B	Garage roof shown	08/04/2021