




Hit and miss fence colour natural



Brick to match existing house

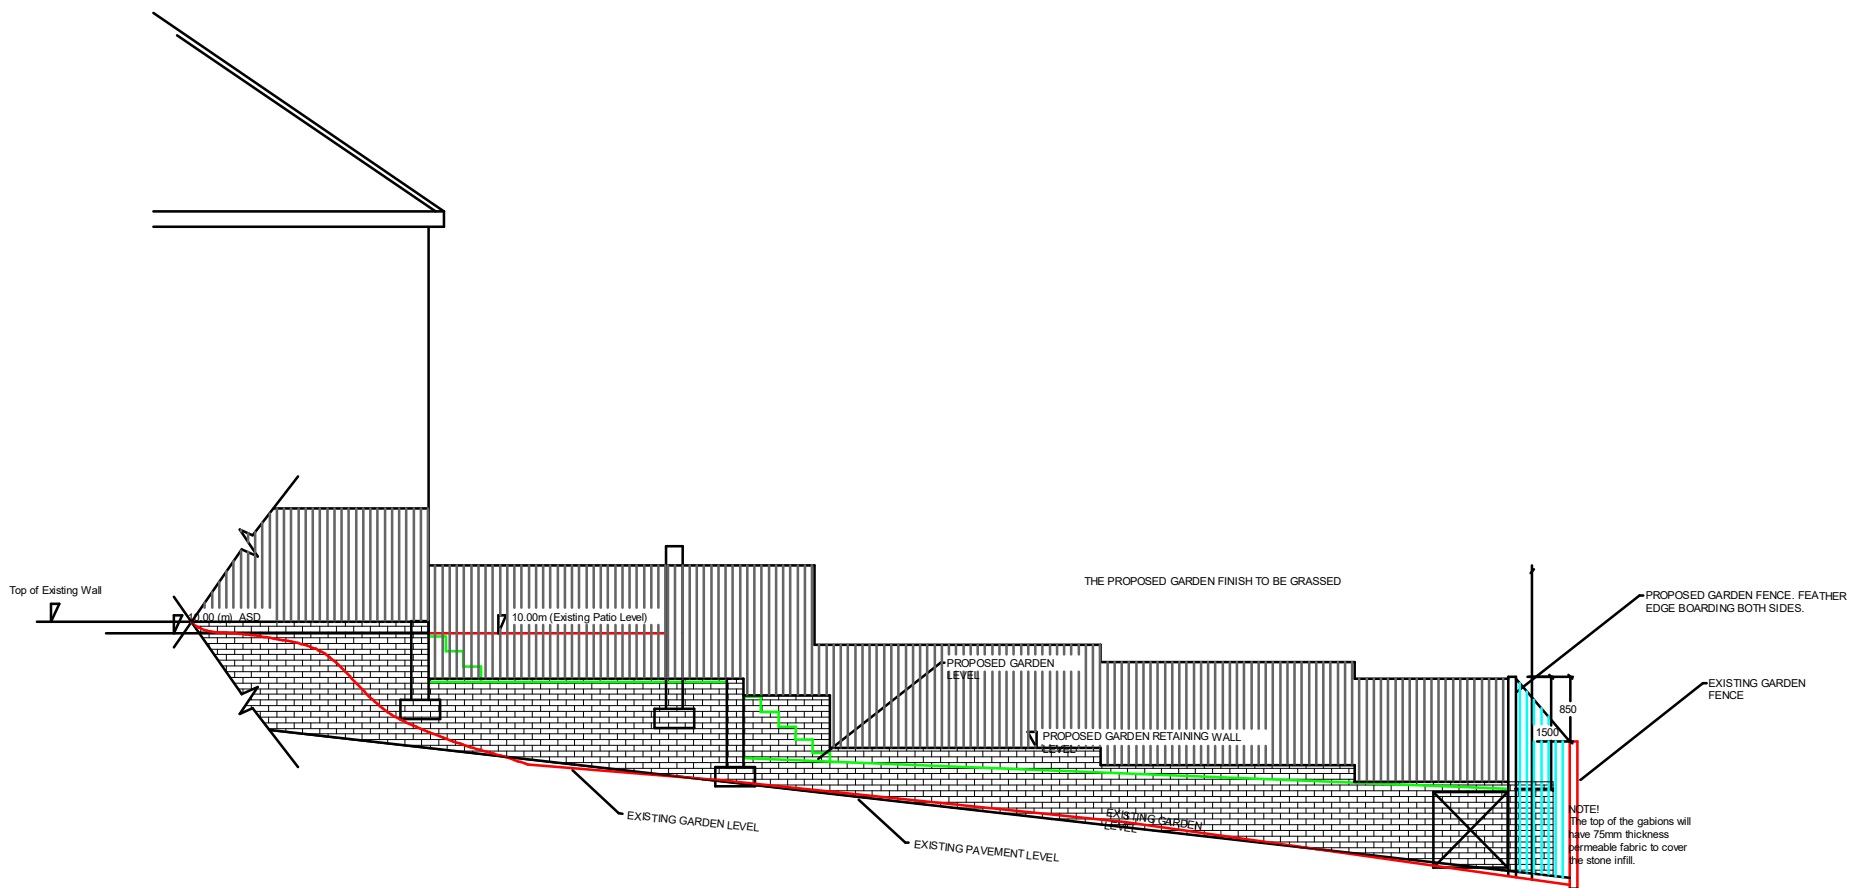

Elevation showing wall & Fence Heights (1:100 @ A3)

INDIGO DESIGN (Part of 3dcadwales Ltd) 5 Ashlea Drive,
Merthyr Tydfil, CF47 0NY Tele 01685 385746 Mob -
07940913216 Email: philip@3dcadwales.co.uk

This Drawing is Copyright.
Dimensions to be checked
on site and not scaled from
this drawing



PURPOSE OF ISSUE	DRWAING NUMBER
Planning Approval	BH-02

PROJECT	Works to rear Garden
---------	----------------------

SHEET	Wall Heights
-------	--------------

Address	25 Heol Corn Du Swansea Road Merthyr Tydfil CF48 1BW
---------	---

Checked by	Drawn by	Scale (@ A3)
JH	PH	1 : 100

Rev No	Description	Date
A	Issue	04/04/2025
B	Render removed	04/07/2025