

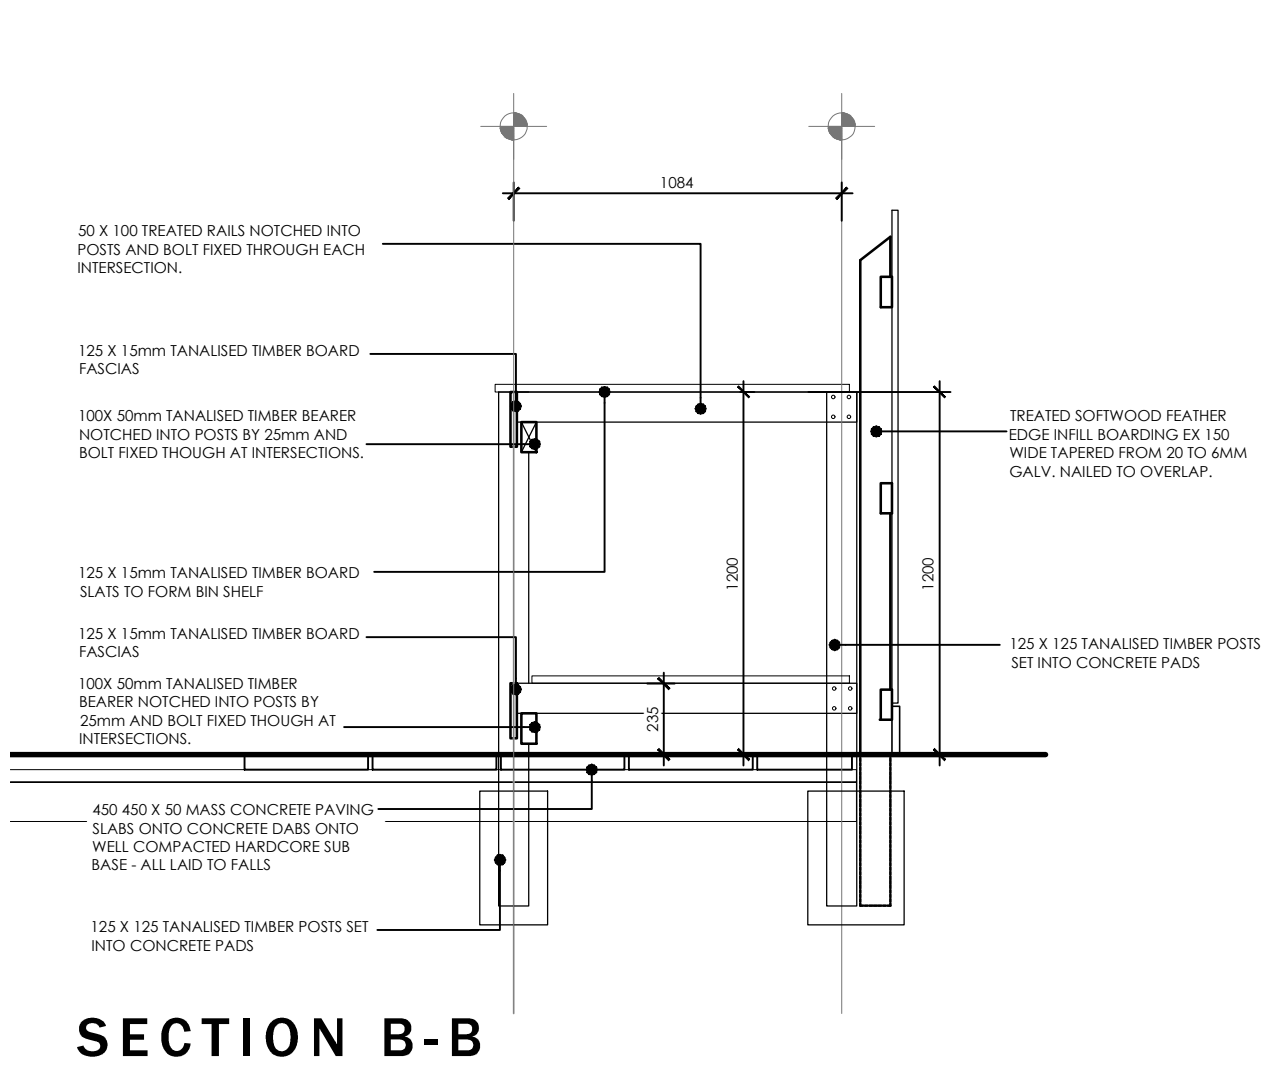
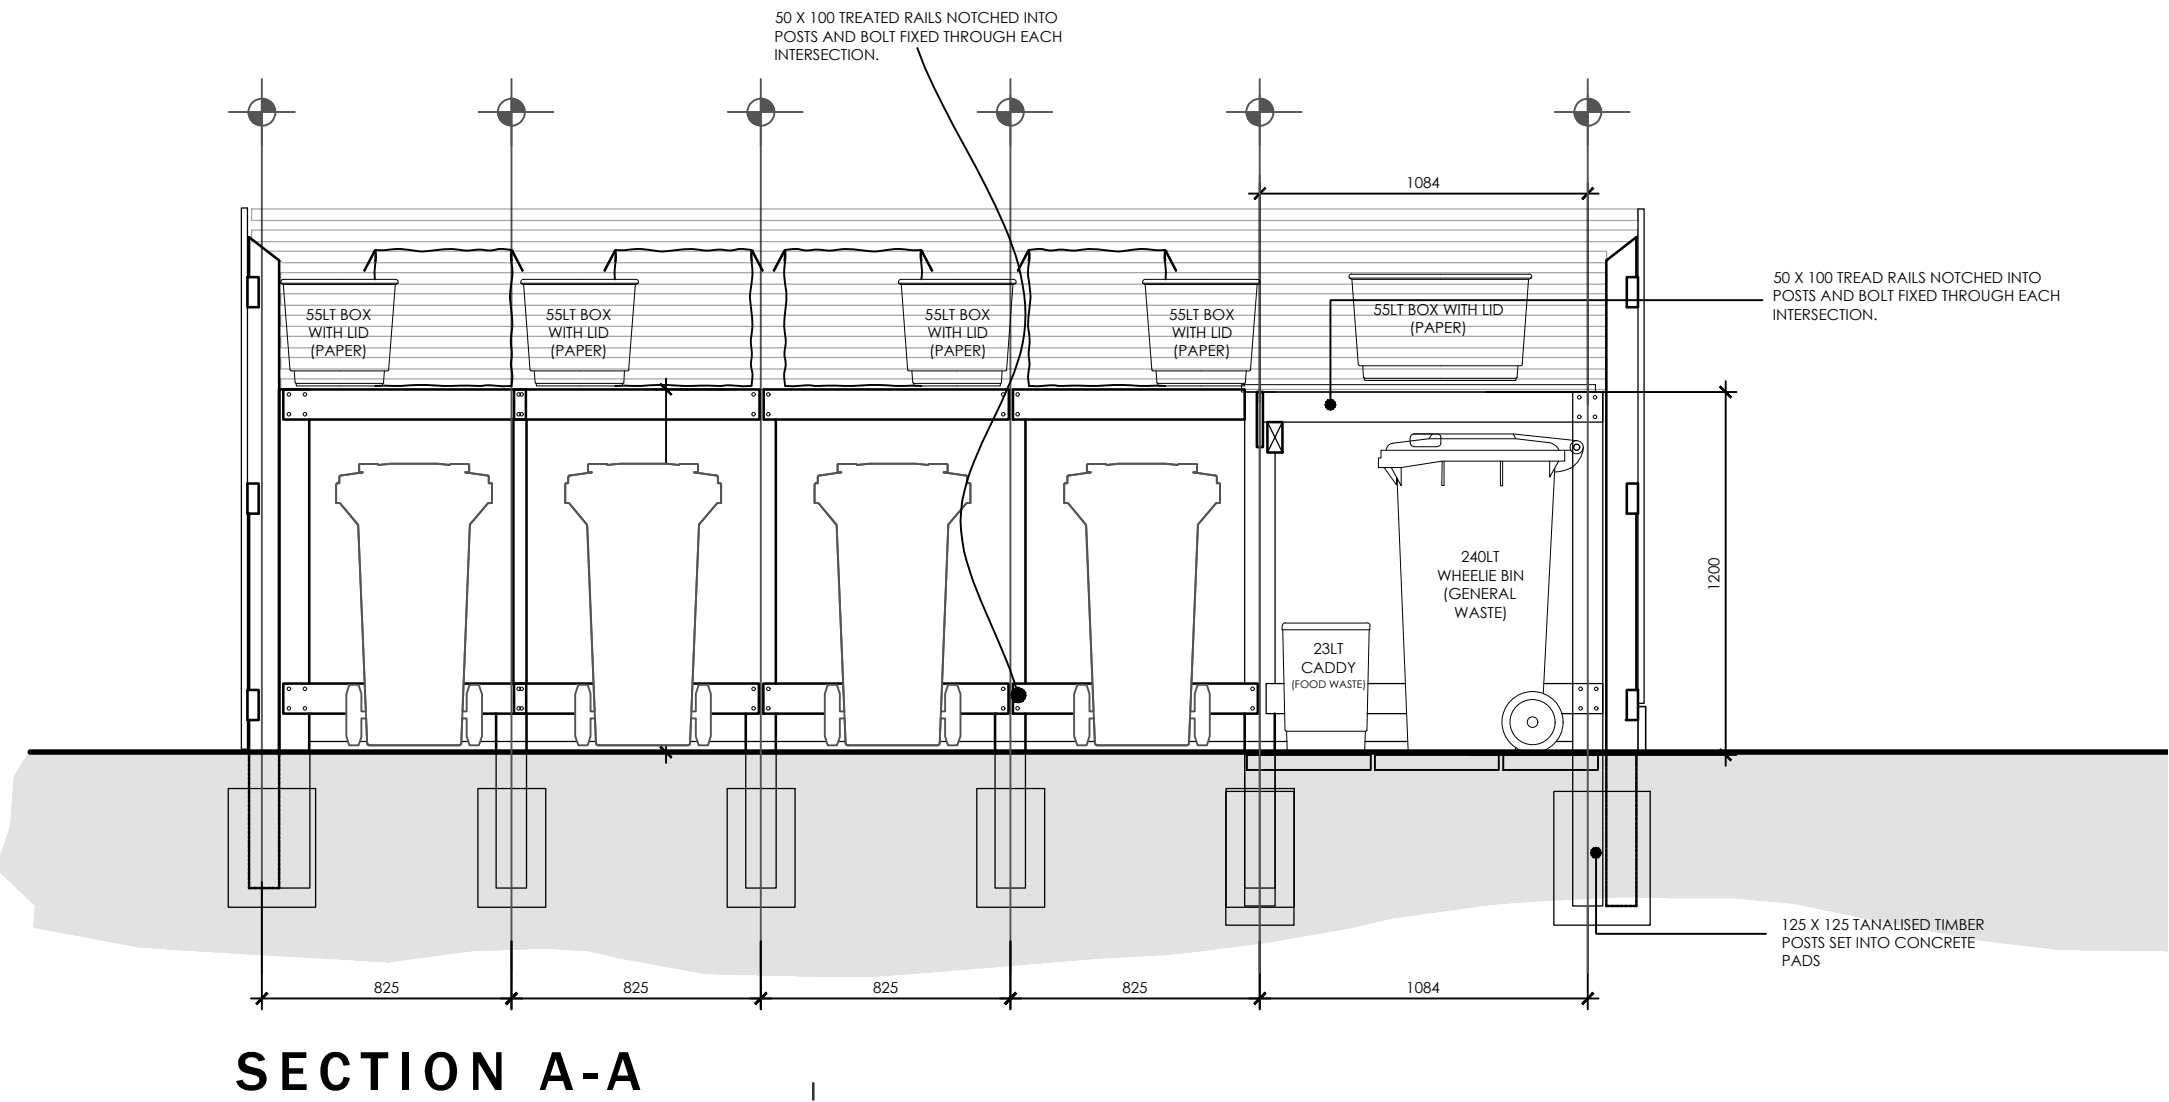



PLAN OF TYPICAL UPPER STORAGE LEVEL

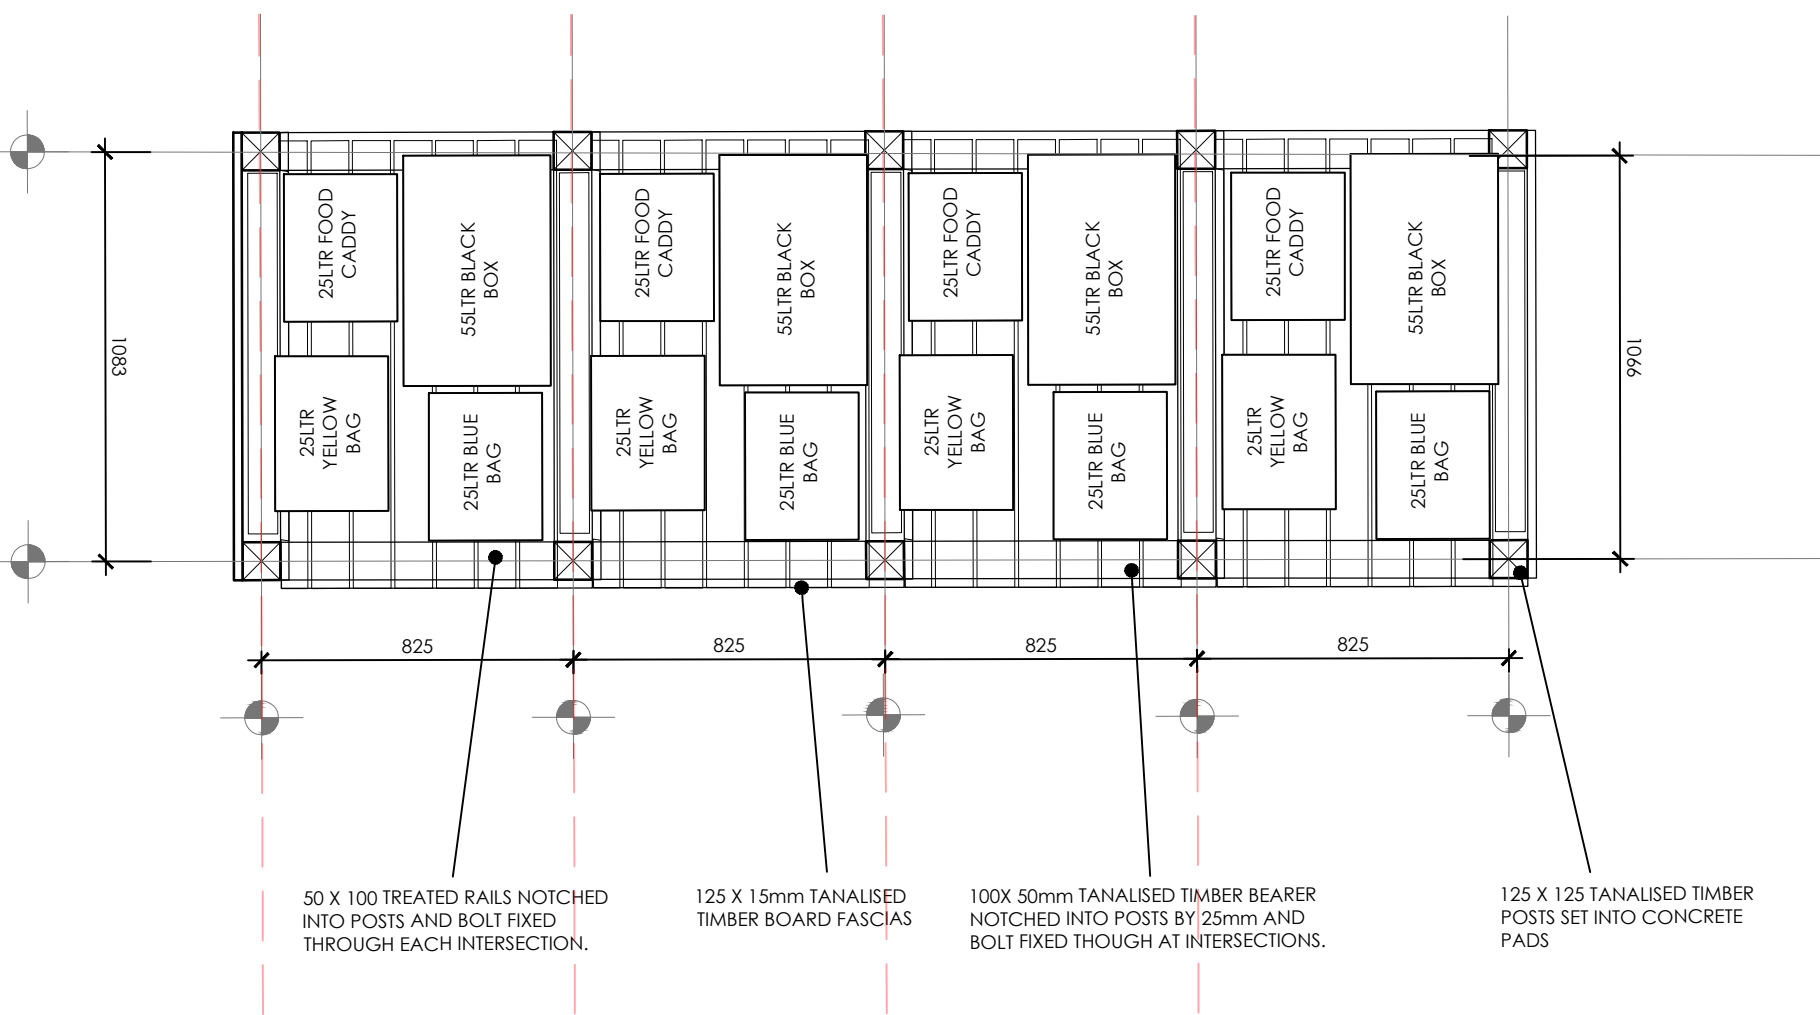


BIN STORE SERVING PLOTS 1-4

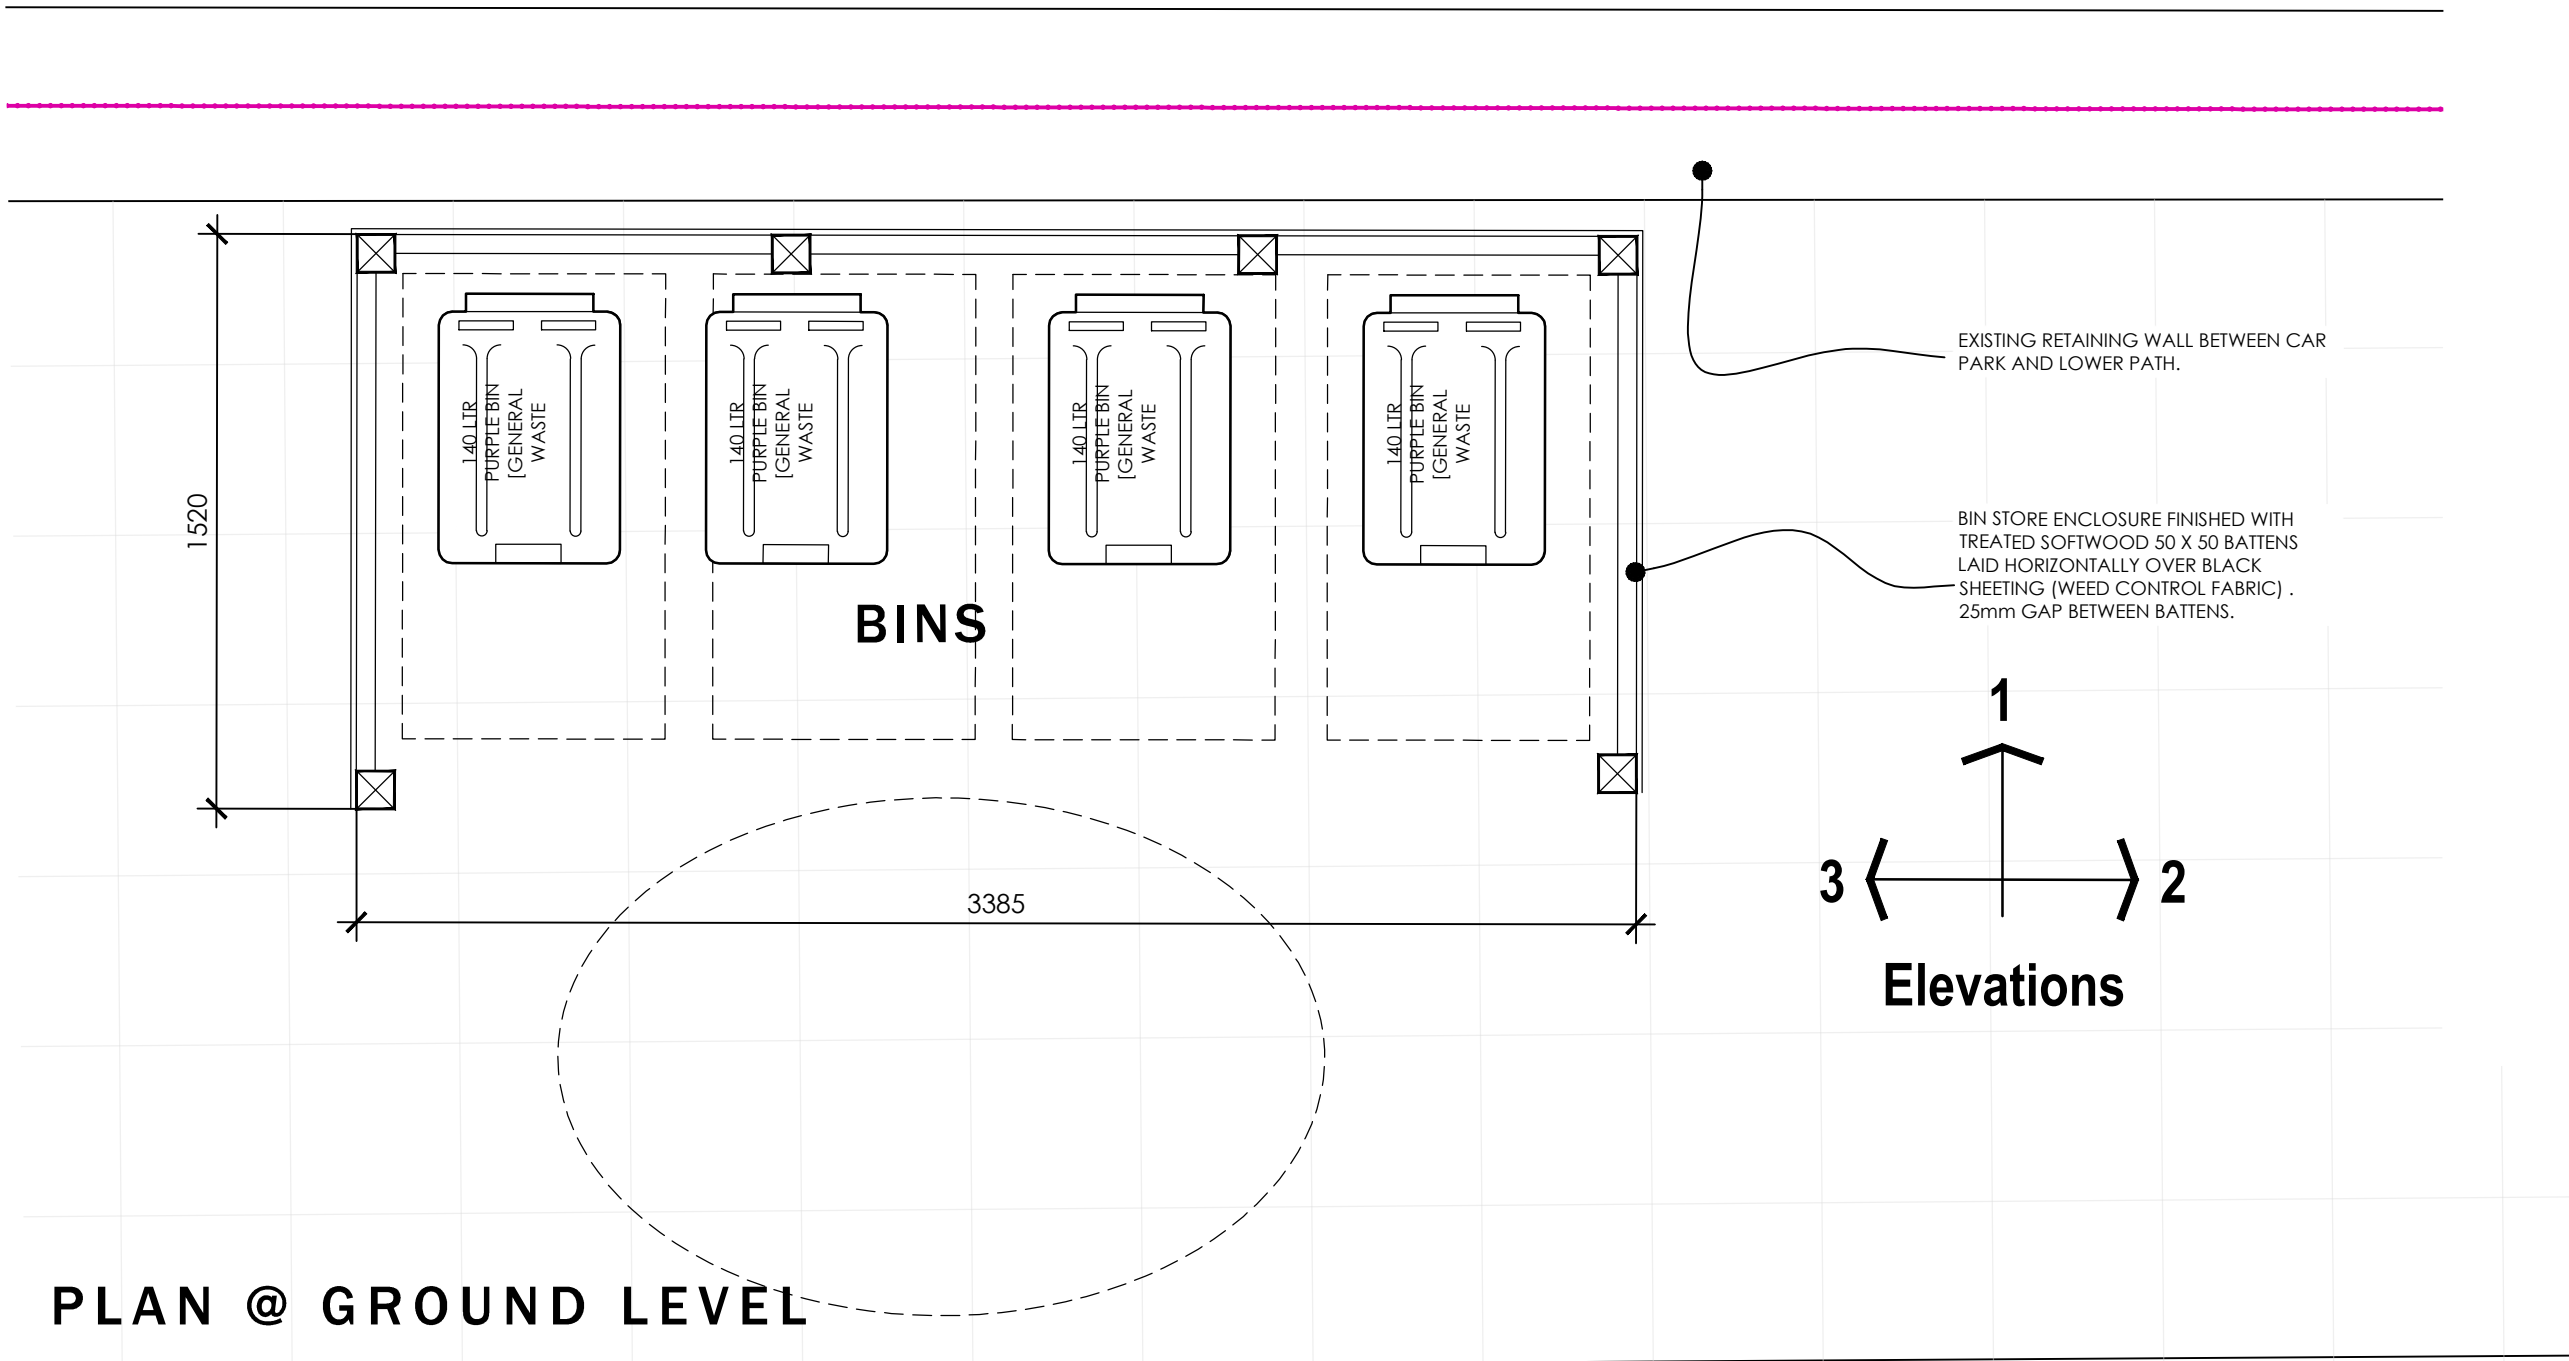

BIN STORE SERVING PLOTS 5 - 6

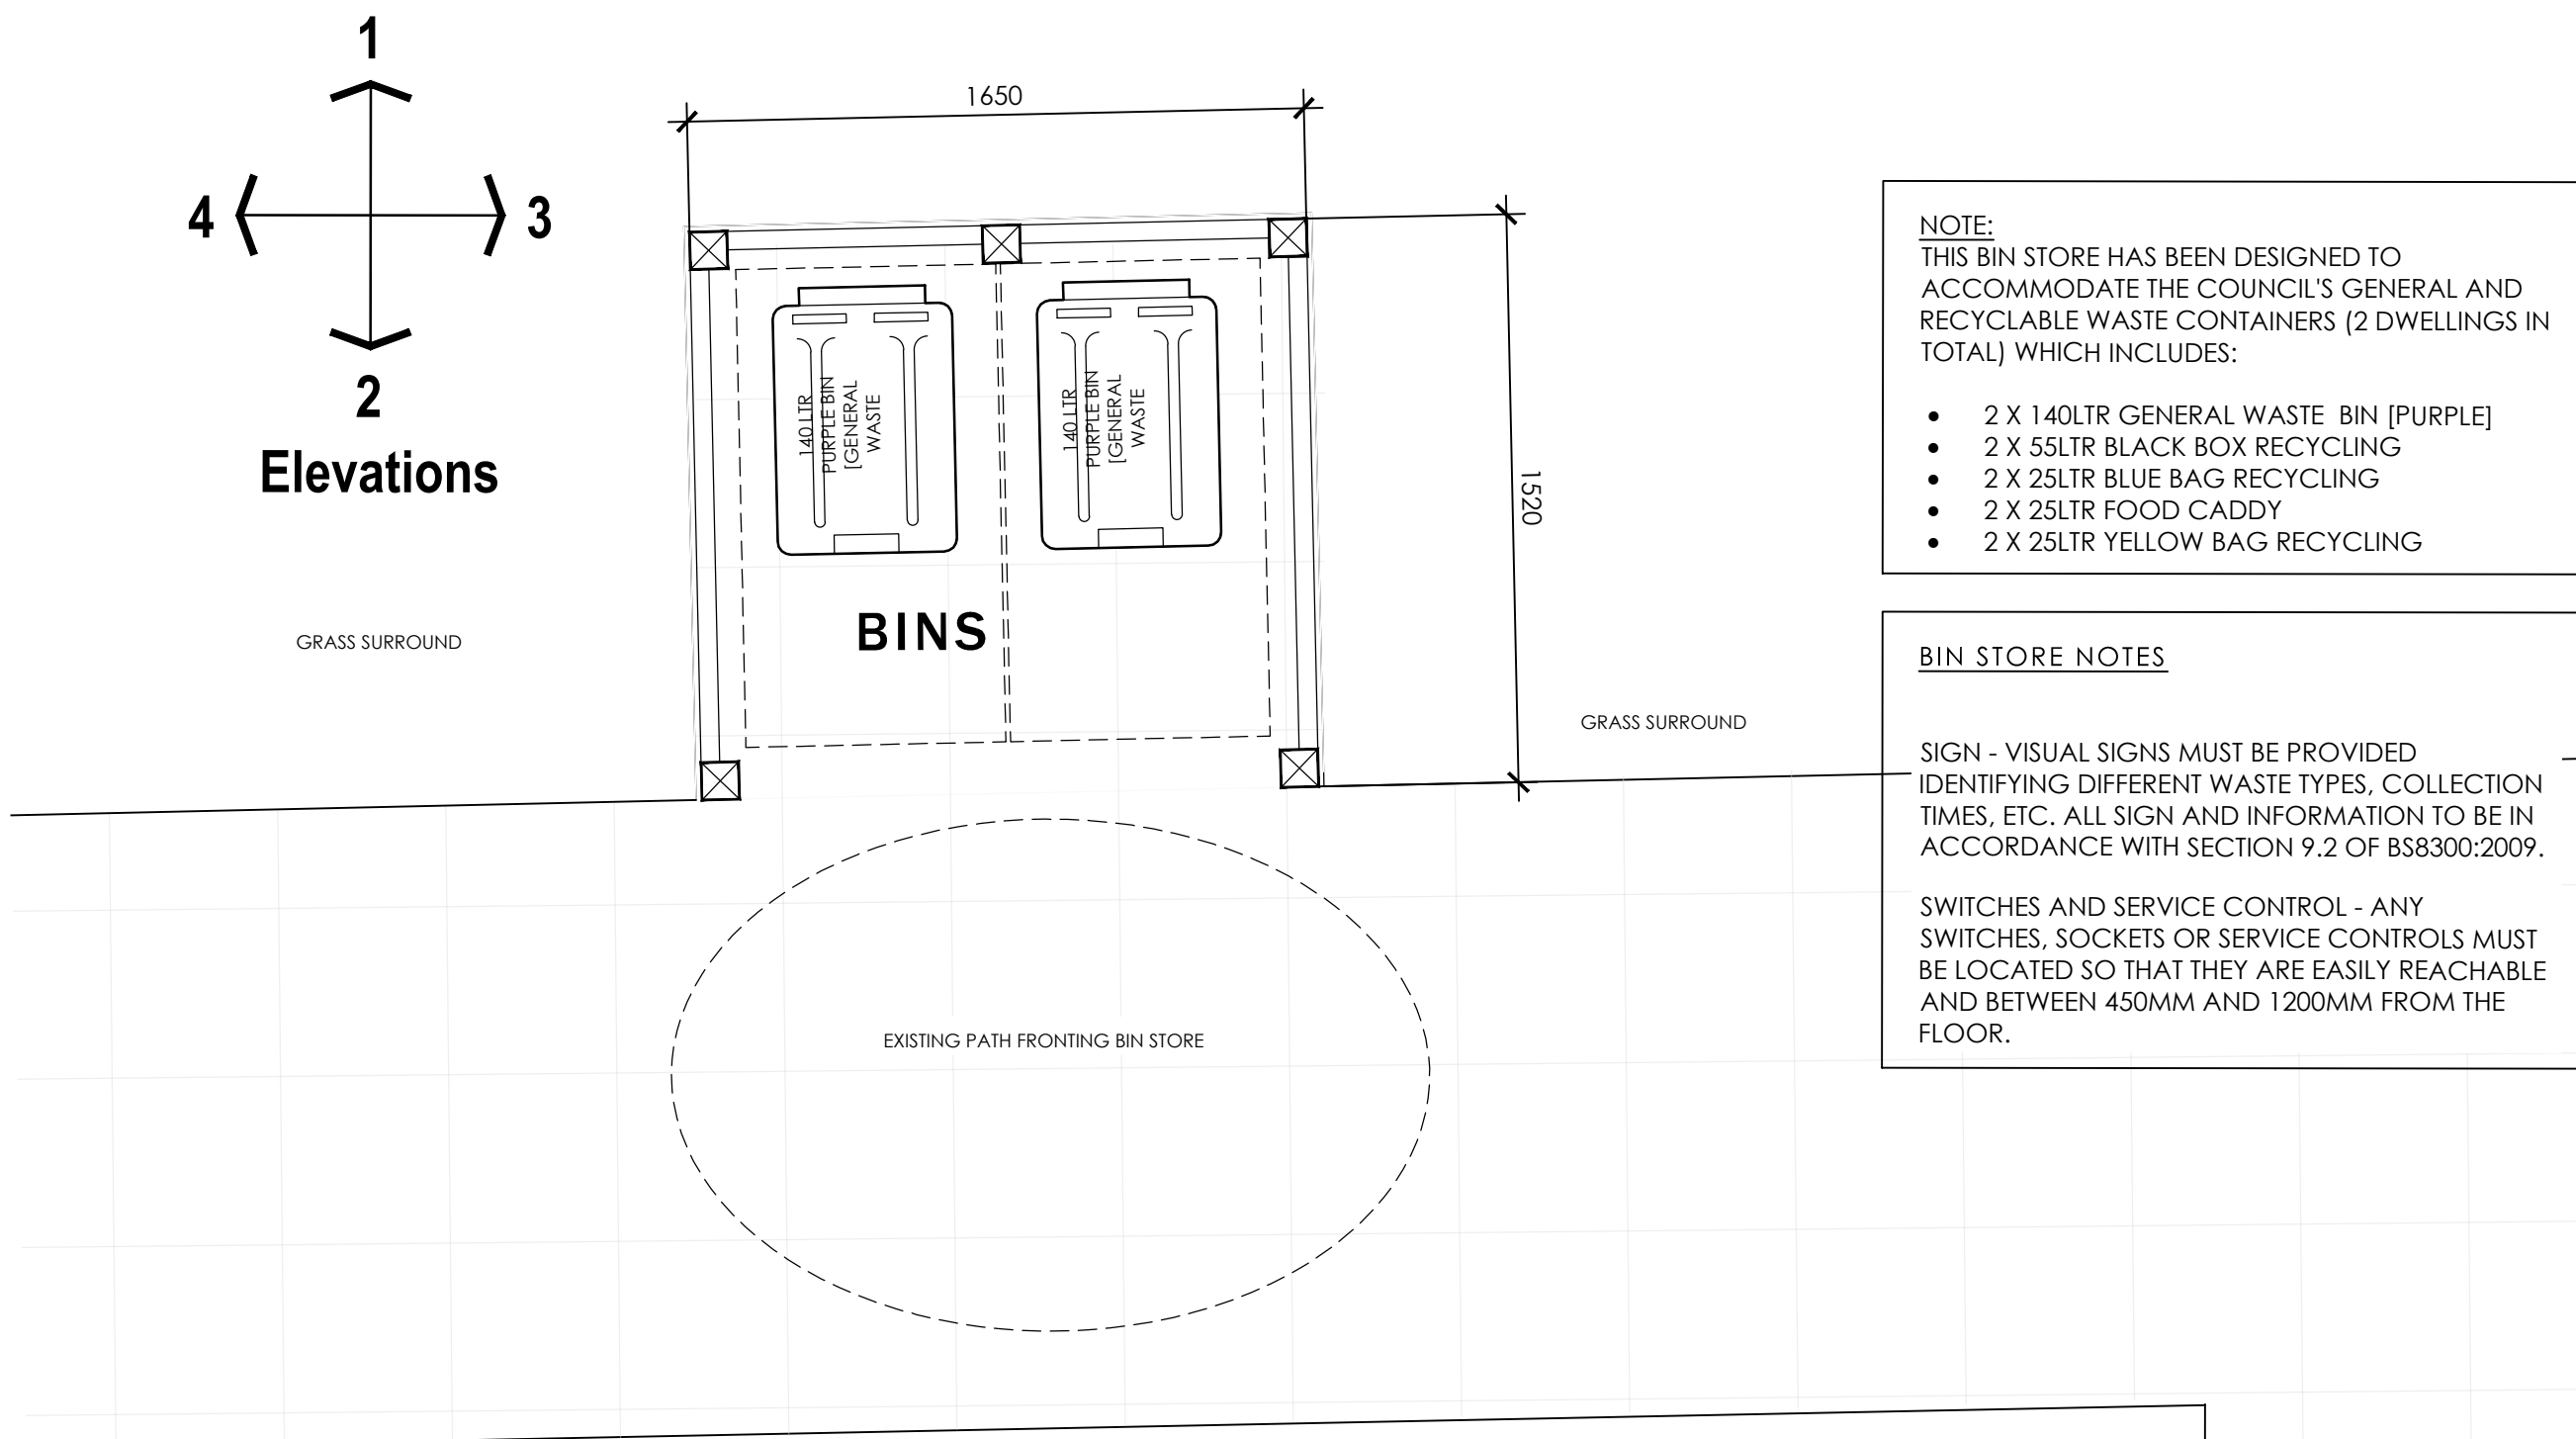

PLAN @ GROUND LEVEL

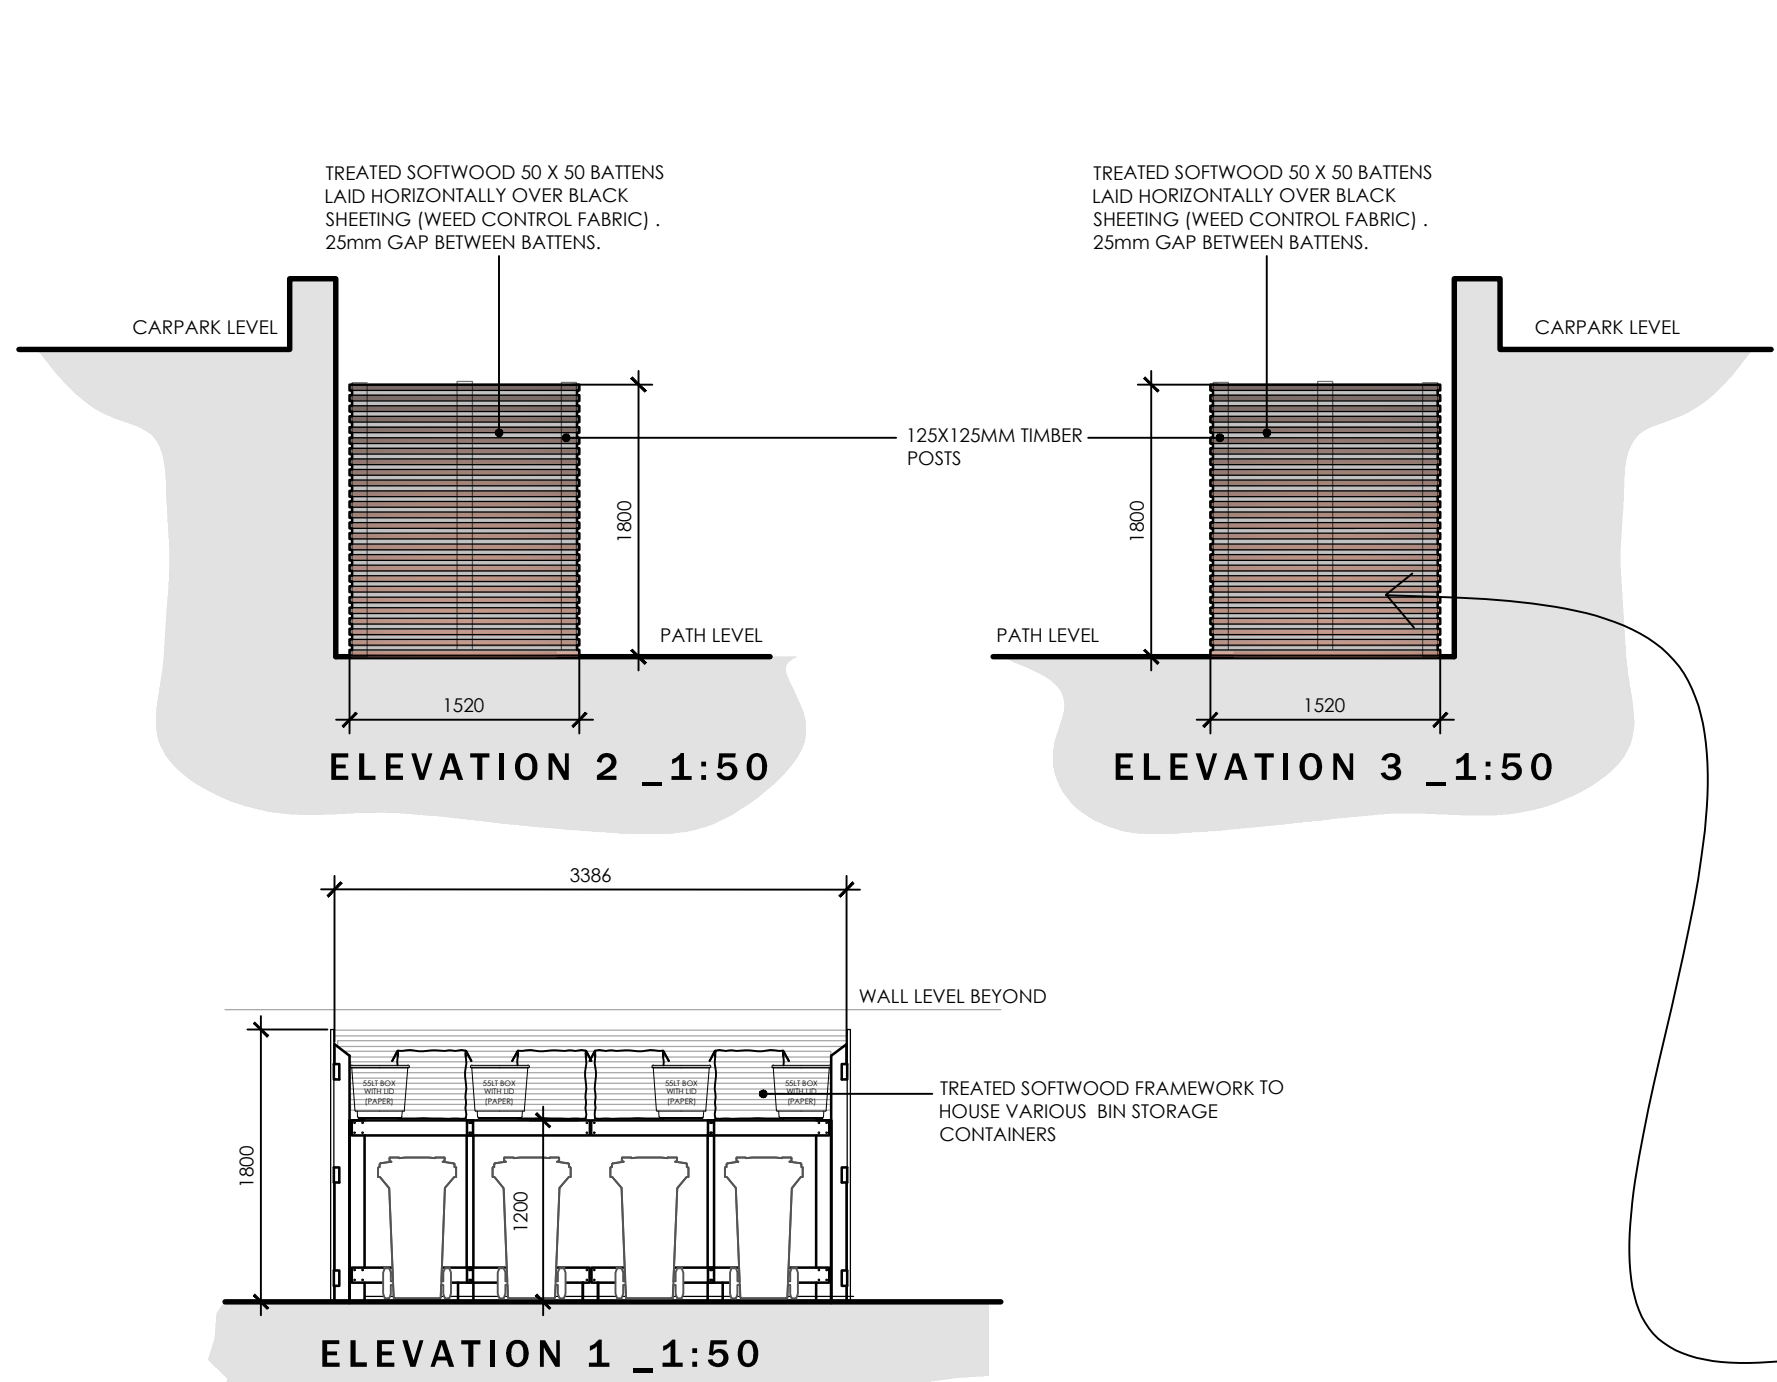

PROPOSED ELEVATIONS

0 250 500 750 1000 1250 mm
SCALE 1:25






NOTE: THIS BIN STORE HAS BEEN DESIGNED TO ACCOMMODATE THE COUNCIL'S GENERAL AND RECYCLABLE WASTE CONTAINERS (4 DWELLINGS IN TOTAL) WHICH INCLUDES:

- 4 X 140LTR GENERAL WASTE BIN [PURPLE]
- 4 X 55LTR BLACK BOX RECYCLING
- 4 X 25LTR BLUE BAG RECYCLING
- 4 X 25LTR FOOD CADDY
- 4 X 25LTR YELLOW BAG RECYCLING

BIN STORE NOTES

SIGN - VISUAL SIGNS MUST BE PROVIDED IDENTIFYING DIFFERENT WASTE TYPES, COLLECTION TIMES, ETC. ALL SIGN AND INFORMATION TO BE IN ACCORDANCE WITH SECTION 9.2 OF BS8300:2009.

SWITCHES AND SERVICE CONTROL - ANY SWITCHES, SOCKETS OR SERVICE CONTROLS MUST BE LOCATED SO THAT THEY ARE EASILY REACHABLE AND BETWEEN 450MM AND 1200MM FROM THE FLOOR.

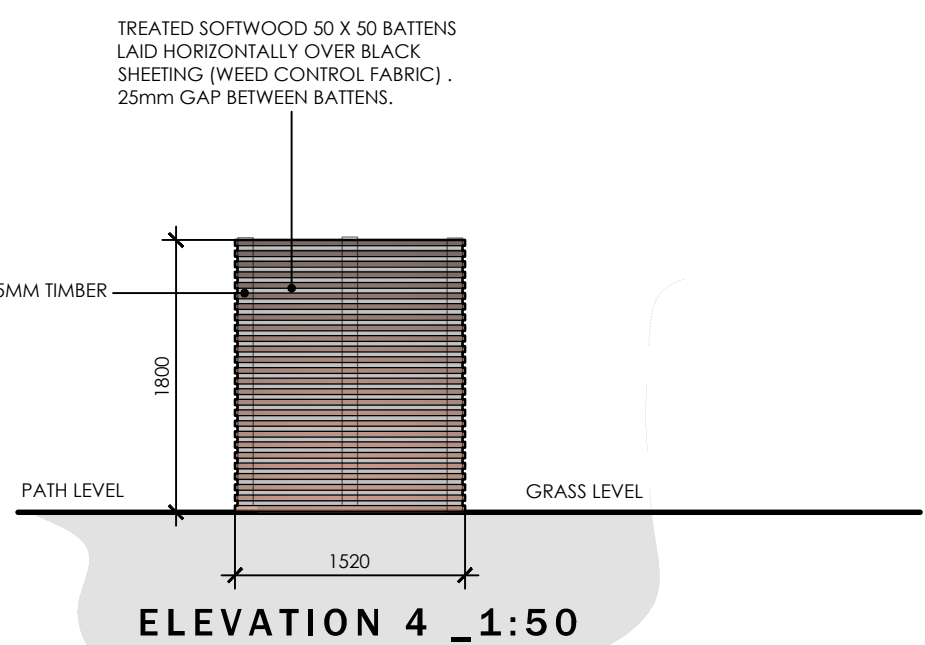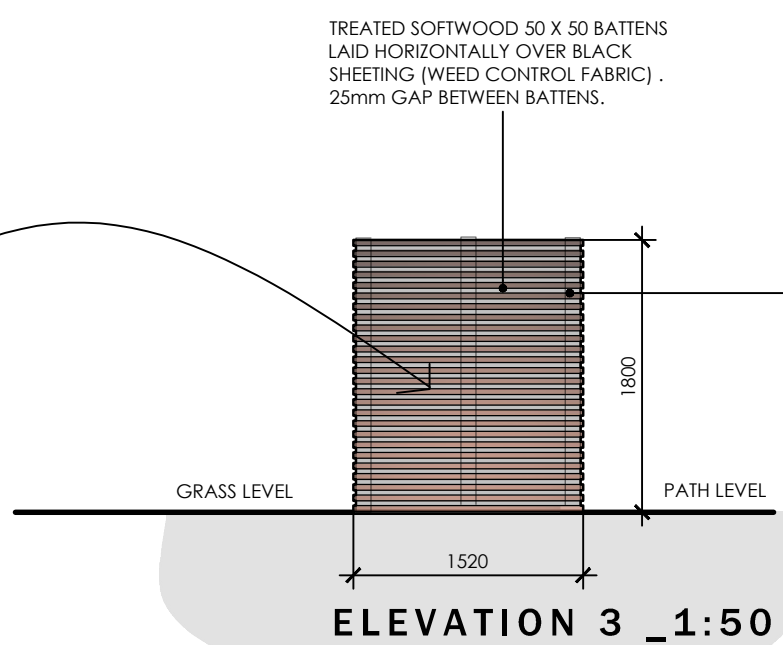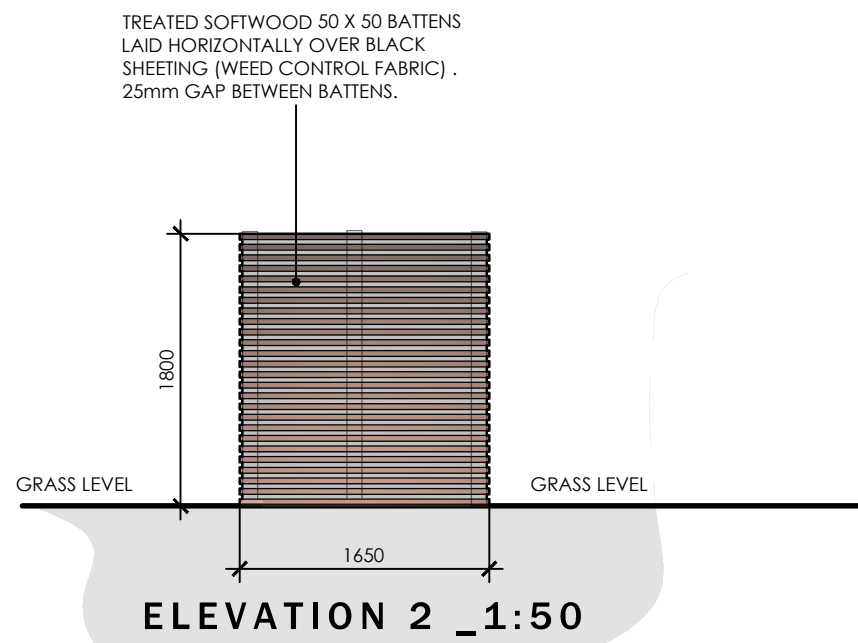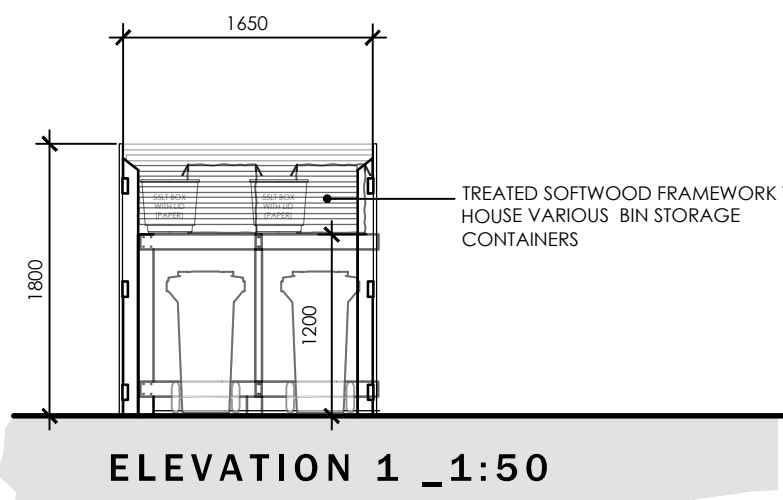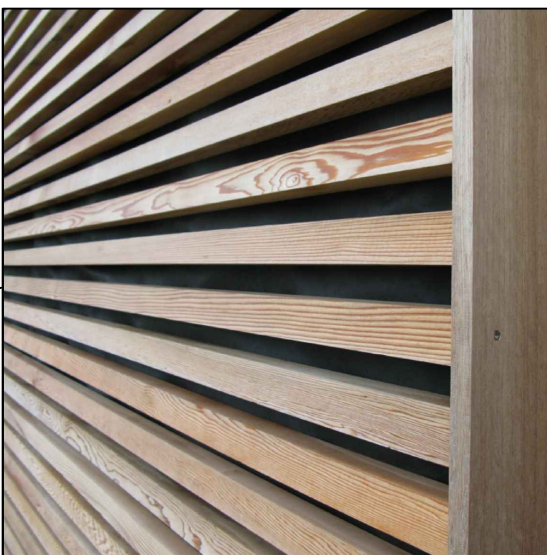

WESLEY CHAPEL, DOWLAIS

Drawing Purpose
PLANNING

Client	Drawing No	Scale	Revision
Mr A Thomas	LT2116-90.04	1:25/50 @ A1	A
Job Title	Drawing Title	Date	Checked
Wesley Chapel, Dowlais	Bin Store Details	April 22	KVL

Revisions
REV A NOV 22
BIN DETAILS UPDATED TO SUIT REVISED SITE LAYOUT

Do not scale from this drawing.
The users of this drawing shall check all dimensions & report all errors and omissions to LeTrucco Design.
This drawing is copyright. It must not be copied, used or disclosed to third parties without prior permission of LeTrucco Design.