


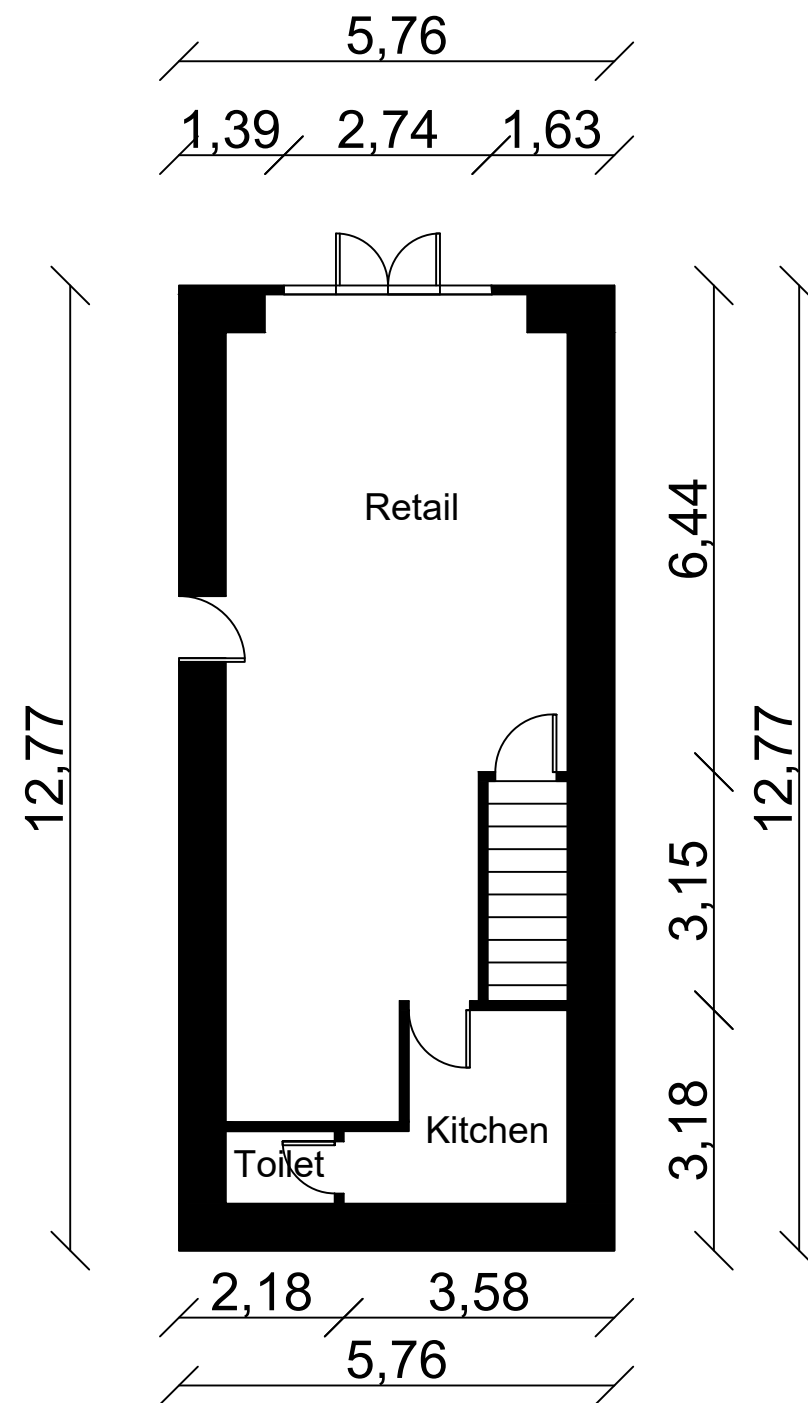

Ground floor



First floor



19 Lower Higher Street
CF47 8EB
Merthyr Tydfil
Existing drawings
Scale 1:100