


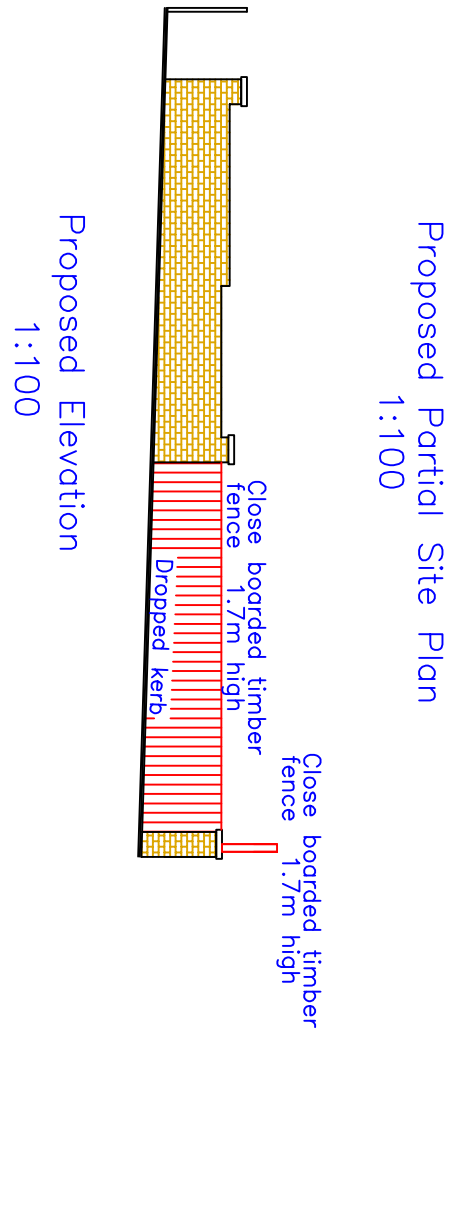
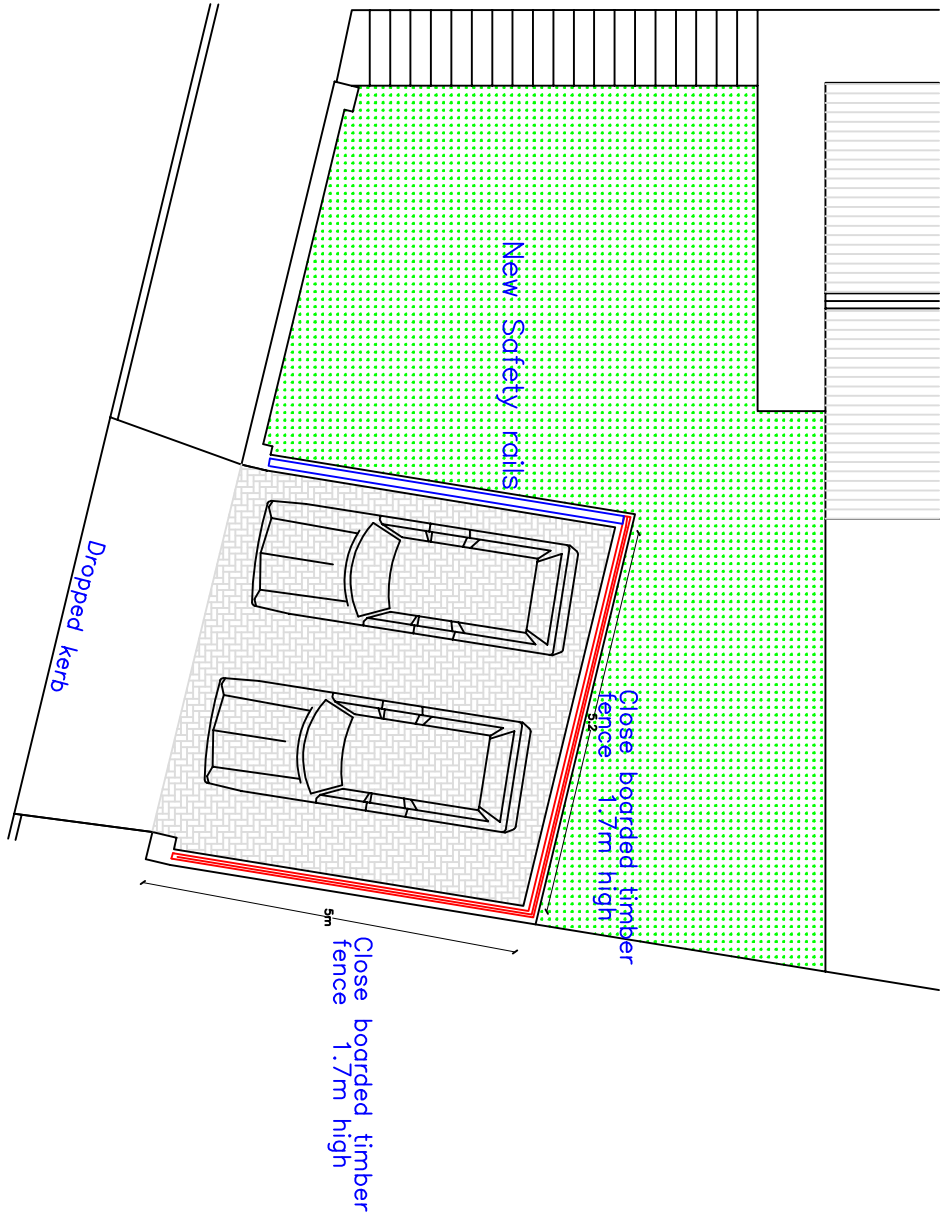
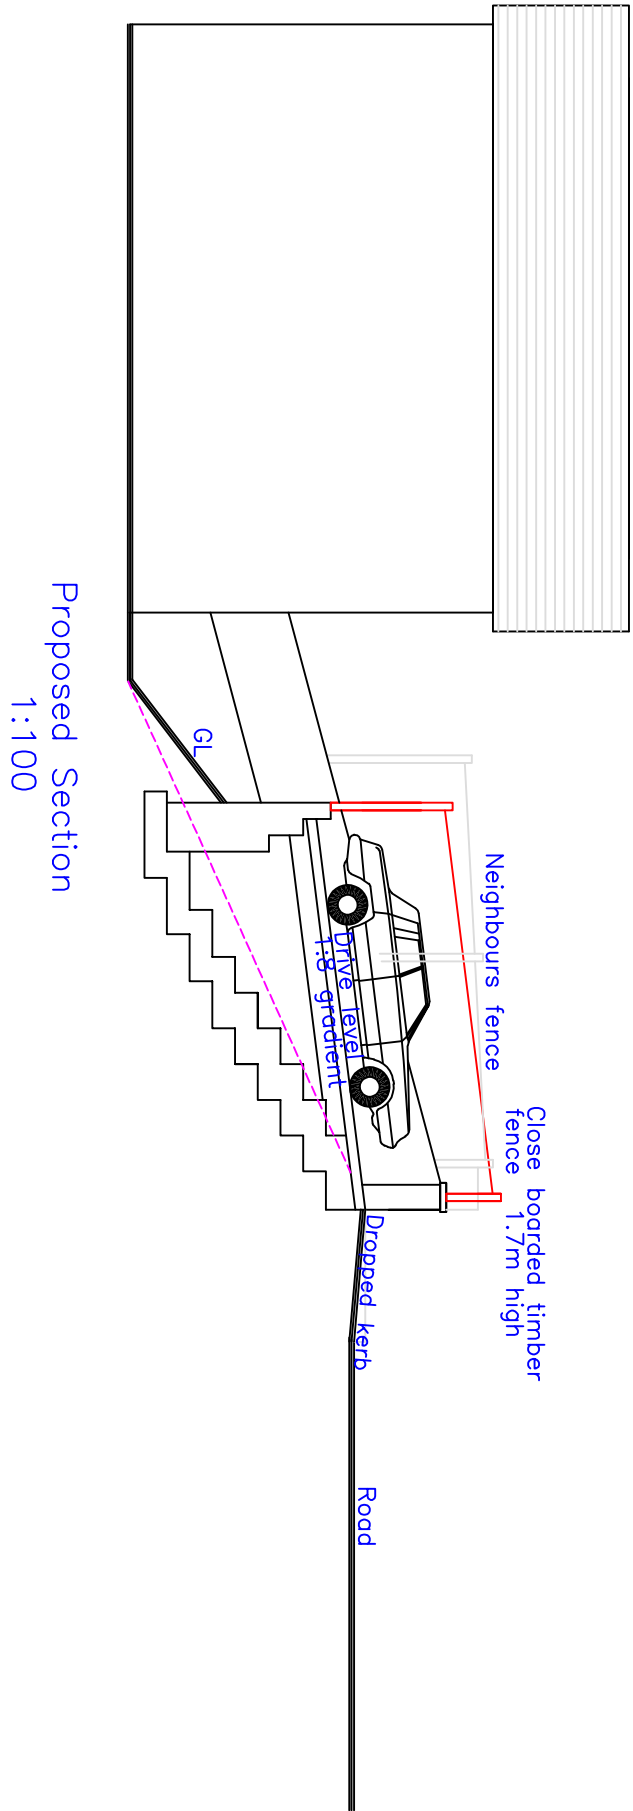
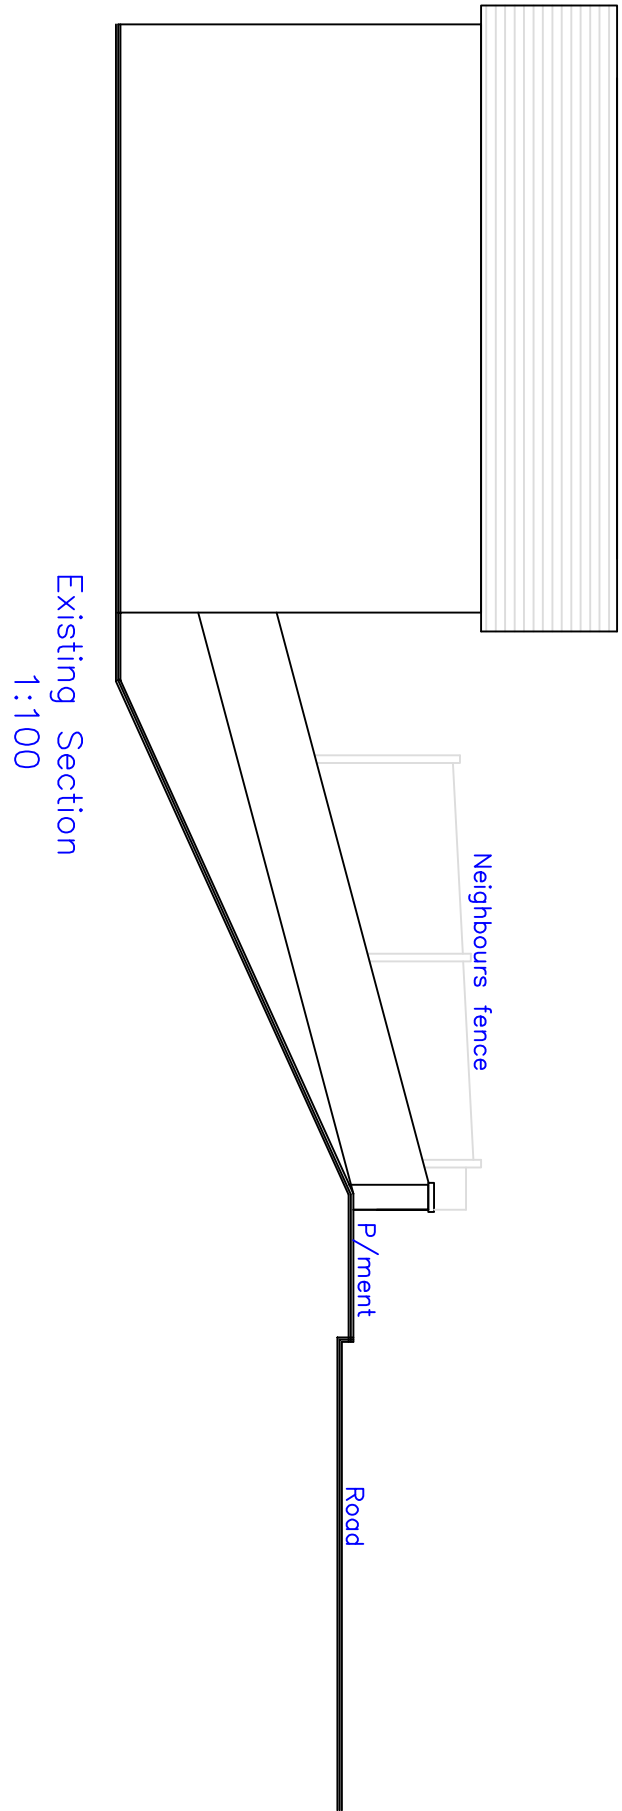


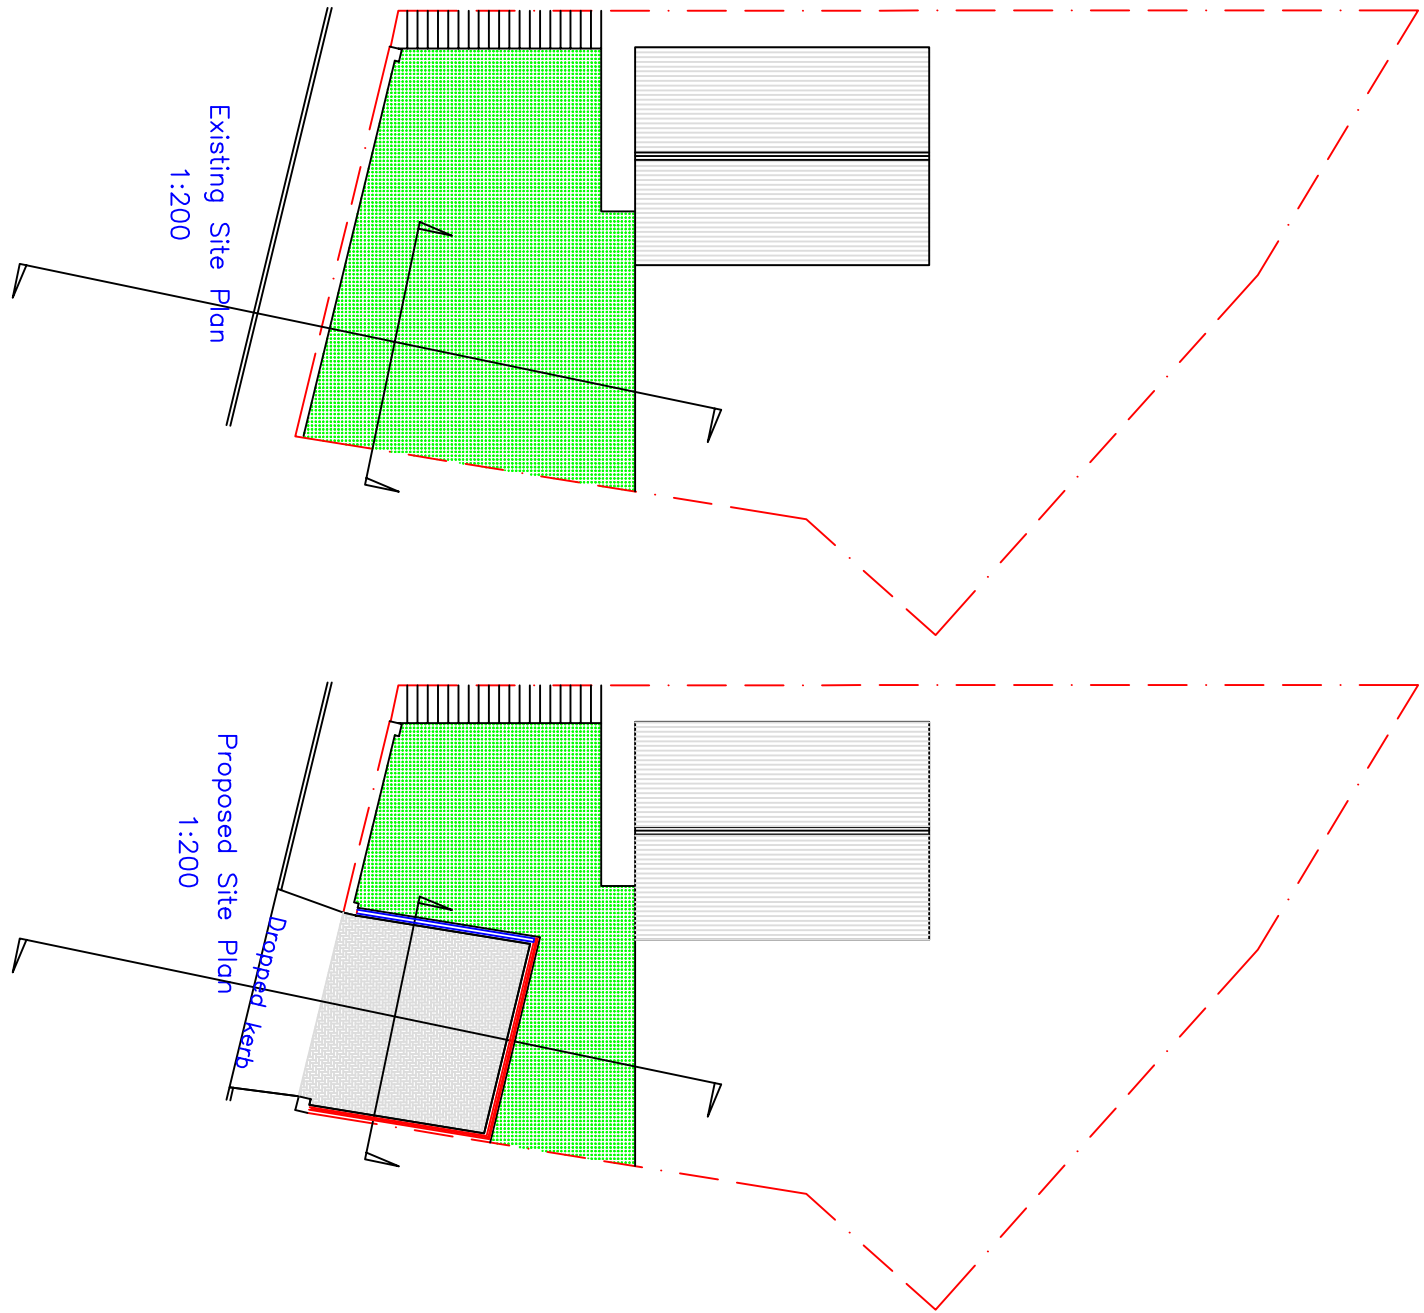

Existing Elevation
1:50

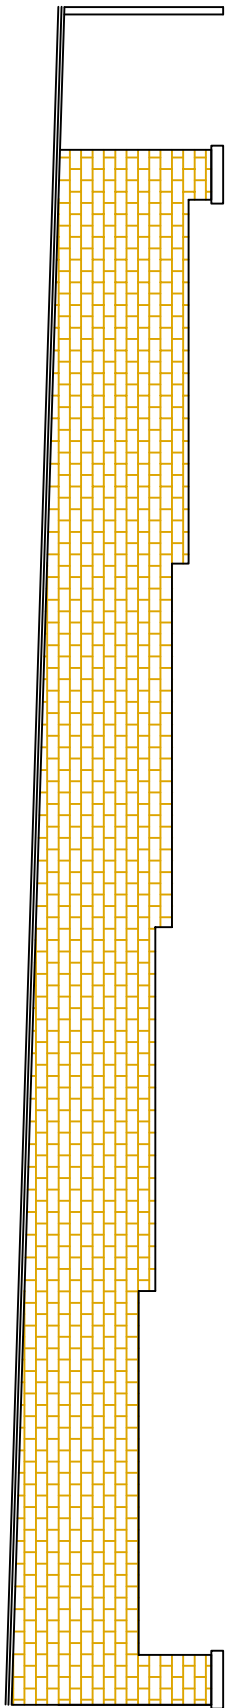

Proposed Elevation
1:50

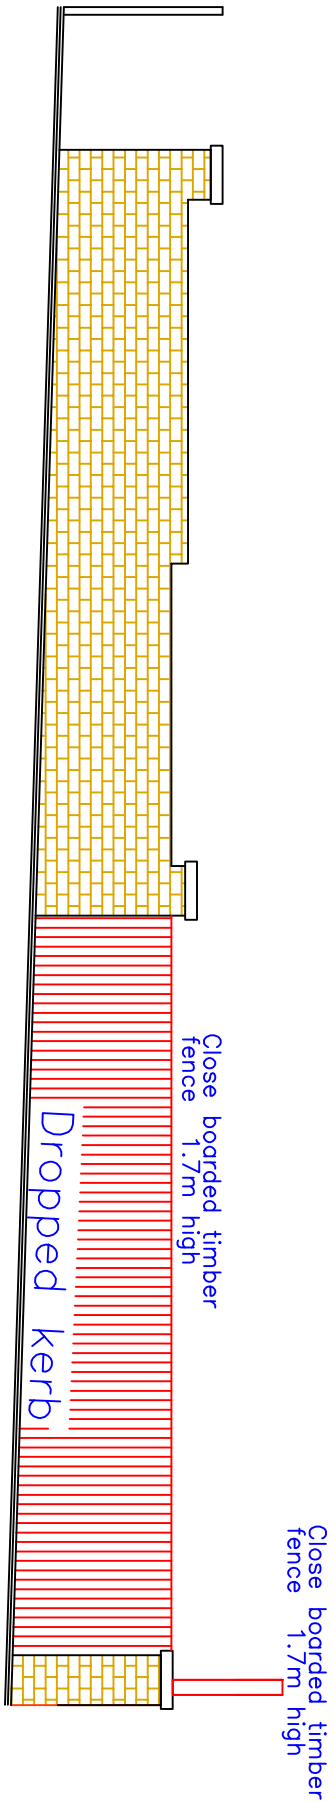

REVISION 25.03.2020
Close boarded timber fence 1.7m high to 2
sides on drive as shown



Issued Only for Purpose Indicated	
Drawing Status: FOR LAWFULNESS PURPOSES ONLY	
Client	
70 Brecon Rise Pont, Dowlais Merthyr Tydfil CF48 2EF	
Project	
Proposed New Parking Area with Associated Access & Ground Re-profiling to Front Garden	
Title	Date
Existing & Proposed Plans, Elevations & Sections	20.02.2020
Scale	1:50, 1:100
Paper	A2
Drwg No	BREC RISE 70 01A