




Willow tree screening
to boundary

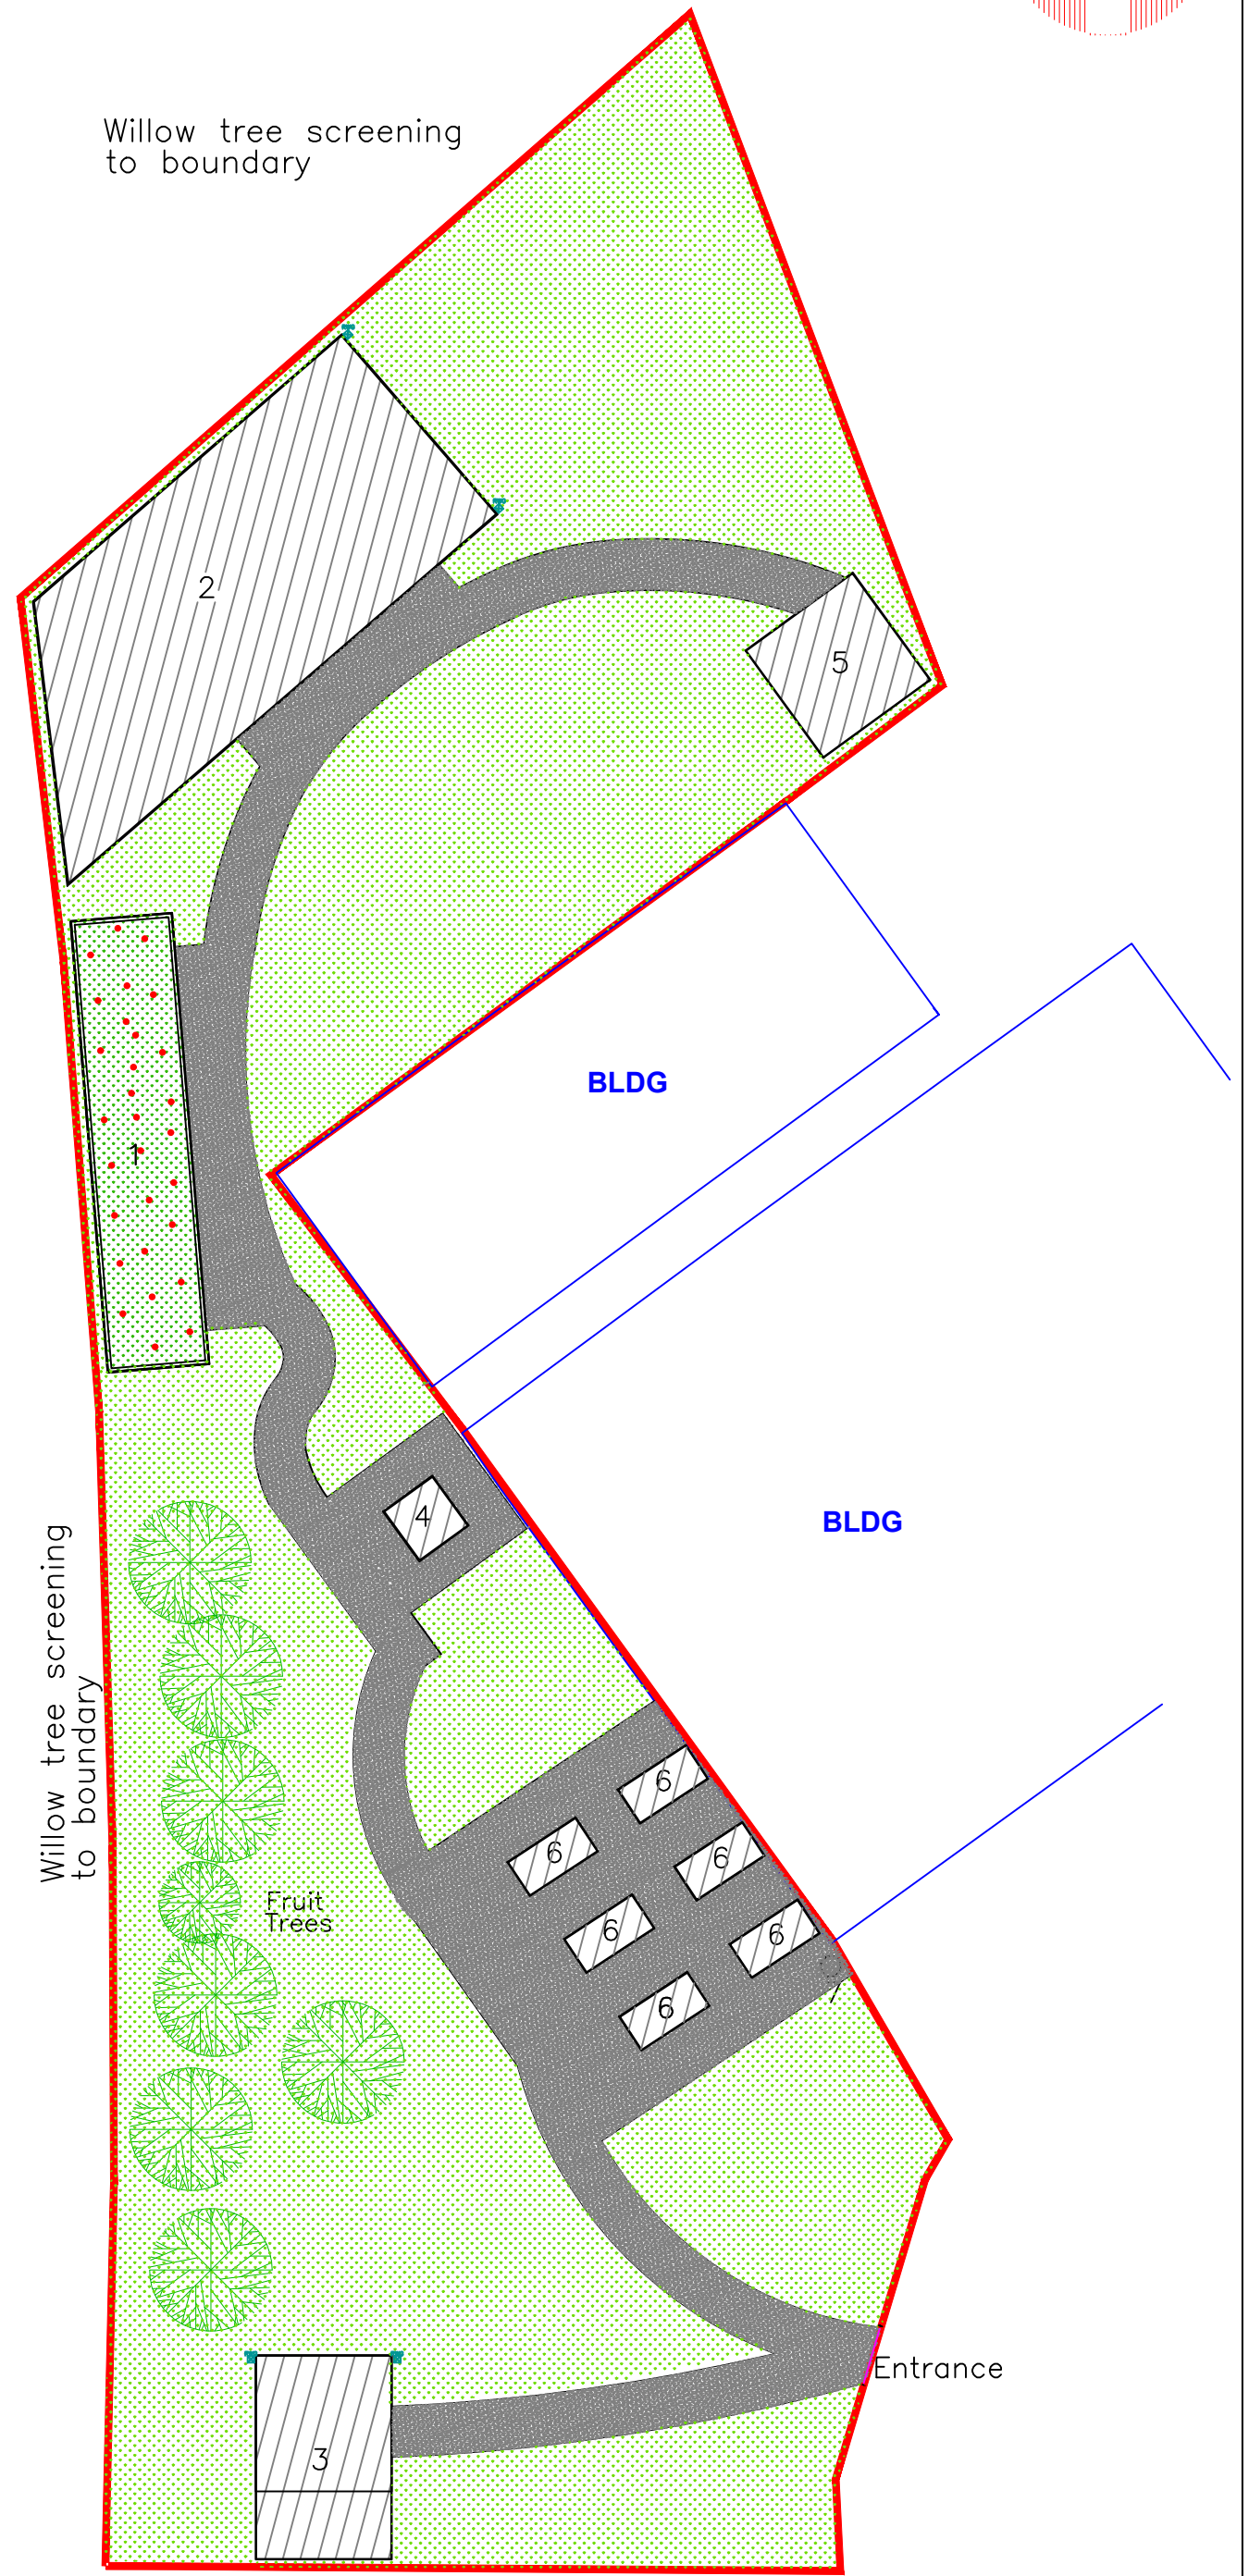

Proposed
Block Plan

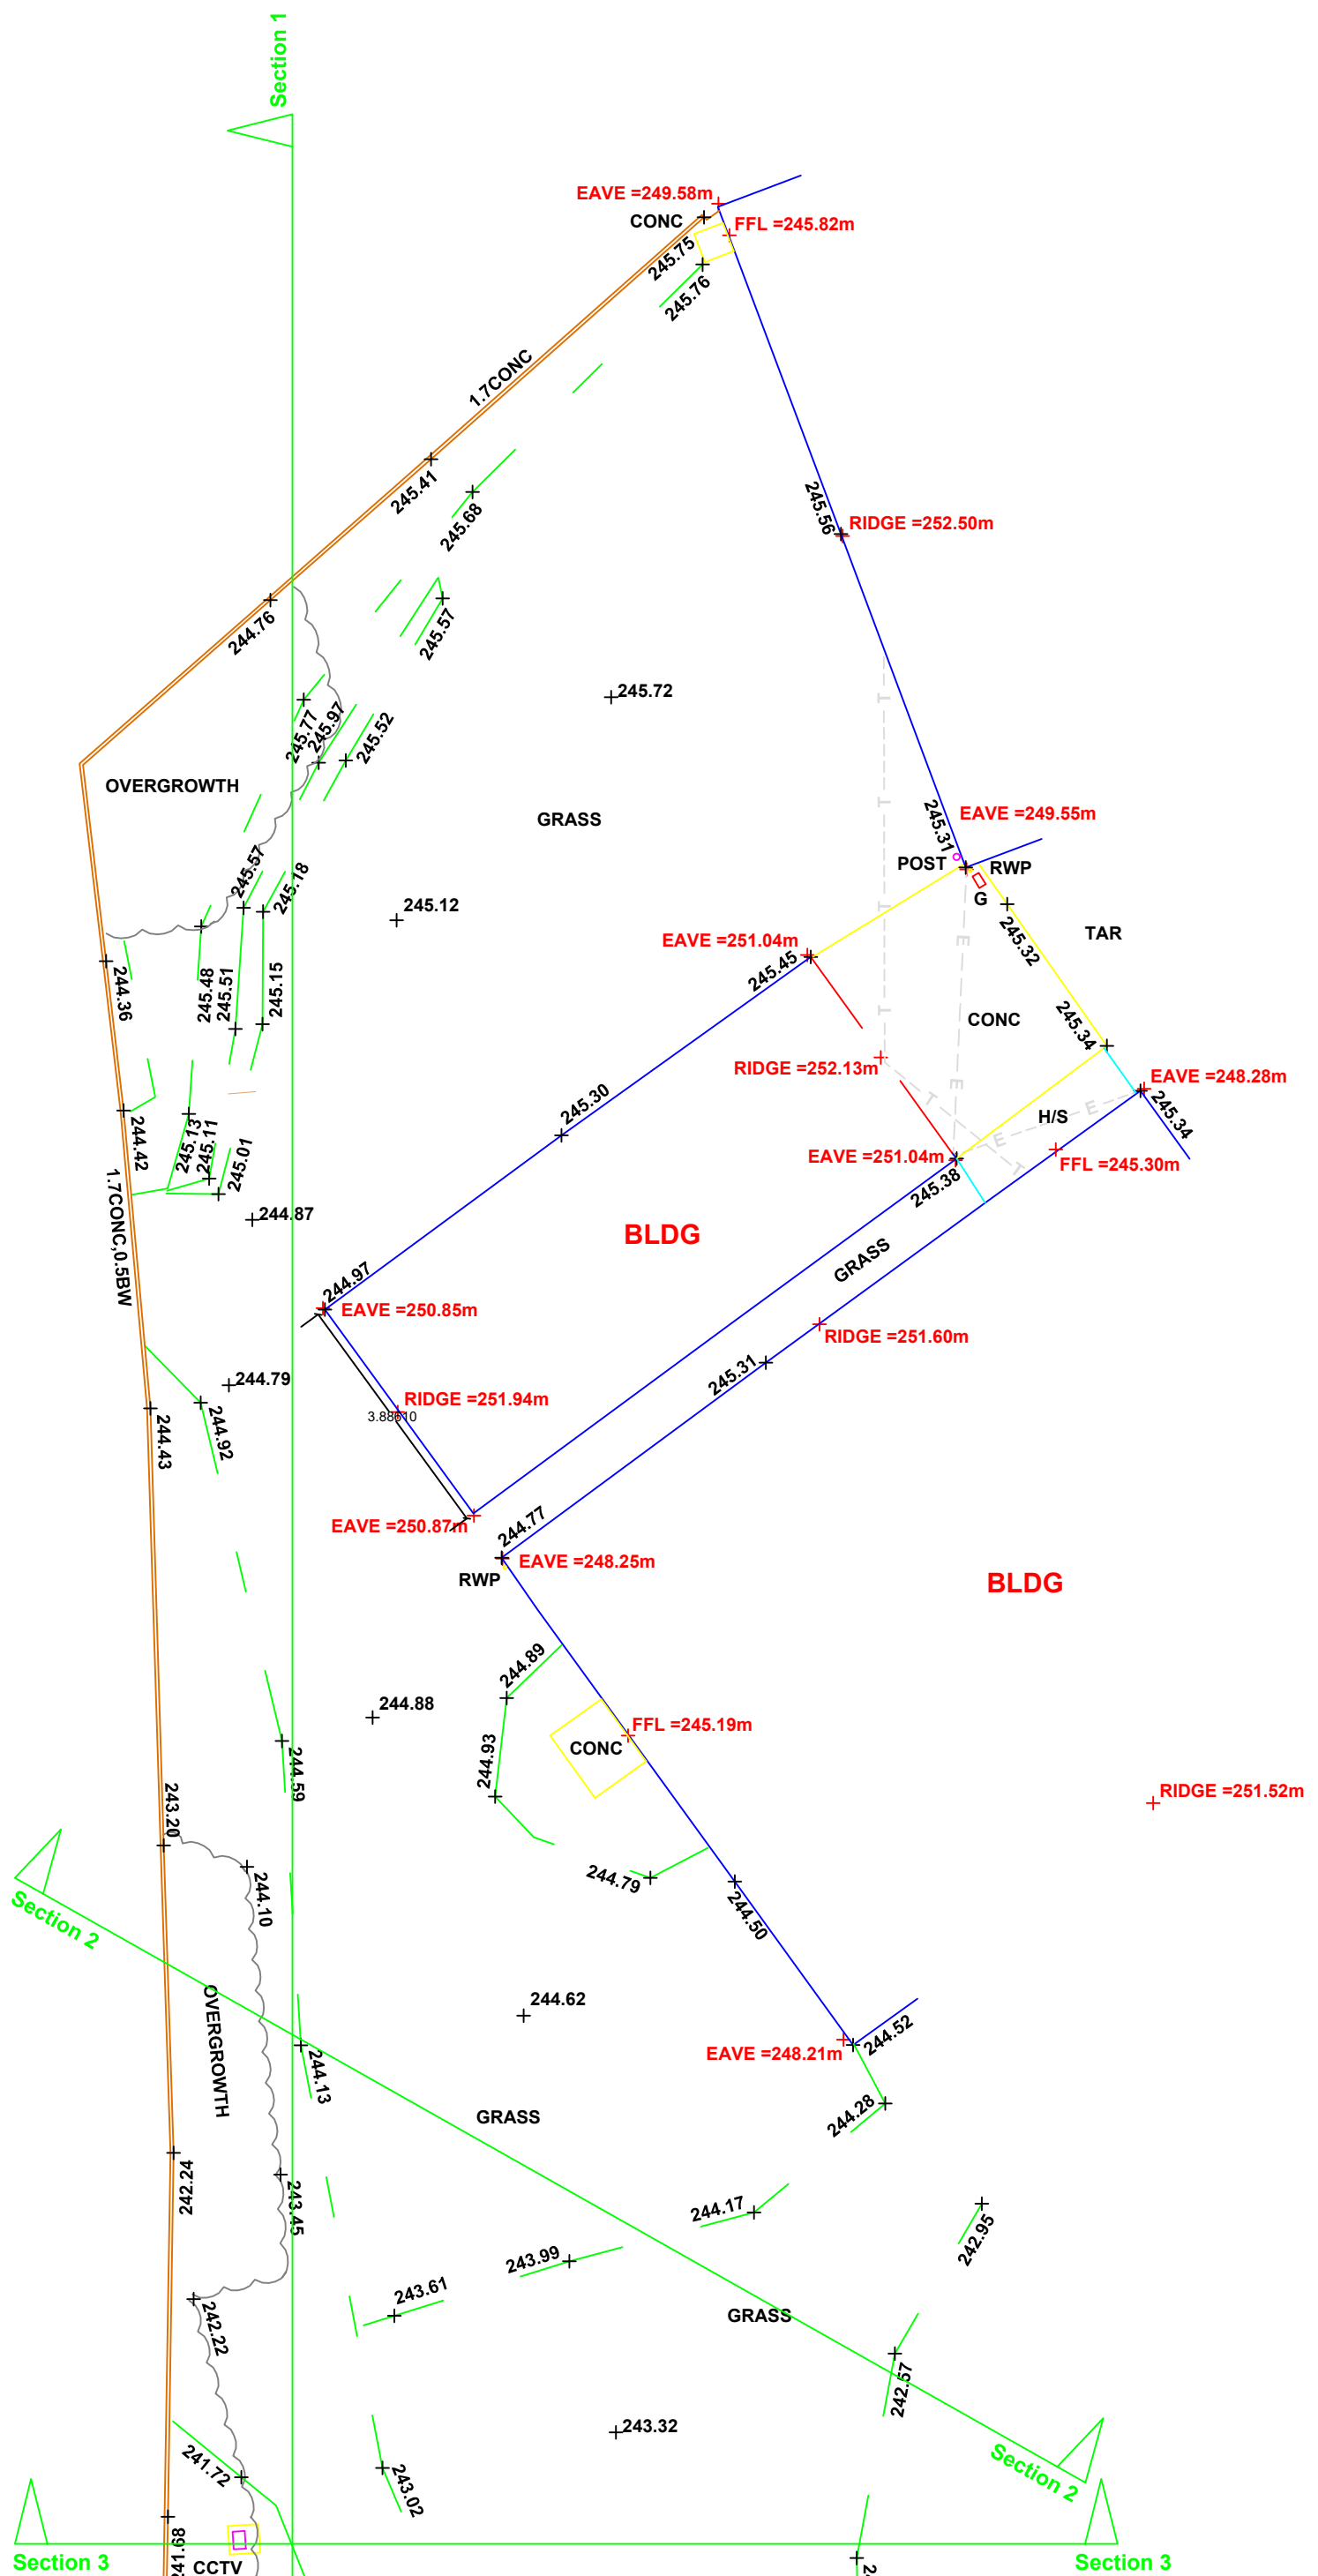

Topographical
Plan

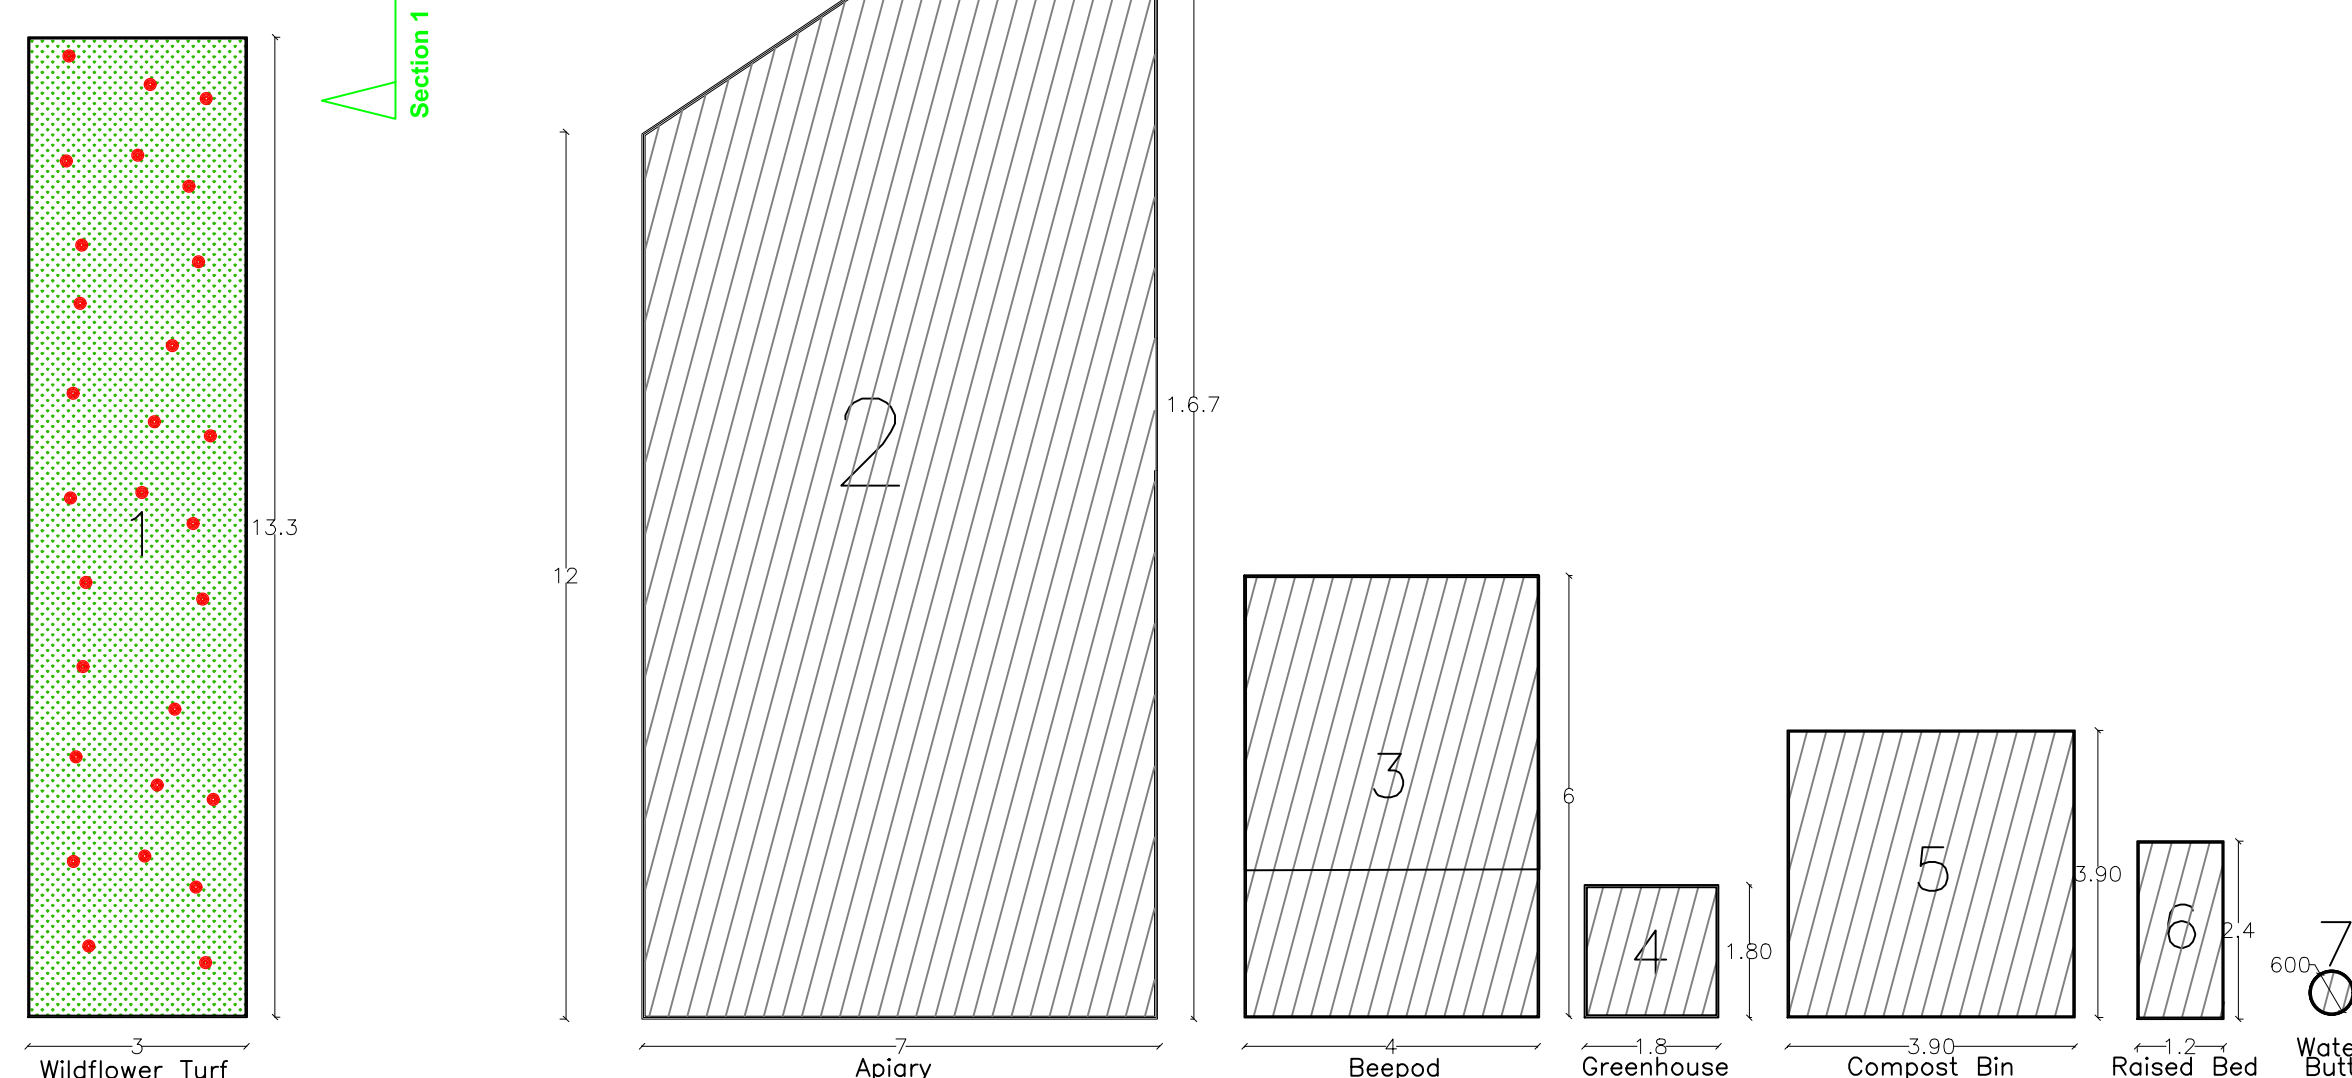

Utopia Design Architectural Services			
Building Planning Application Support Paul Thomas: BSc (Hons) Tel: 01685 559230. Mob: 07908 725065			
Issued Only for Purpose Indicated			
Drawing Status: FOR PLANNING/BUILD CONTROL PURPOSES ONLY			
Address CYFARTHFA PARK Cefn Coed Merthyr Tydfil CF48 2SE			
Project Proposed New Charity Garden			
Drawn by	Paper	Date	14.02.2022
PT	A2	Scale	1:100 1:200
Title	Block Plans		
Block Plans			CYF PARK 1D