



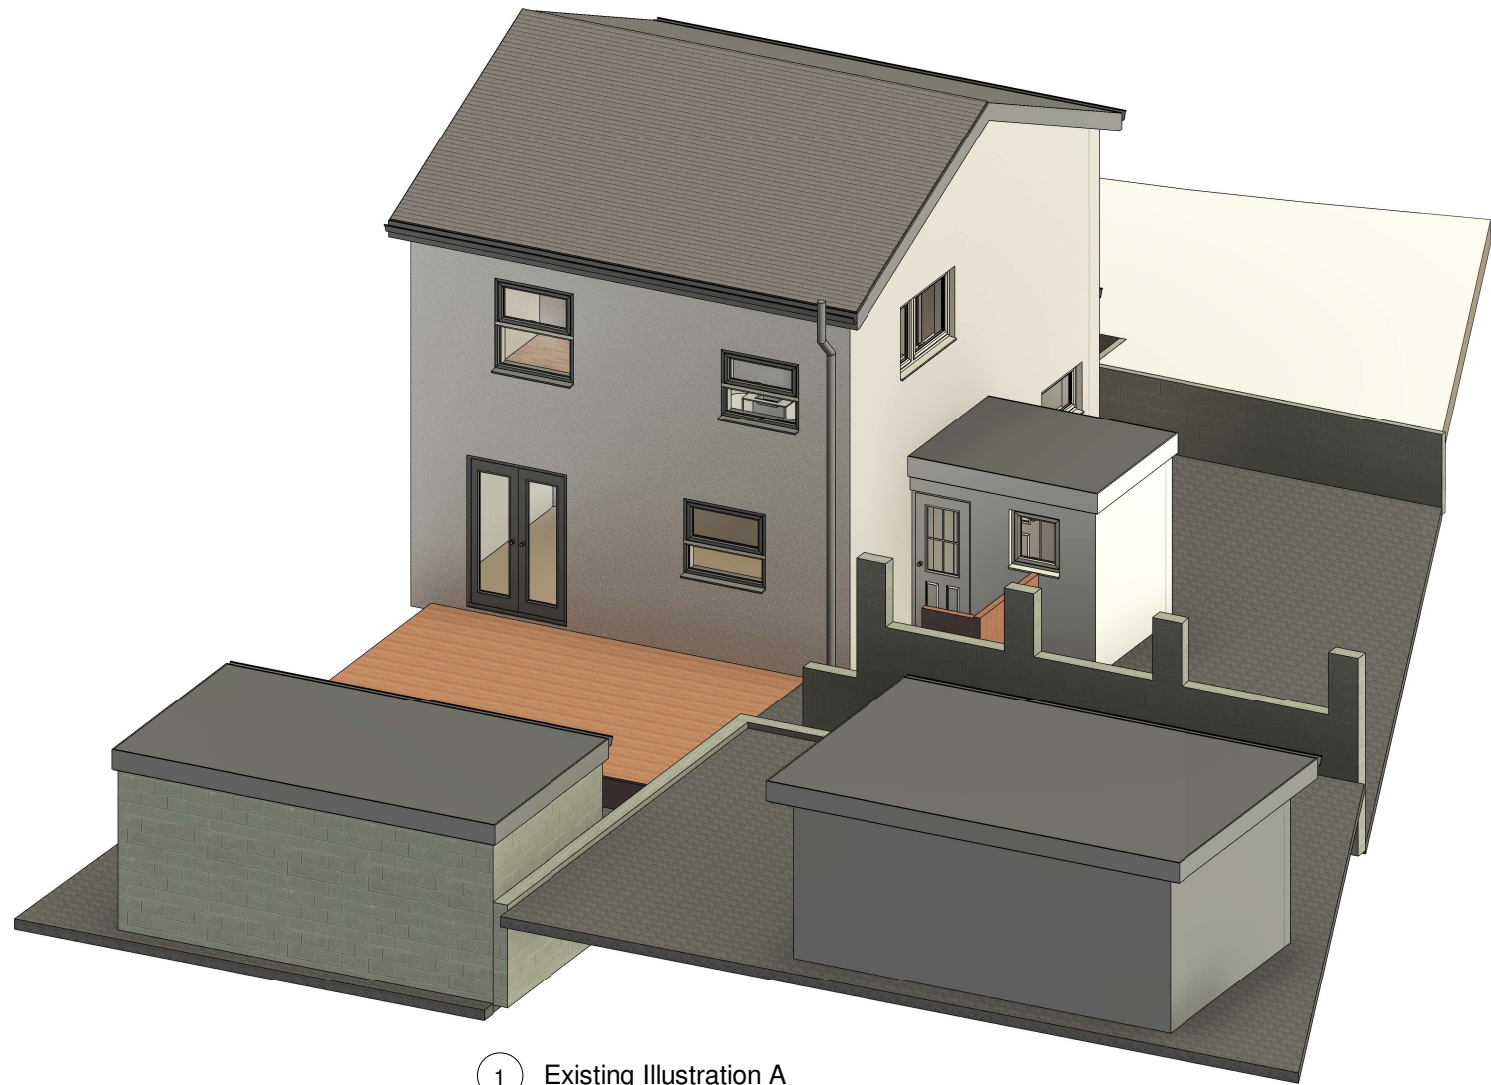

1 Existing Illustration A

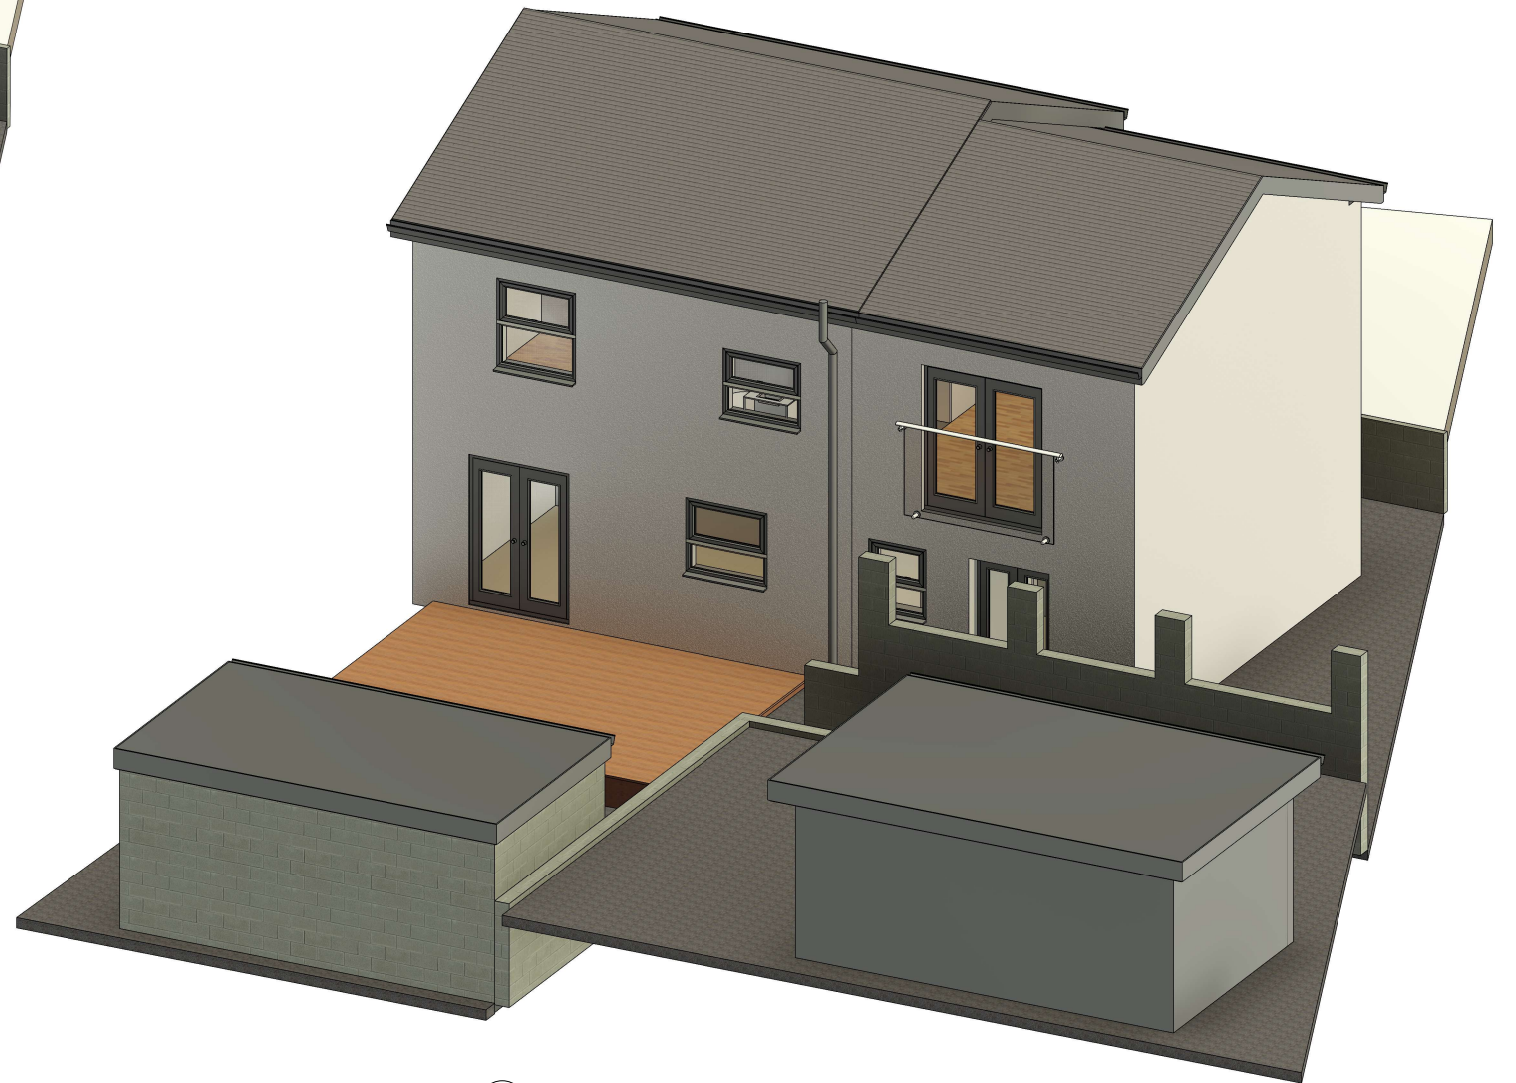

2 Proposed Illustration A

PROJECT Two storey rear extension		SHEET Illustrations		
INDIGO DESIGN (Part of 3dcadwales Ltd) 5 Ashlea Drive, Merthyr Tydfil, CF47 0NY Tele 01685 385746 Mob - 07940913216 Email: philip@3dcadwales.co.uk		Address 11 Linden Way, Trefechan, Merthyr Tydfil. CF48 2EL		
This Drawing is Copyright, Dimensions to be checked on site and not scaled from this drawing		Checked by JH	Drawn by PH	Scale (@ A3)
		Rev No A	Description Issue	Date 20/05/2026
PURPOSE OF ISSUE Planning Approval	DRAWING NUMBER LW-05			