


Information is given as a guide only
and its accuracy cannot be guaranteed.

PLEASE NOTE: This plan ONLY shows assets owned by Western Power Distribution.
Electricity assets owned by IDNO's (Independent Network Operators)
MAY be present in this area.

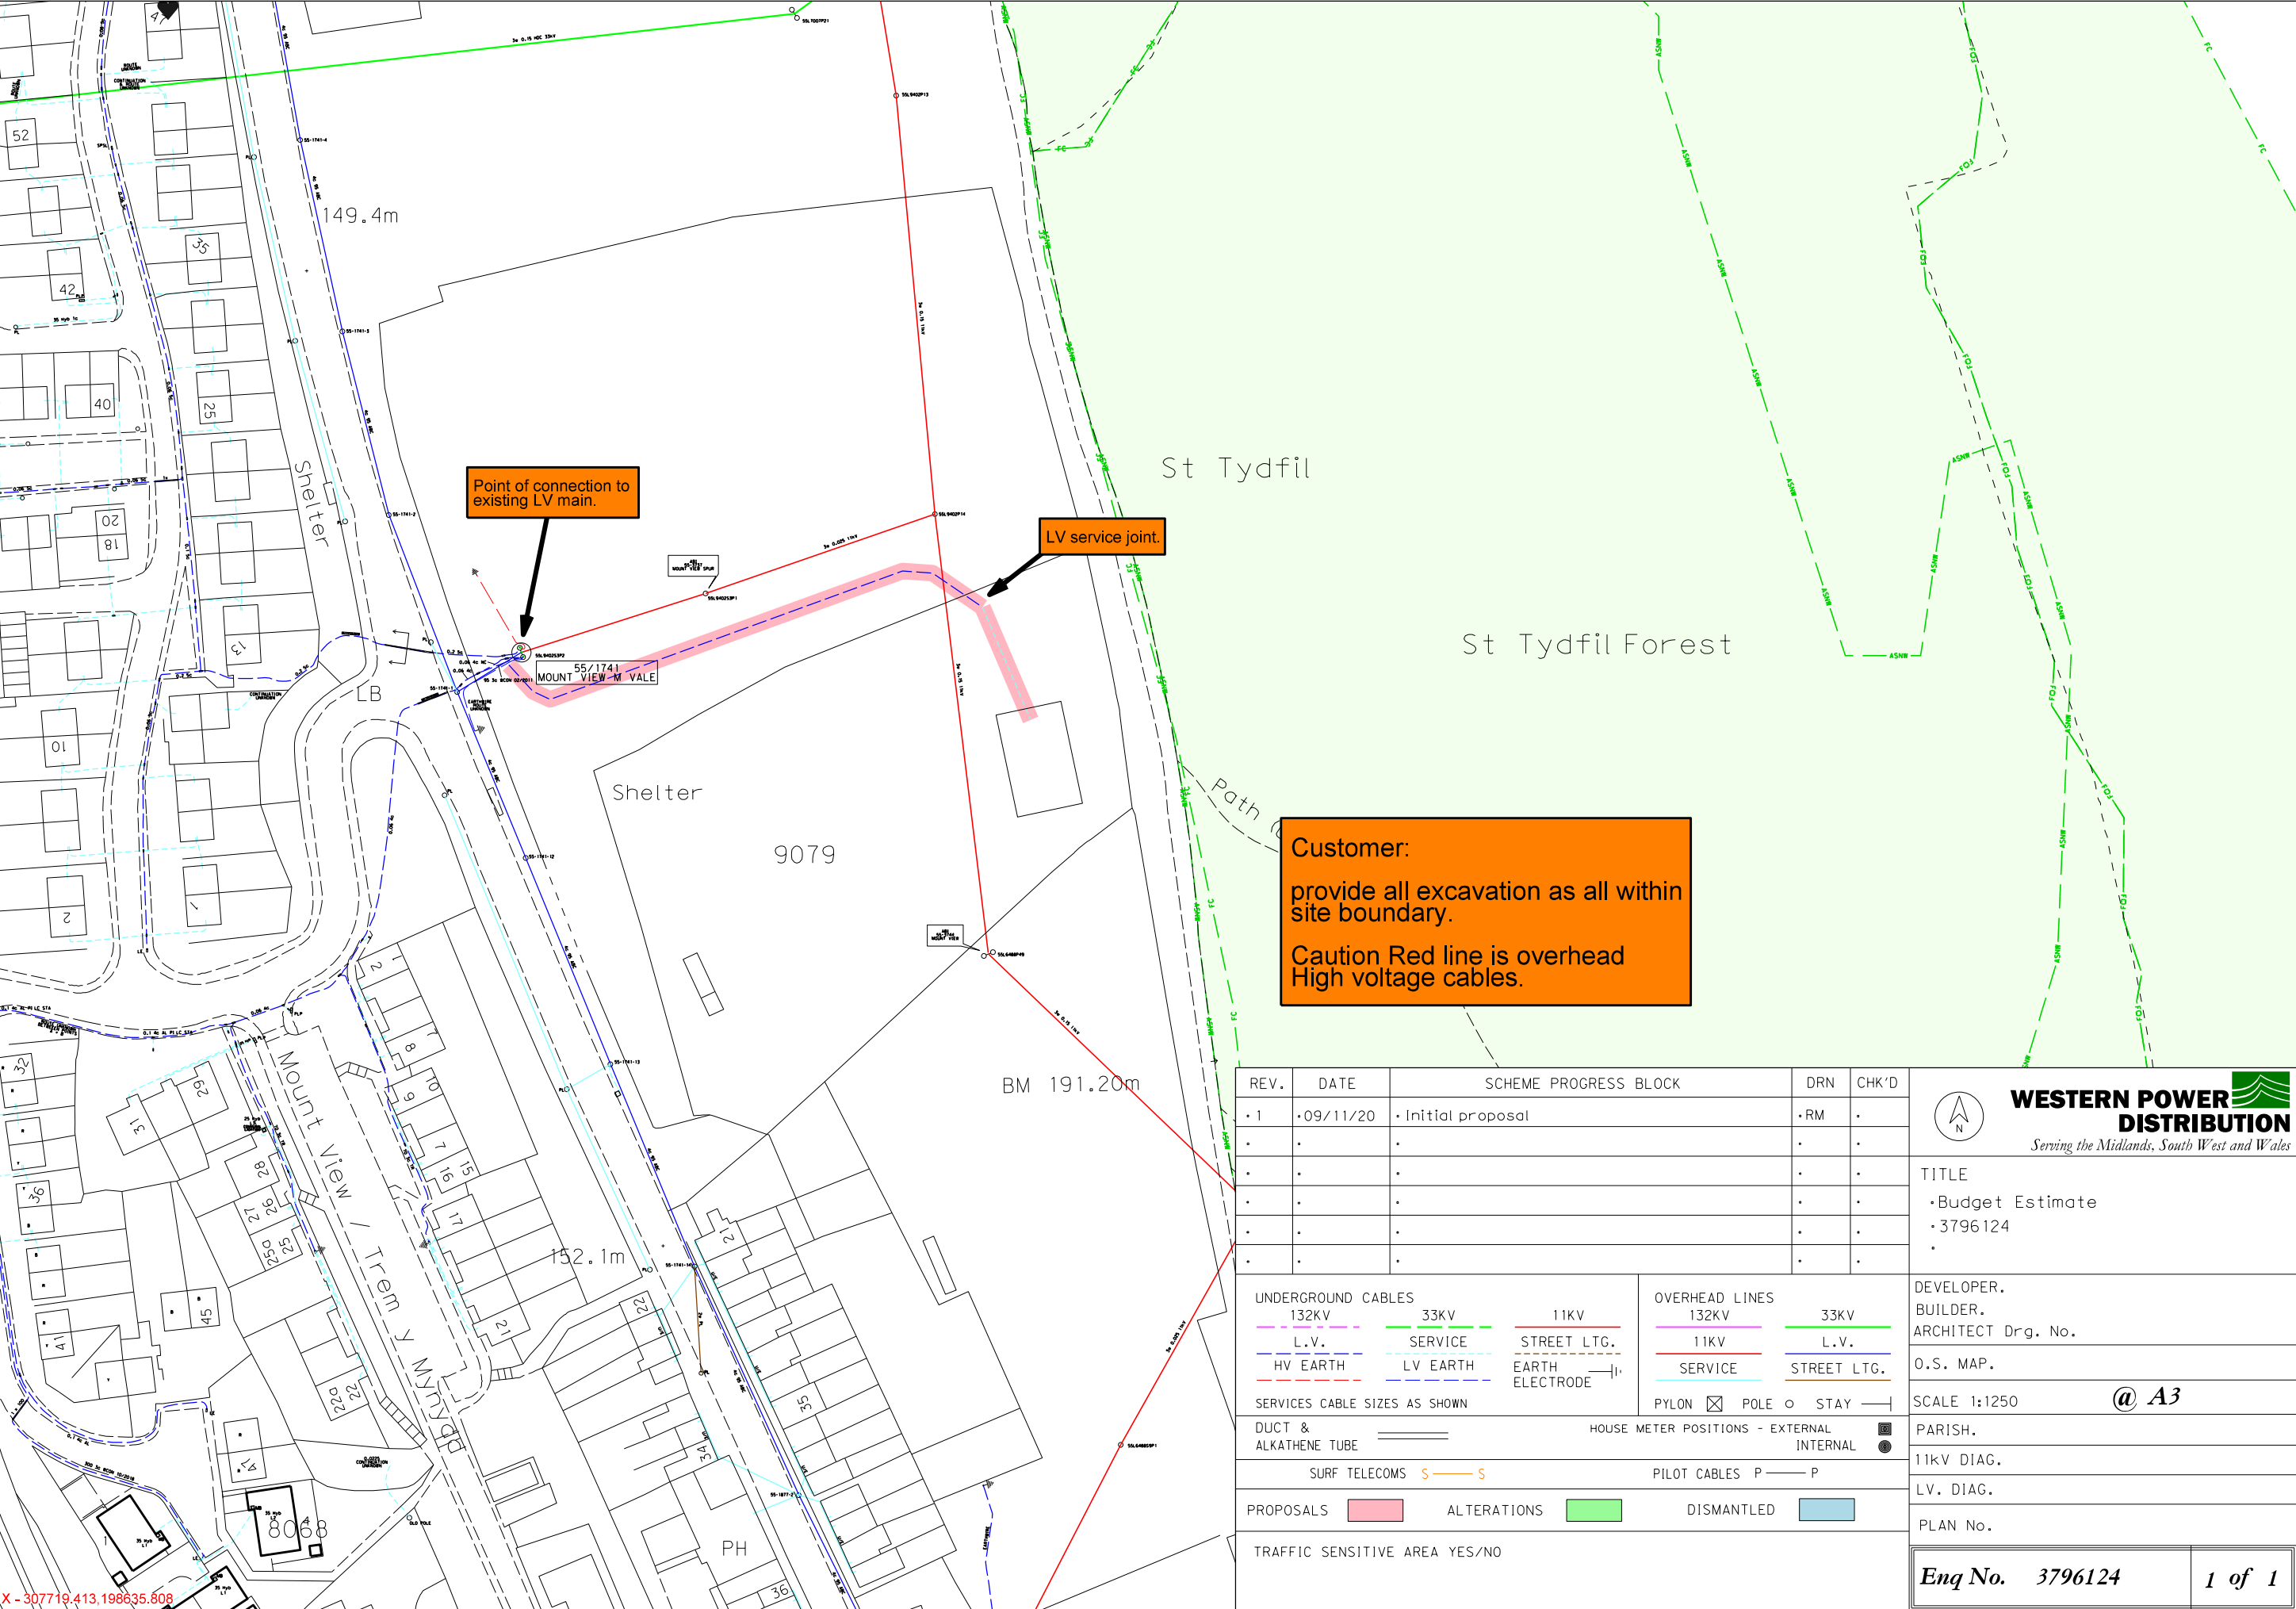

REV.	DATE	SCHEME PROGRESS BLOCK	DRN	CHK'D
• 1	• 09/11/20	• Initial proposal	• RM	•
•	•	•	•	•
•	•	•	•	•
•	•	•	•	•
•	•	•	•	•
•	•	•	•	•

UNDERGROUND CABLES 132KV L.V. HV EARTH	33KV SERVICE LV EARTH	11KV STREET LTG. EARTH ELECTRODE	OVERHEAD LINES 132KV 11KV SERVICE	33KV L.V. STREET LTG.
SERVICES CABLE SIZES AS SHOWN			PYLON	POLE
DUCT & ALKATHENE TUBE			STAY	INTERNAL
SURF TELECOMS			PILOT CABLES	
PROPOSALS			ALTERATIONS	DISMANTLED
TRAFFIC SENSITIVE AREA YES/NO				

**WESTERN POWER DISTRIBUTION**
Serving the Midlands, South West and Wales

TITLE
• Budget Estimate
• 3796124

DEVELOPER.
BUILDER.
ARCHITECT Drg. No.
O.S. MAP.

SCALE 1:1250 @ A3

PARISH.
11KV DIAG.
LV. DIAG.
PLAN No.

Enq No. 3796124 1 of 1