
George and Co.

The Patches, Land at Heolgerrig Road, Merthyr Tydfil. CF48 1TD

970.07	elevations		
planning	1:50 @ A1	March 25	AJ

George + Co
Crownford House, Swan Street, Merthyr Tydfil,
Mid Glamorgan, Wales, CF47 8EU
TEL 07830328652
hello@georgeandco.studio

DO NOT SCALE THIS DRAWING ©George and Co.

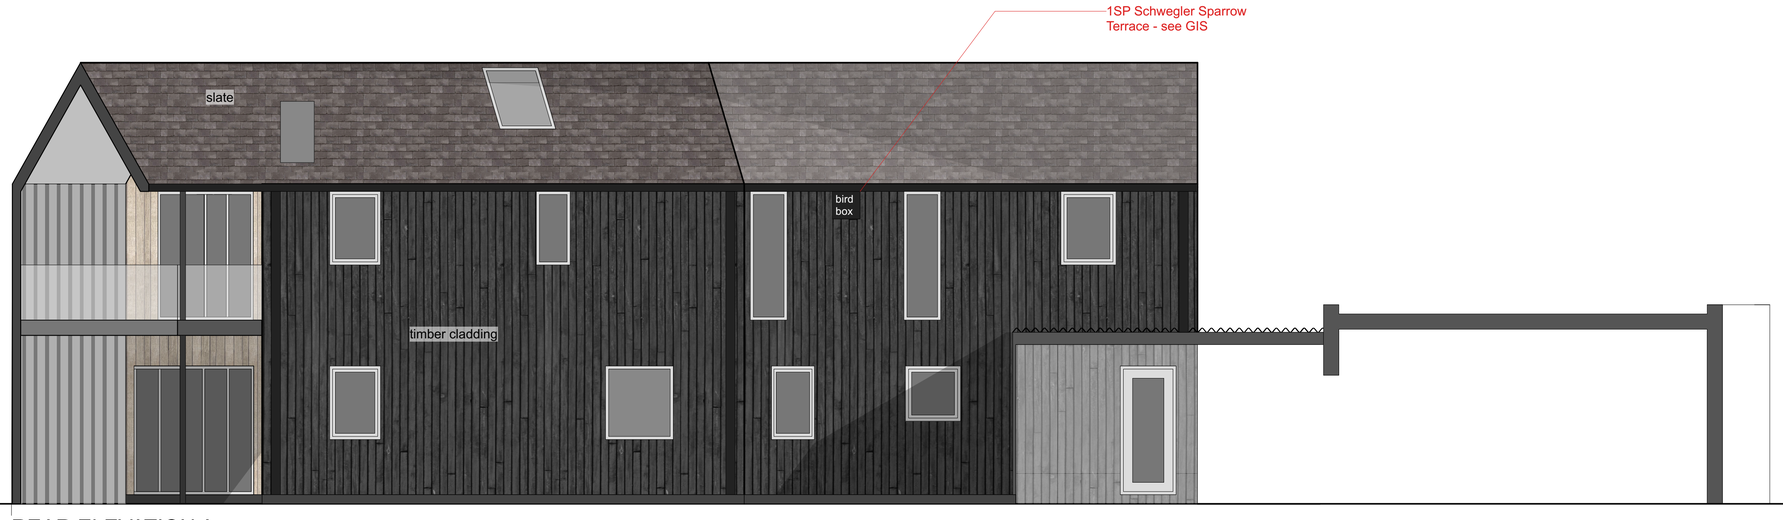

REAR ELEVATION A



REAR ELEVATION B