



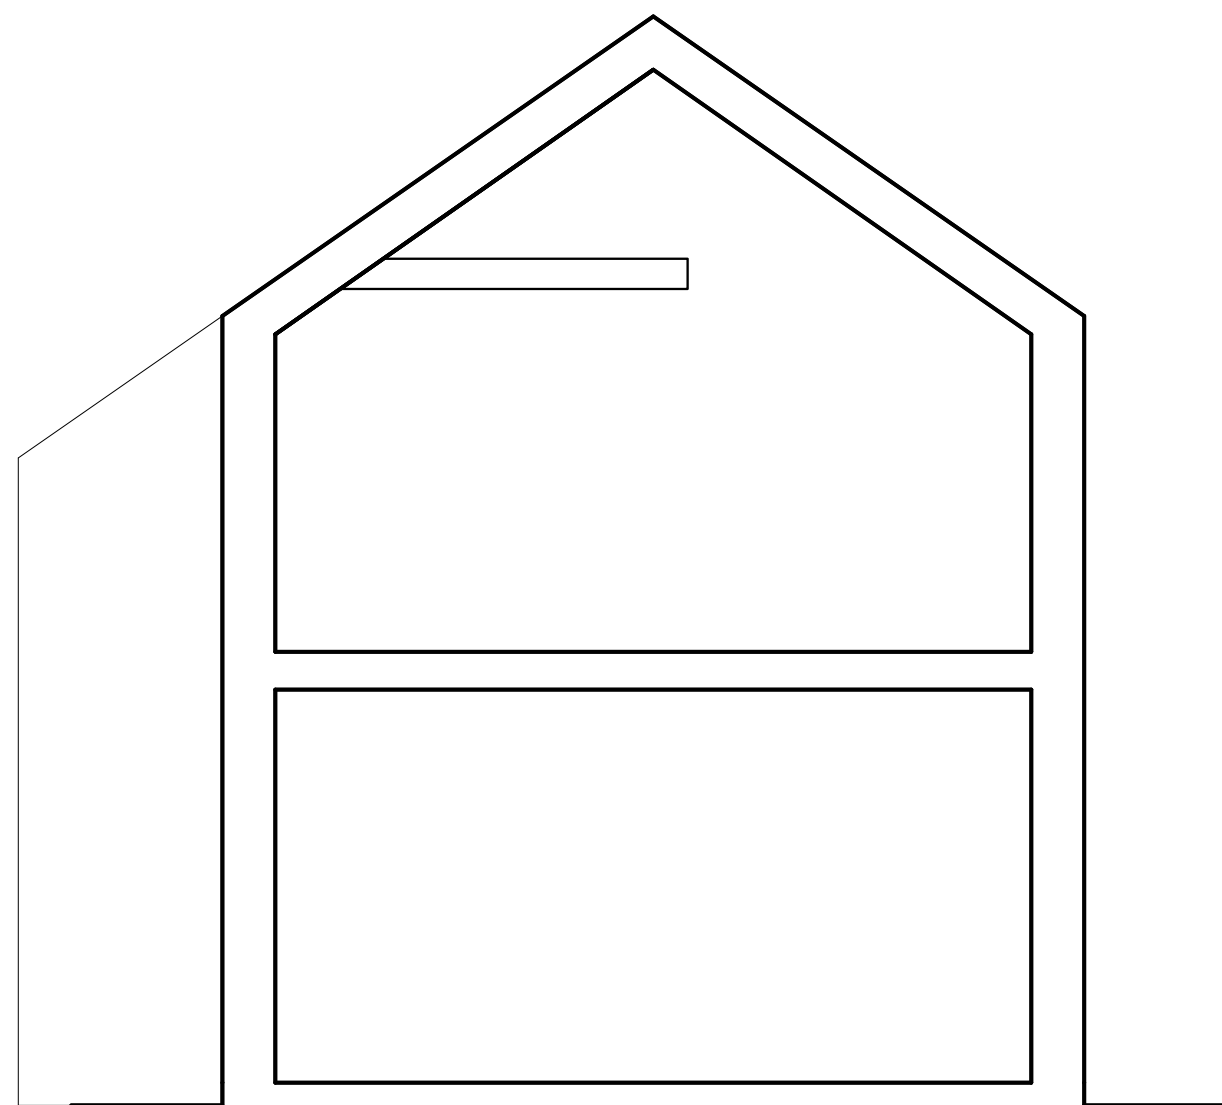

SECTION

Profile 6 sheeting

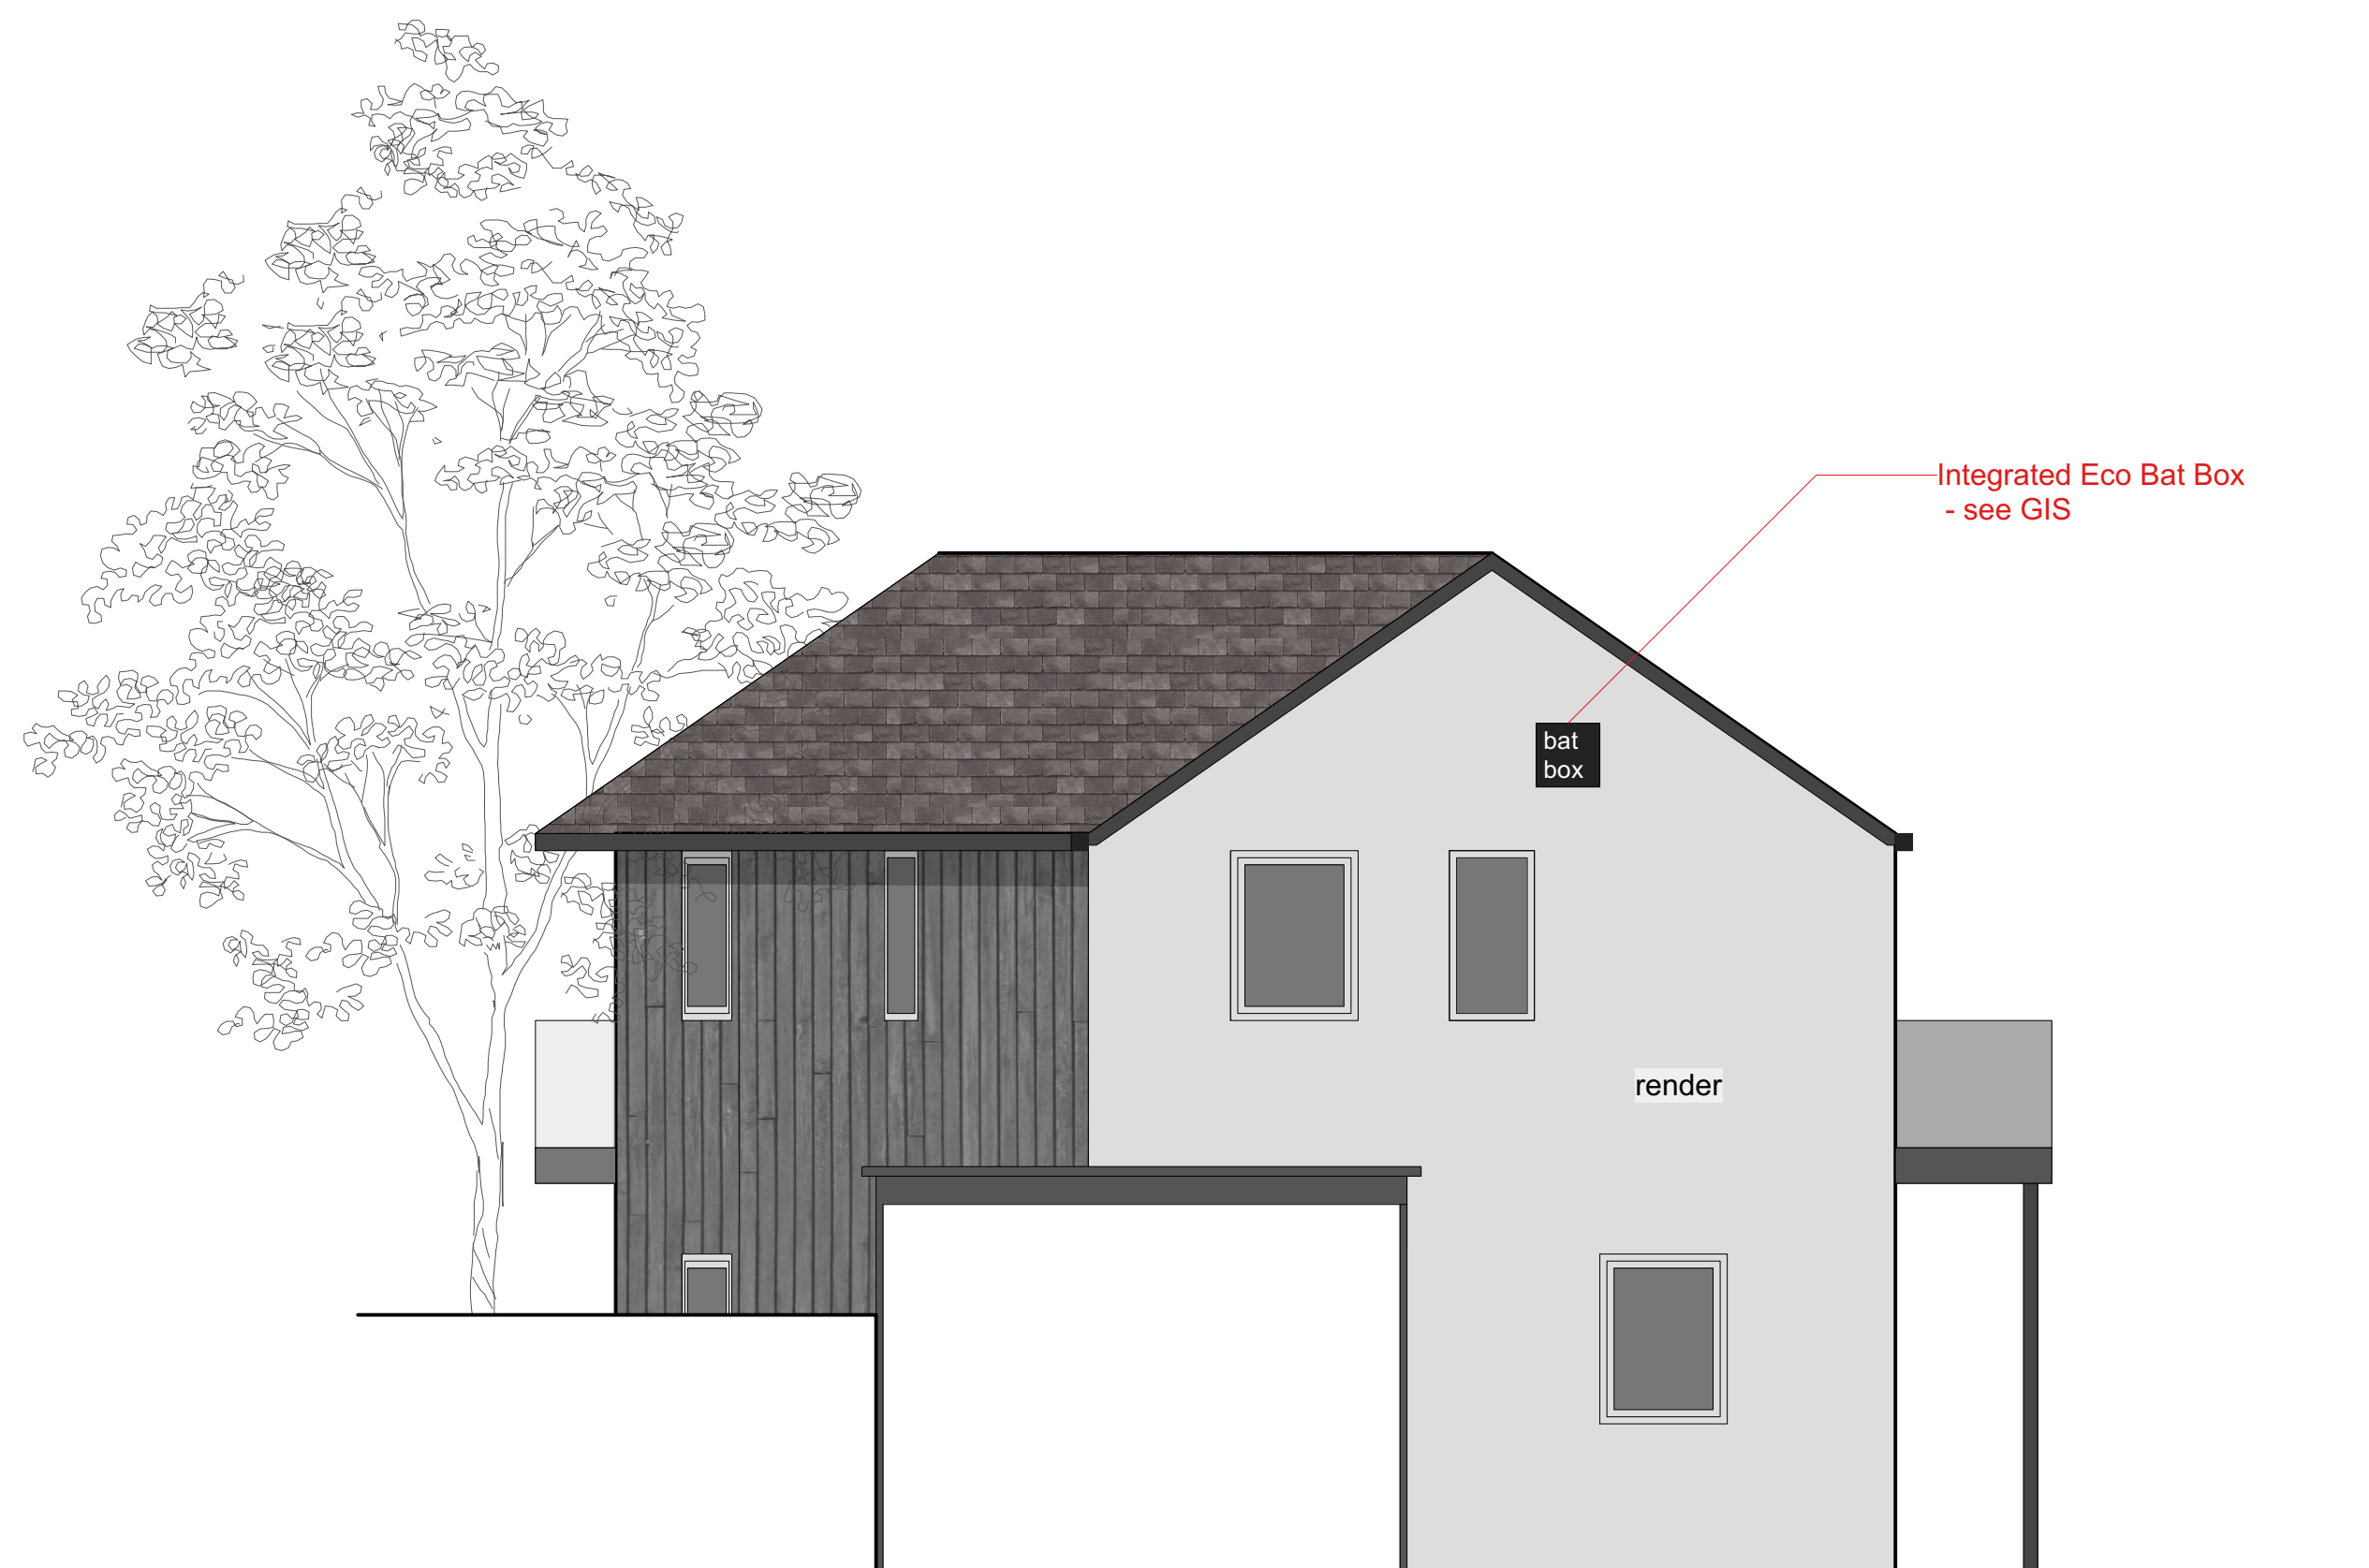

SIDE ELEVATION B



SIDE ELEVATION A