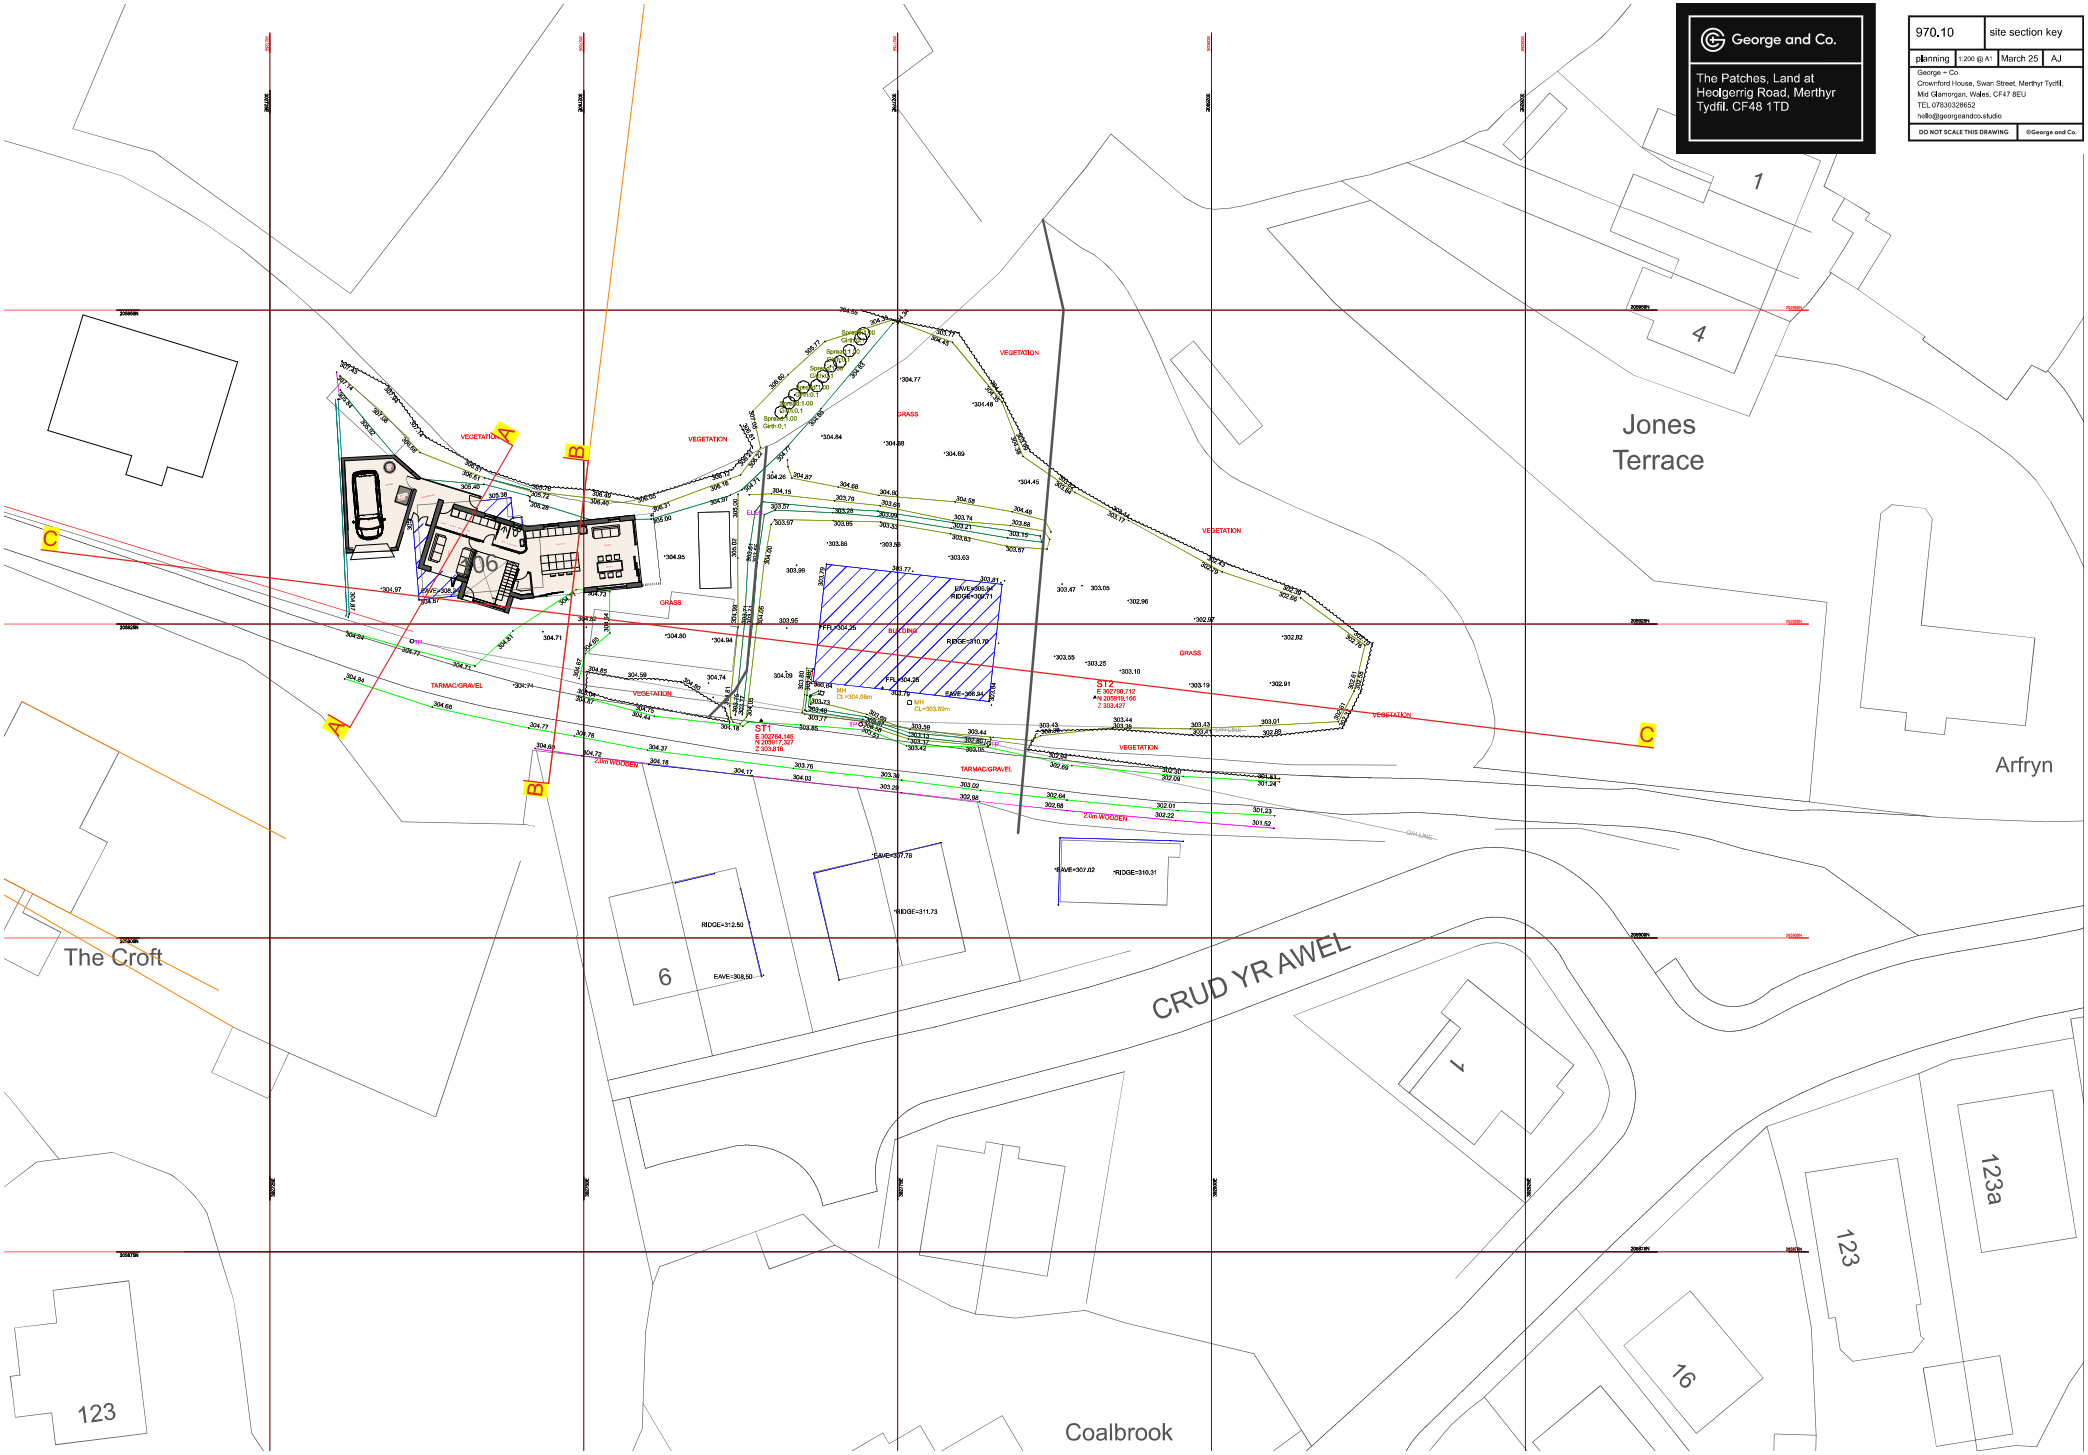

George and Co.
The Patches, Land at Heolgerrig Road, Merthyr Tydfil, CF48 1TD
970.10
site section key
planning
1:200 @ A1
March 25
AJ
George + Co
Crownford House, Swan Street, Merthyr Tydfil, Mid Glamorgan, Wales, CF47 8EU
TEL 07830328652
hello@georgeandco.studio
DO NOT SCALE THIS DRAWING
©George and Co.
Jones Terrace
Arfryn
The Croft
CRUD YR AWEL
Coalbrook
1
4
6
7
123
123a
16
A
B
C
VEGETATION
GRASS
TARMAC/GRAVEL
BUILDING
ST1
ST2