




Proposed
Side Elevation

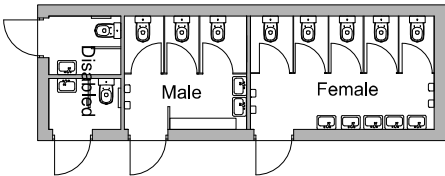


Proposed
Plan

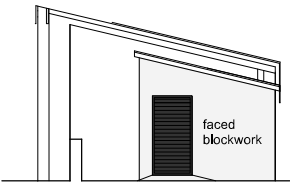


Proposed Side Elevation

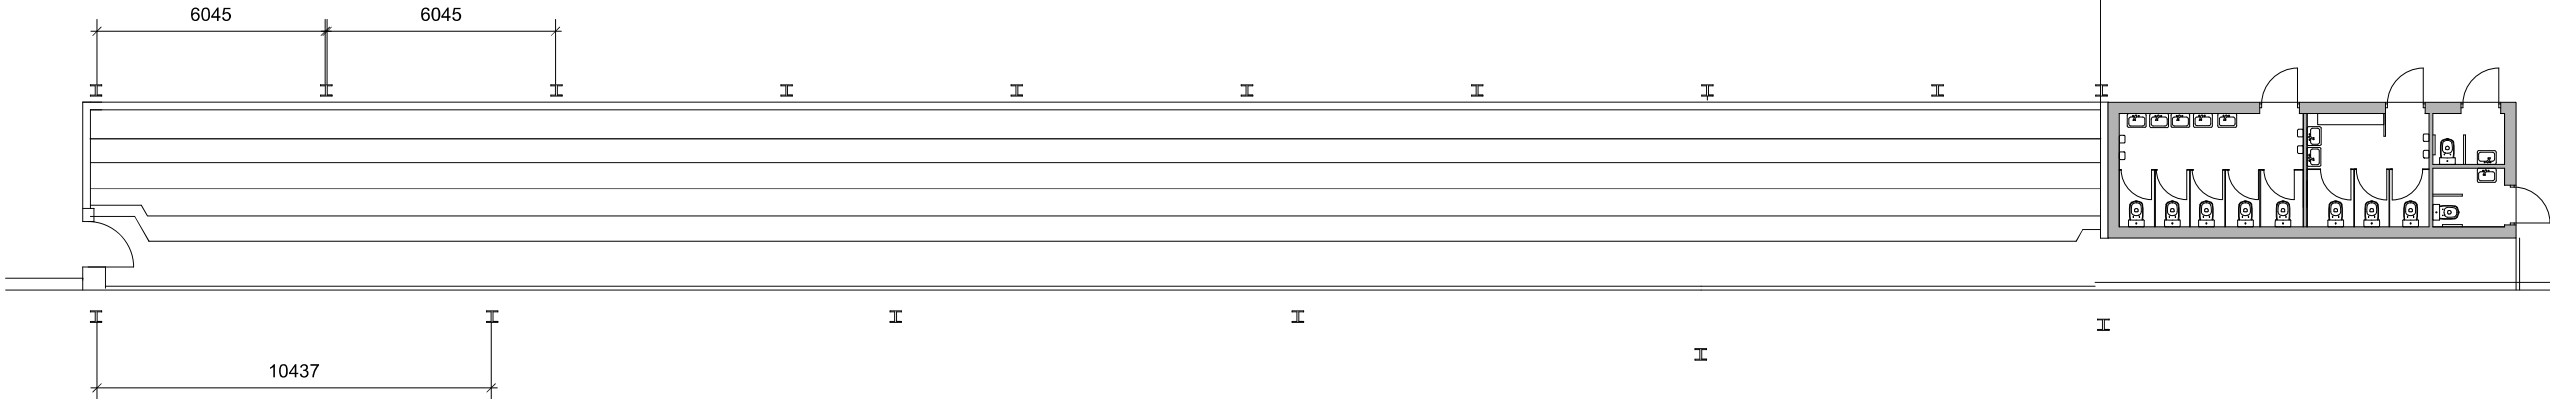

Proposed Plan

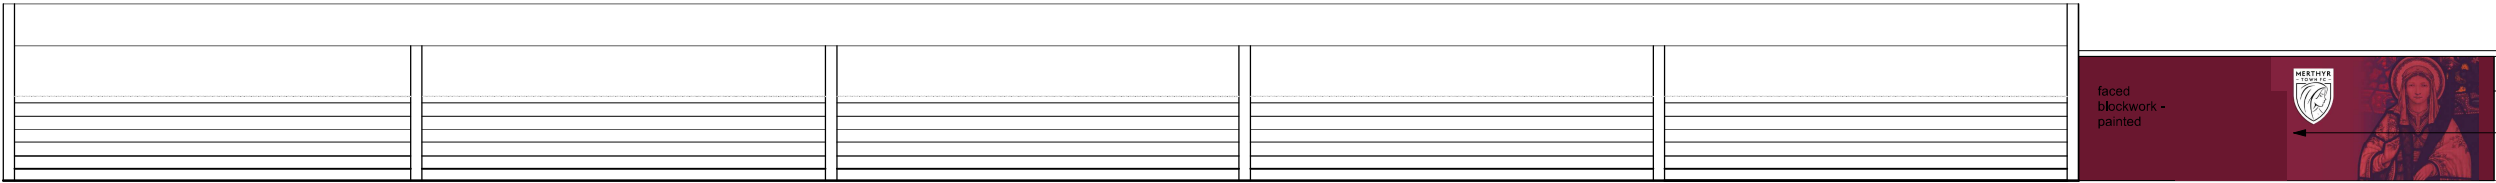

Proposed Front Elevation

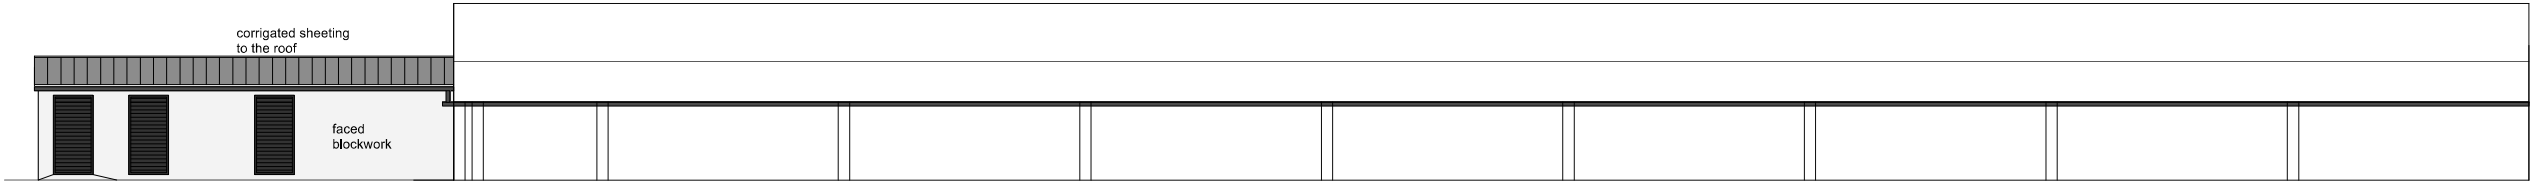

Proposed Rear Elevation