
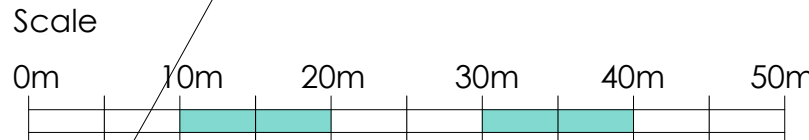


CRABTREE WALK, TREFECHAN, MERTHYR TYDFIL.

REFUSE COLLECTION KEY

- Pedestrian Route
- Wheelie bin storage location
- Bin Collection Point

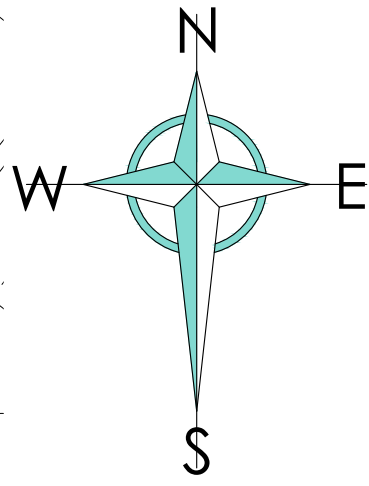

Revision	Date	Amendment	Initials



Quest House
31 Mellons Business Park
Fortran Road
Cardiff CF3 0EY

Project title
**CRABTREE WALK,
TREFECHAN, MERTHYR TYDFIL.**

Drawing title REFUSE COLLECTION LAYOUT	Date 02.06.20
Scale 1:500 @ A1	Client PVC/TU

Status	Drawing number	Revision
	TREF-15-04-06	/

DO NOT scale off this drawing. Check dimensions before use and notify Think Urban Design Ltd. if any discrepancies are identified. Contractors, subcontractors and suppliers must verify all dimensions against the drawings and on site before commencing work. Check the contents of the drawing and any attached documents before ordering materials. © Think Urban Design Ltd.

W.D.L. Homes Limited



STUART QUARRY, FENDERNY,
ABERDARE, RHONDDA CYNON TAF.
Telephone 01485 811975
Fax 01485 814326
www.wdlhomes.co.uk