
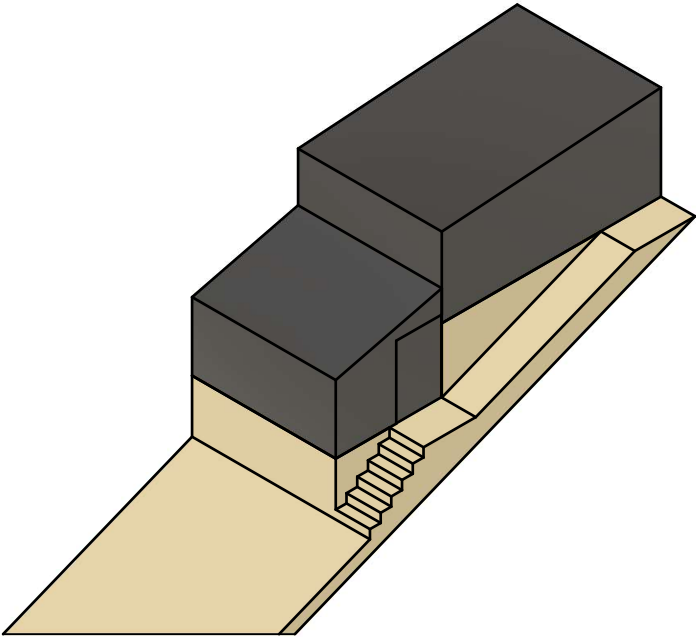
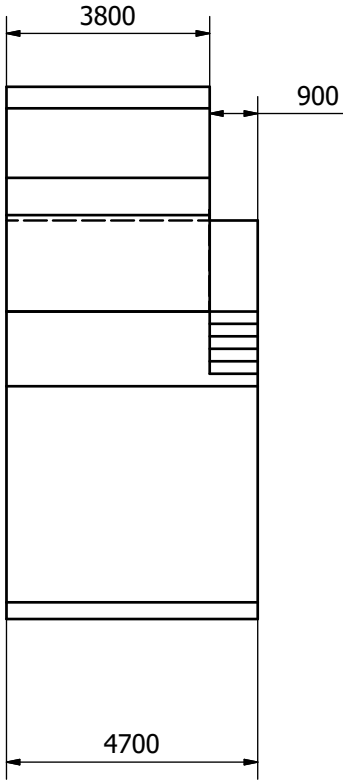


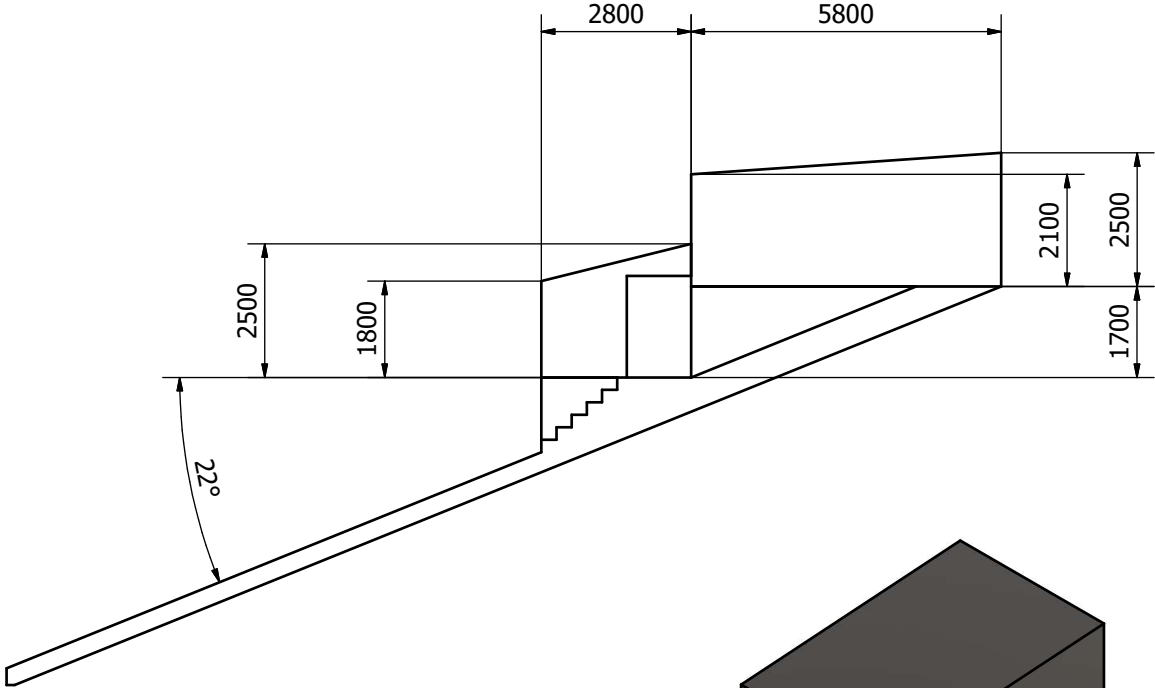

			DRAWN BY : Ben.Quinn	JOB No. : ---	PROJECT :	ASSEMBLY NO. : ---	SCALE : 1 : 100	DATE : 15/05/2024	WEIGHT : 1058709 kg
			CHECKED BY:	19 Bedw Road					
			APPROVED BY :						
							DRW No. : PE/23/0094	REVISION : A	ECN No. : ---