
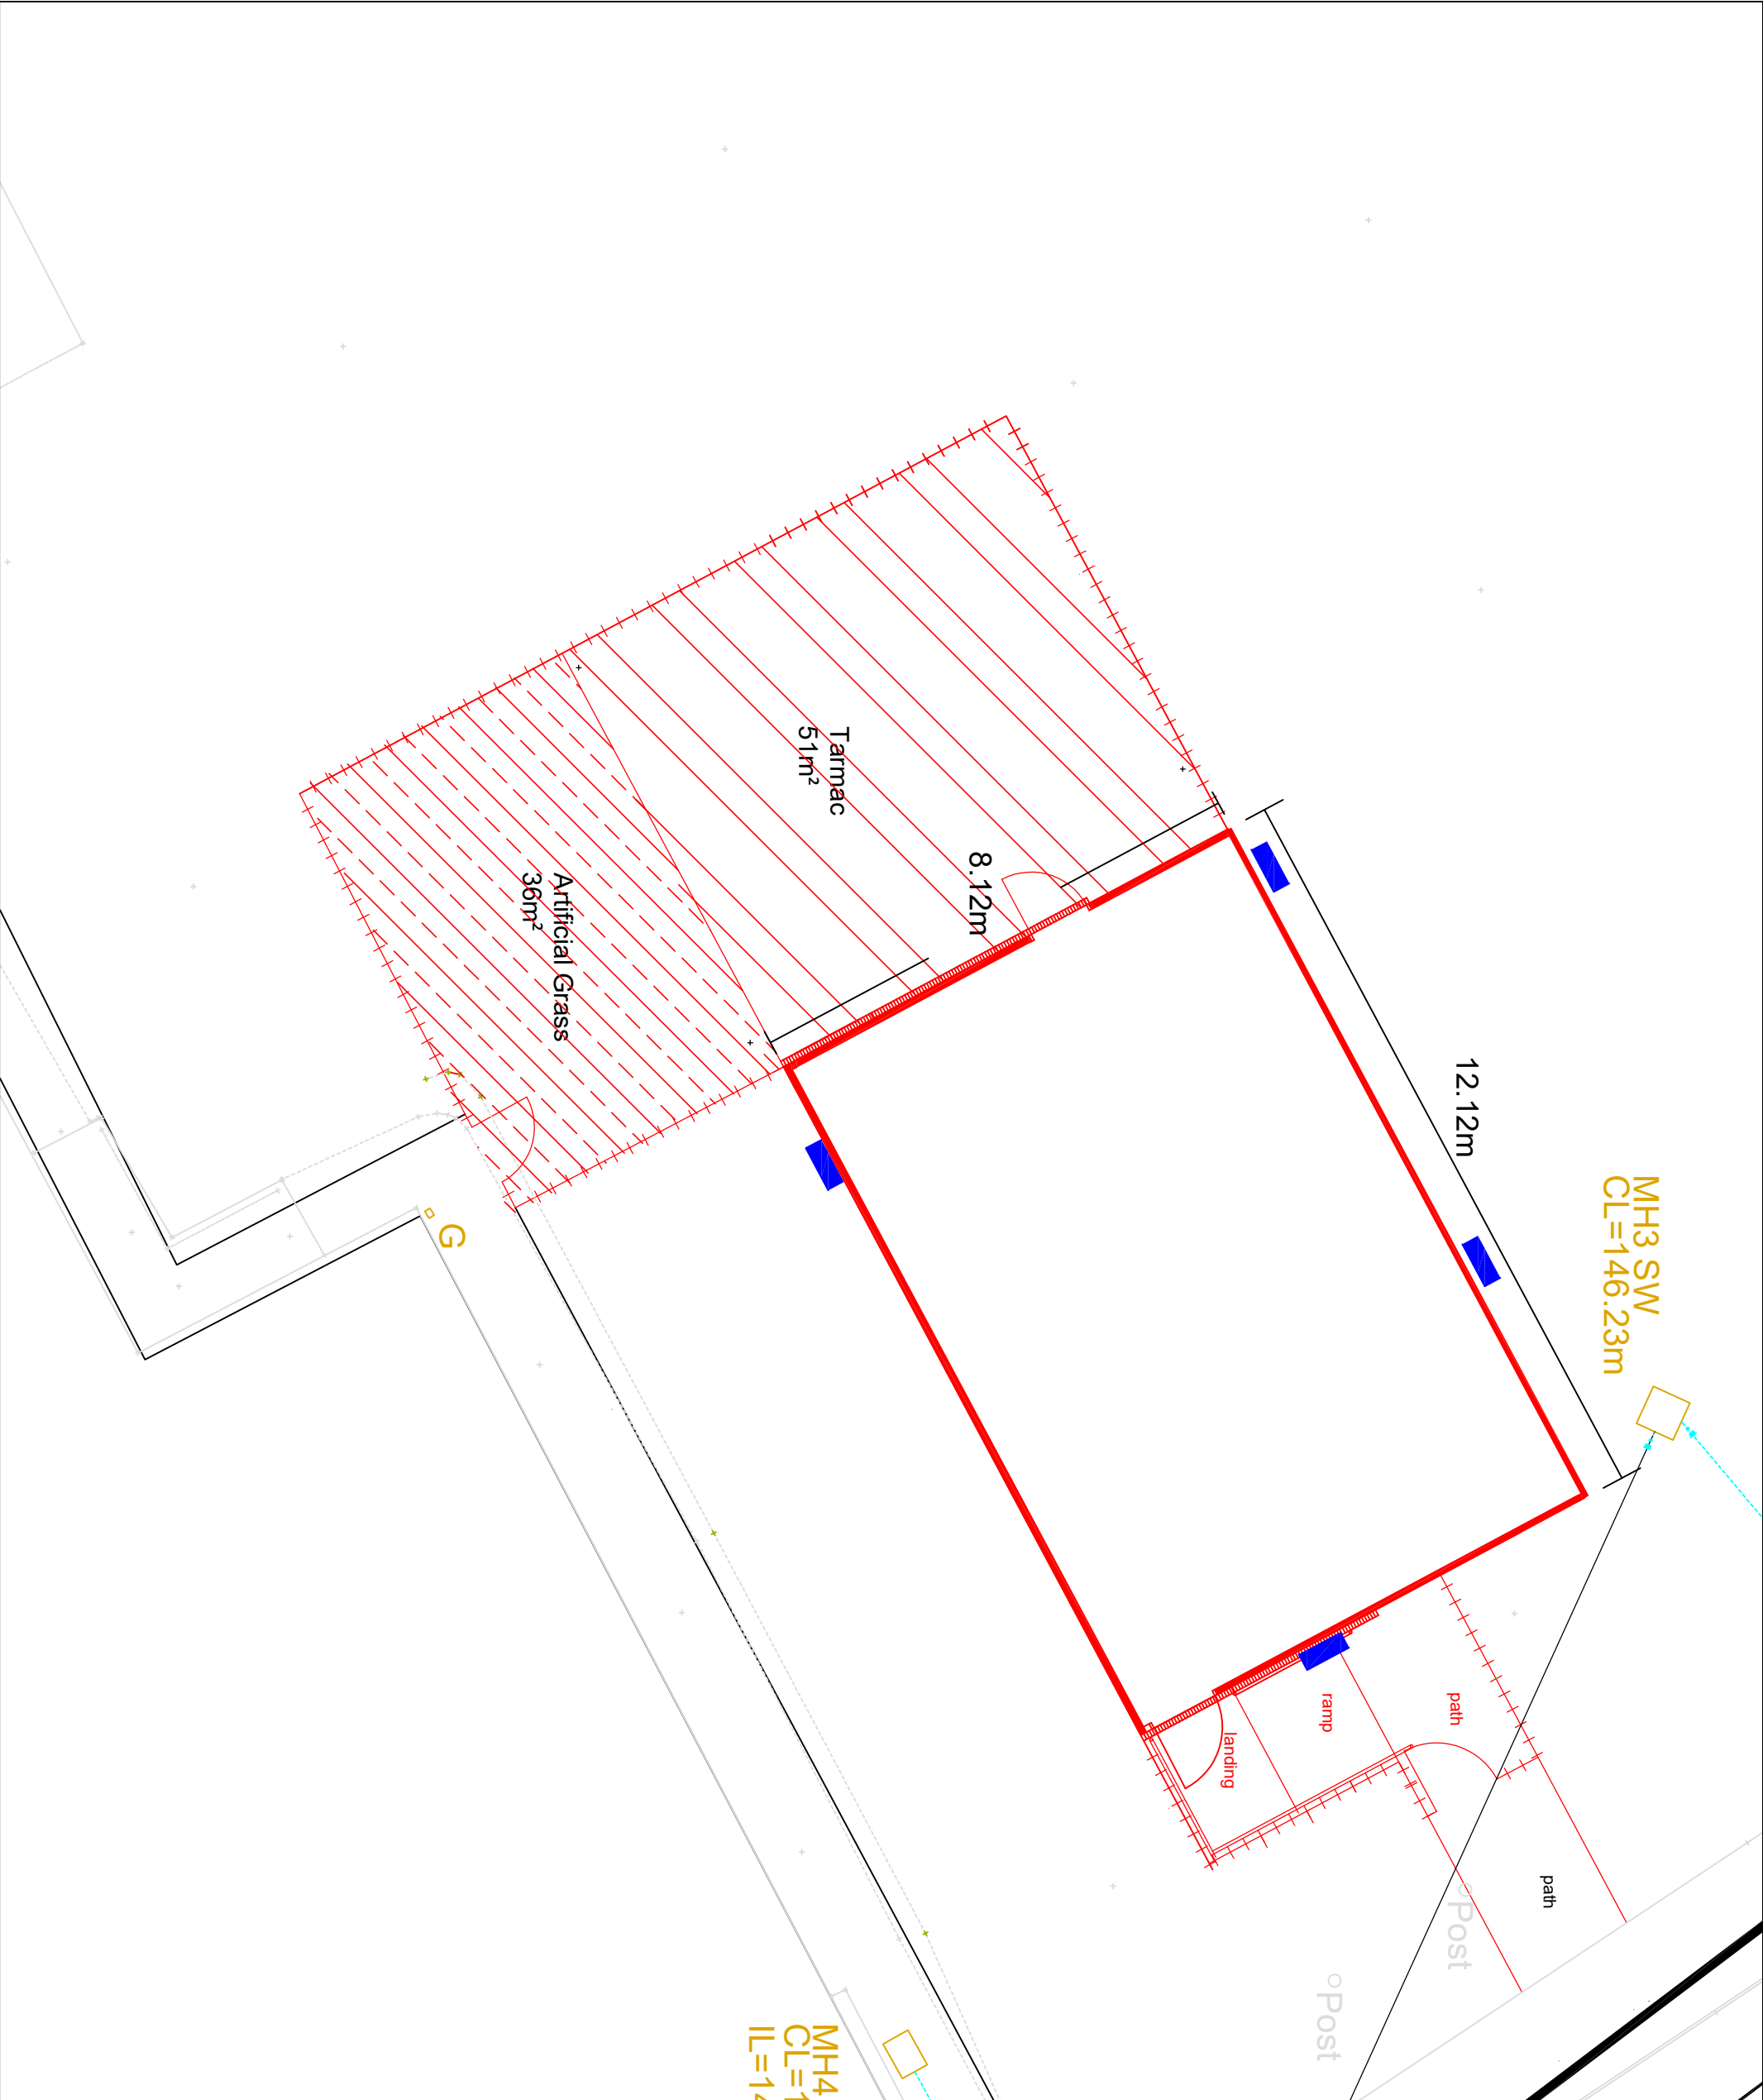


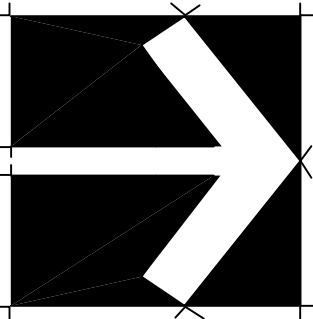

Job. Ref.		Dwg. No.	Rev.
FIGURED DIMENSIONS MUST BE TAKEN NOT SCALED MEASUREMENTS. ANY DISCREPANCIES IN THIS DRAWING MUST BE REPORTED IMMEDIATELY TO THE ARCHITECT. CONTRACTORS MUST CHECK ALL DIMENSIONS ON SITE.			
Notes			
 NORTH			
Rev			
Job			
Proposed Modular Classroom Greenfield School Dyffryn Road Merthyr Tydfil CF48 4BJ			
Title			
Air Conditioning Units outlined in blue 4nr 550 x 765 x 285mm.			
Scale			
1/200 @ A3			
Date			
July 2021			
Drawn			
Checked			
Job. Ref.		Dwg. No.	Rev.
2020-084		08PP	