




chalet

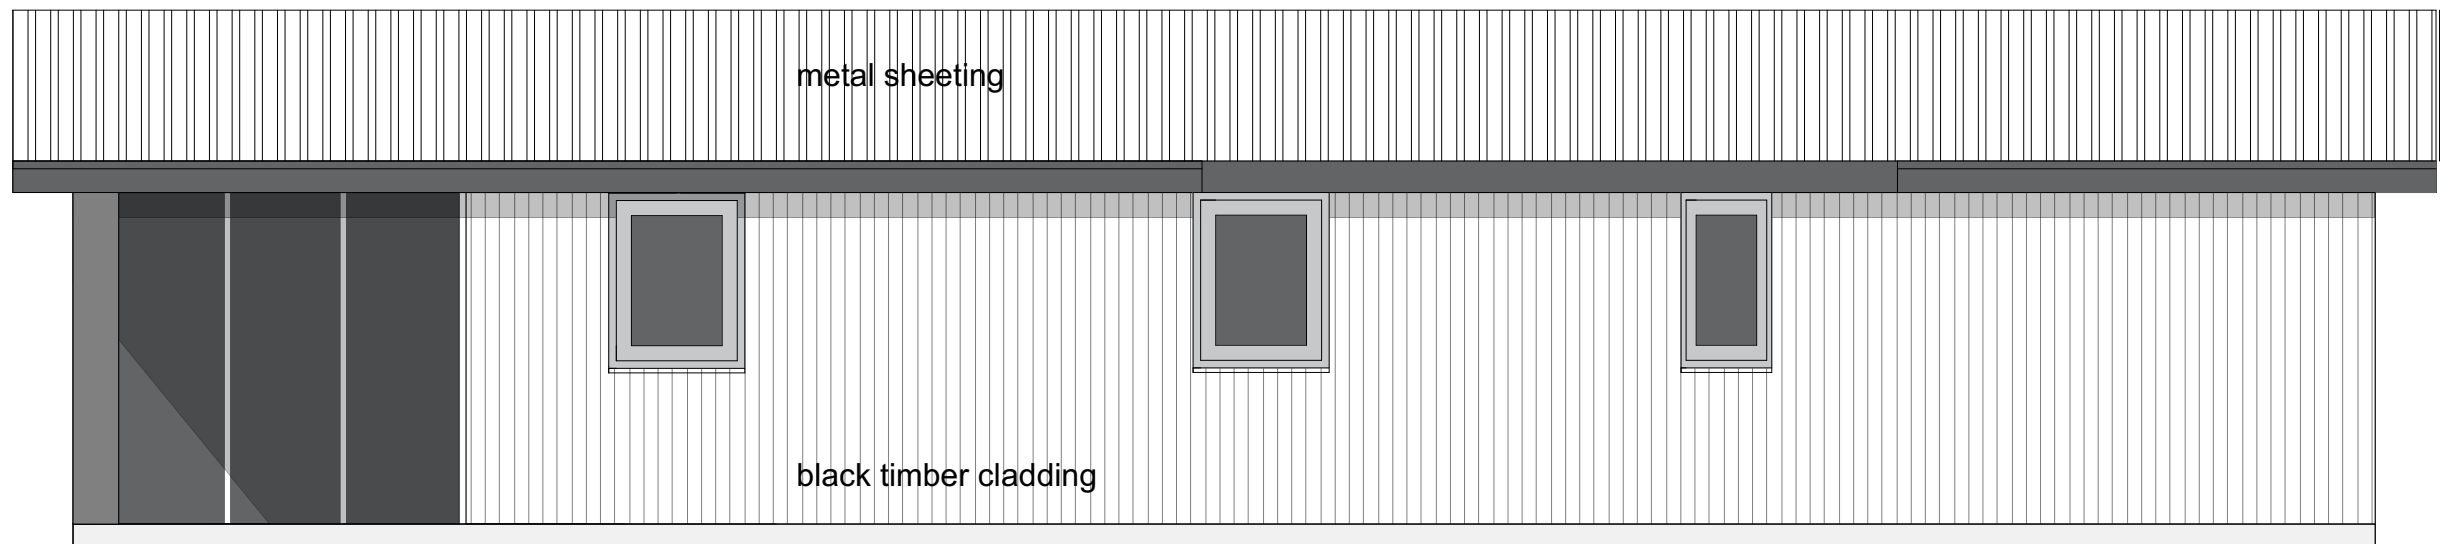


FRONT ELEVATION

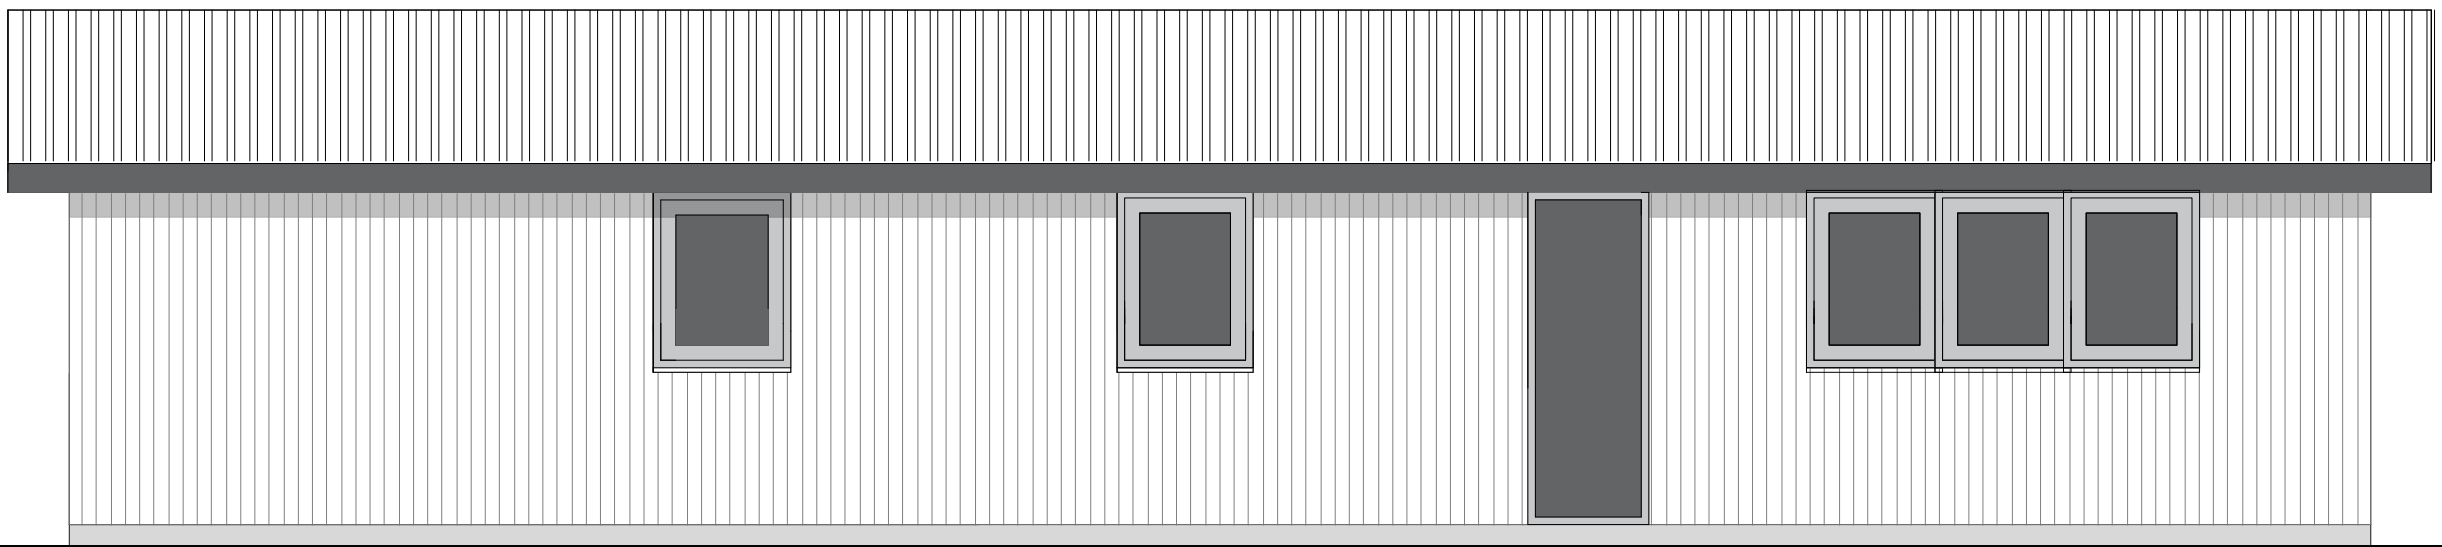

REAR ELEVATION

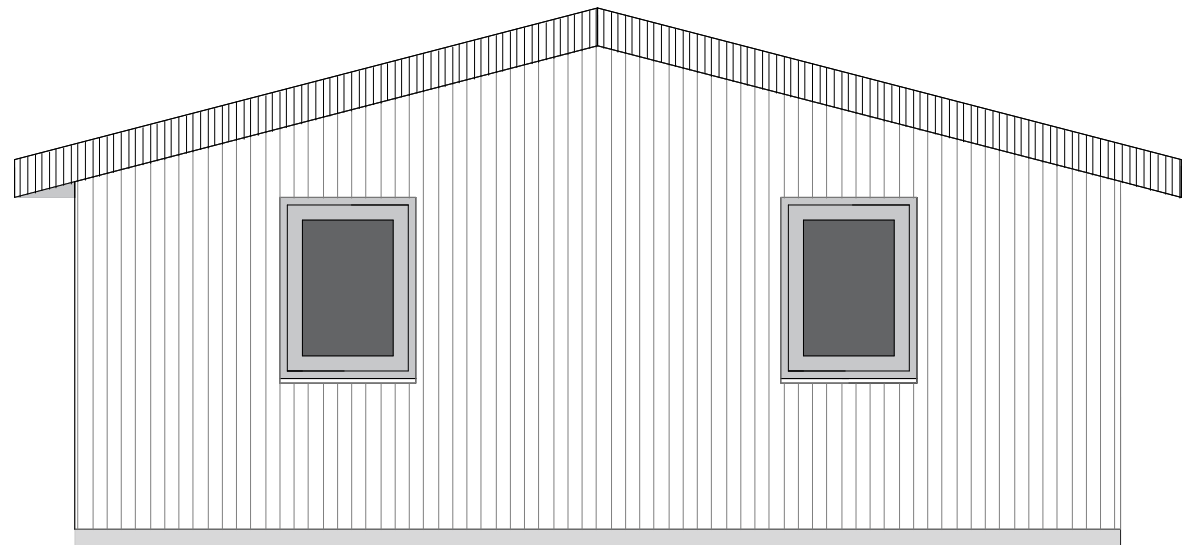

RIGHT SIDE ELEVATION

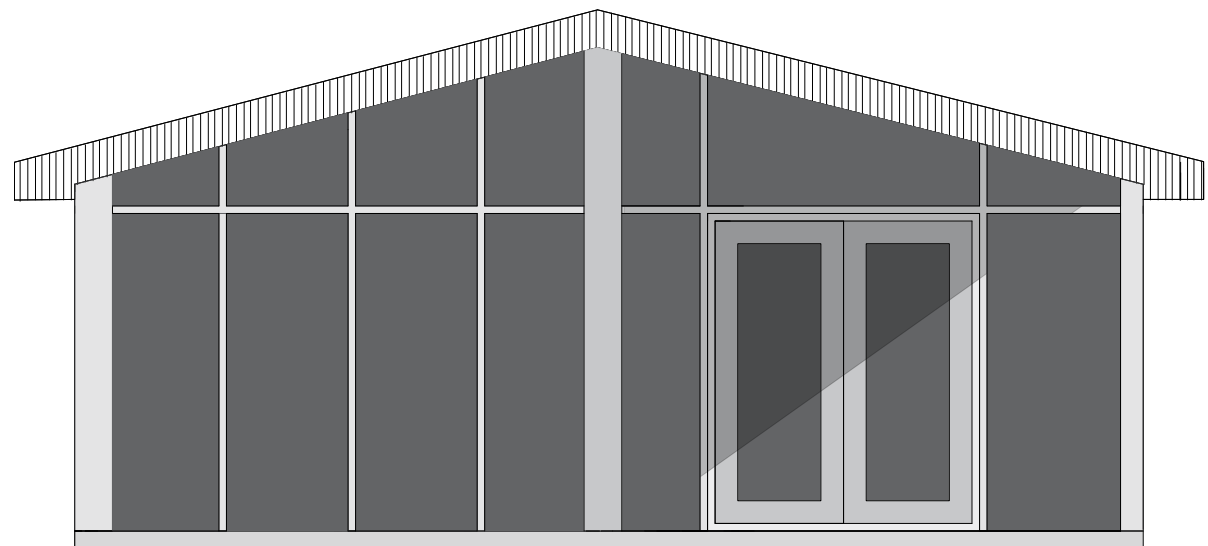

LEFT SIDE ELEVATION

George and Co.

BikePark Wales

Masterplan Amendments

814.100

PLANS

sketch 1:50@A1 Dec '21 CG/SG

1st Floor
Woodfred Studios 62 High St
Merthyr Tydfil CF37 8DE
07830328652
hello@georgeandco.studio
www.georgeandco.studio

DO NOT SCALE THIS DRAWING ©George and Co.