


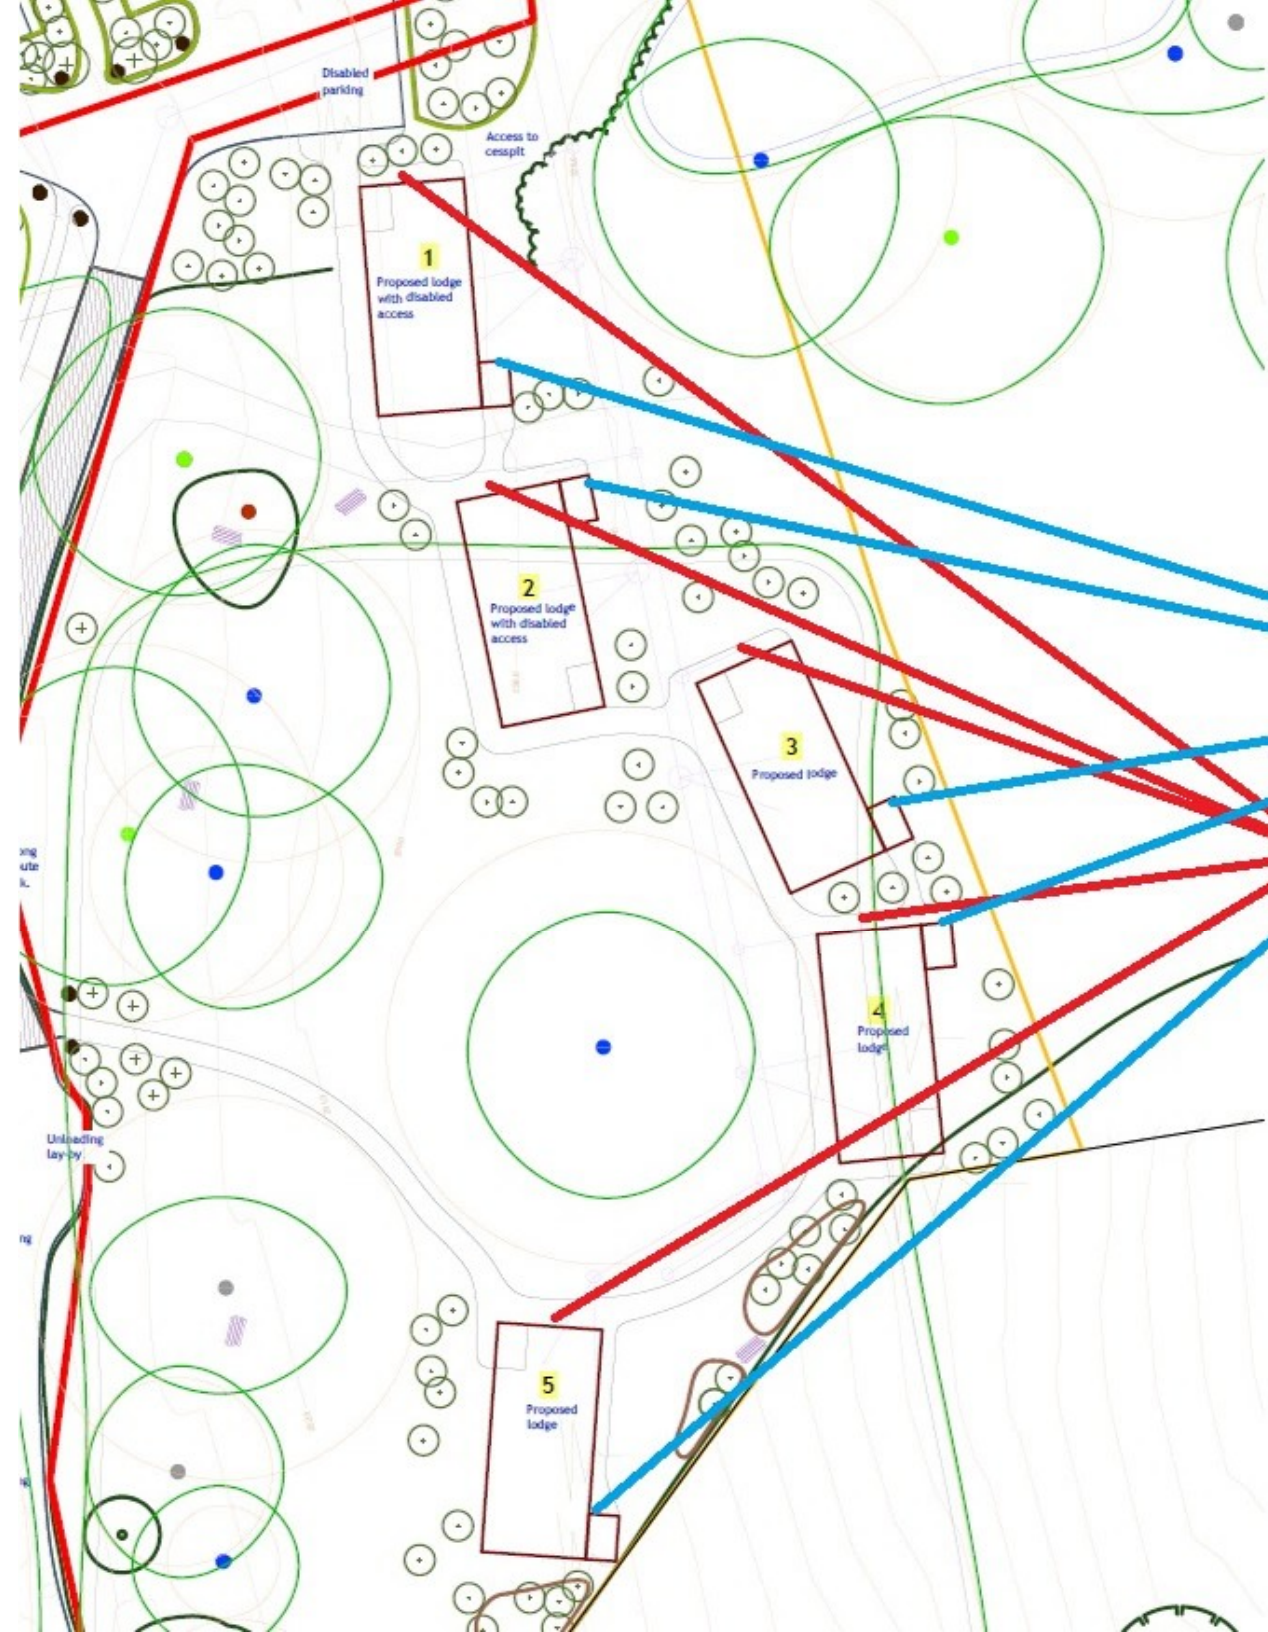

Bike lockers have been moved to broadside of chalets from narrow end so not interrupting views from window of new elevation design

Pathways have been changed slightly immediately adjacent to pods to allow access from the narrow end rather than the broadside in previously approved drawing.