




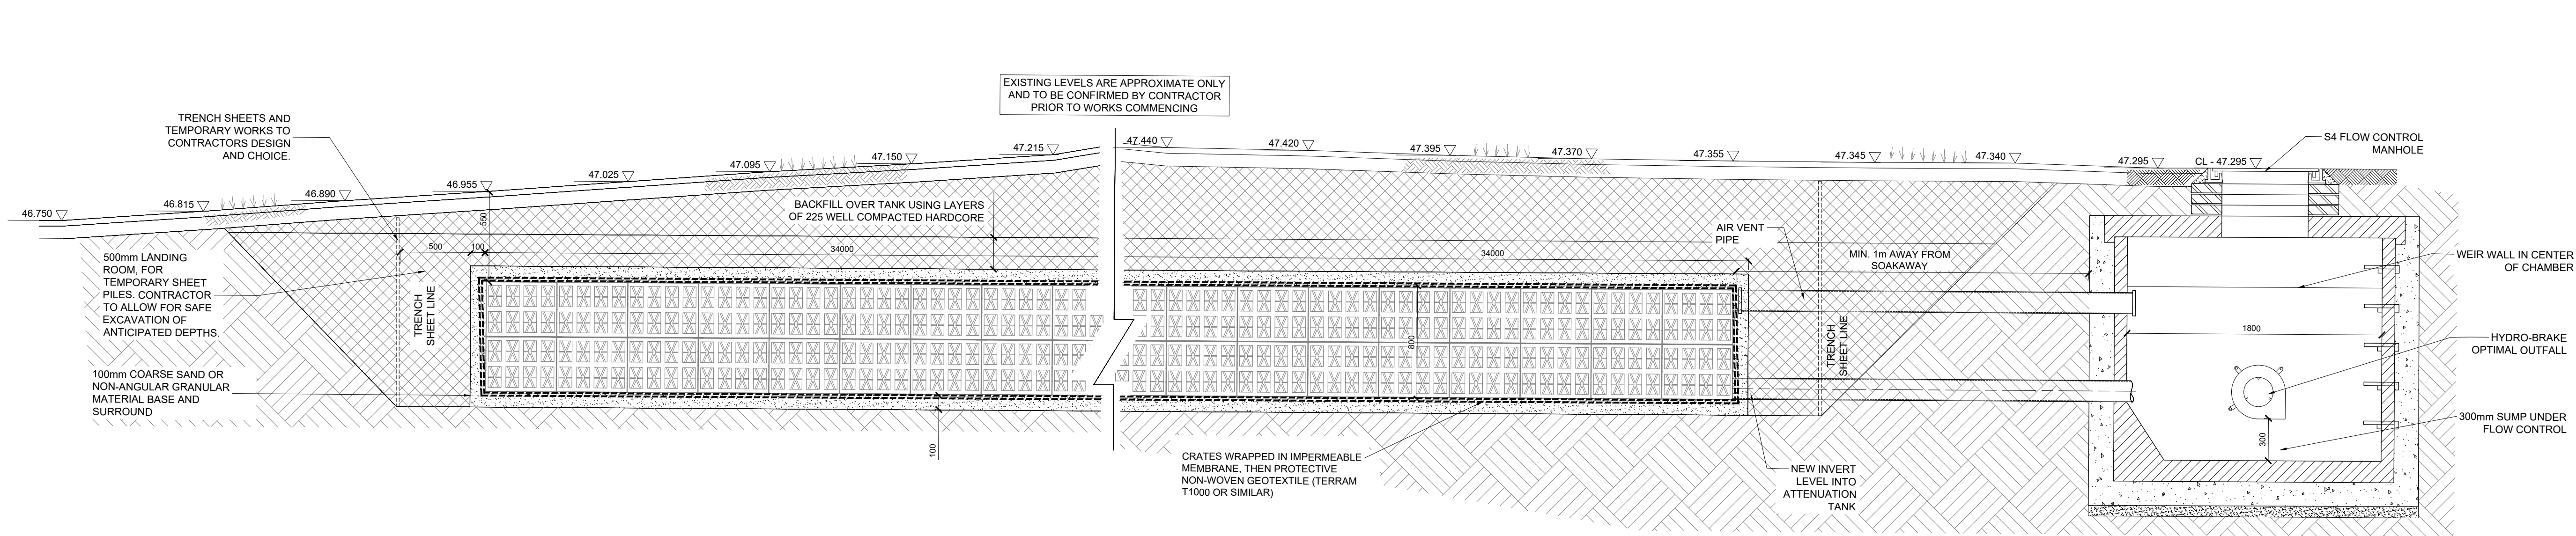


SECTION 08 ATTENUATION TANK  
1:25 0006 SPLIT SECTION A-A

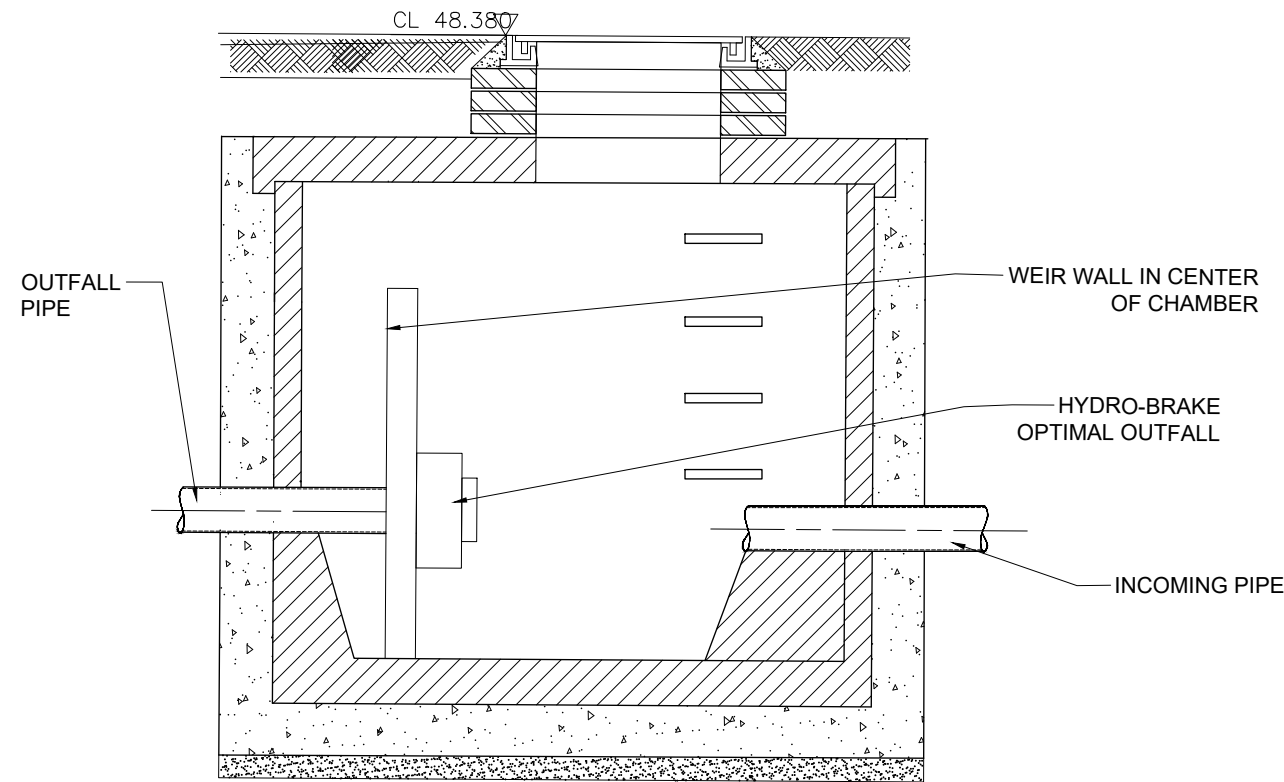


SECTION 08B ATTENUATION TANK  
1:25 0006 FLOW CONTROL SECTION B

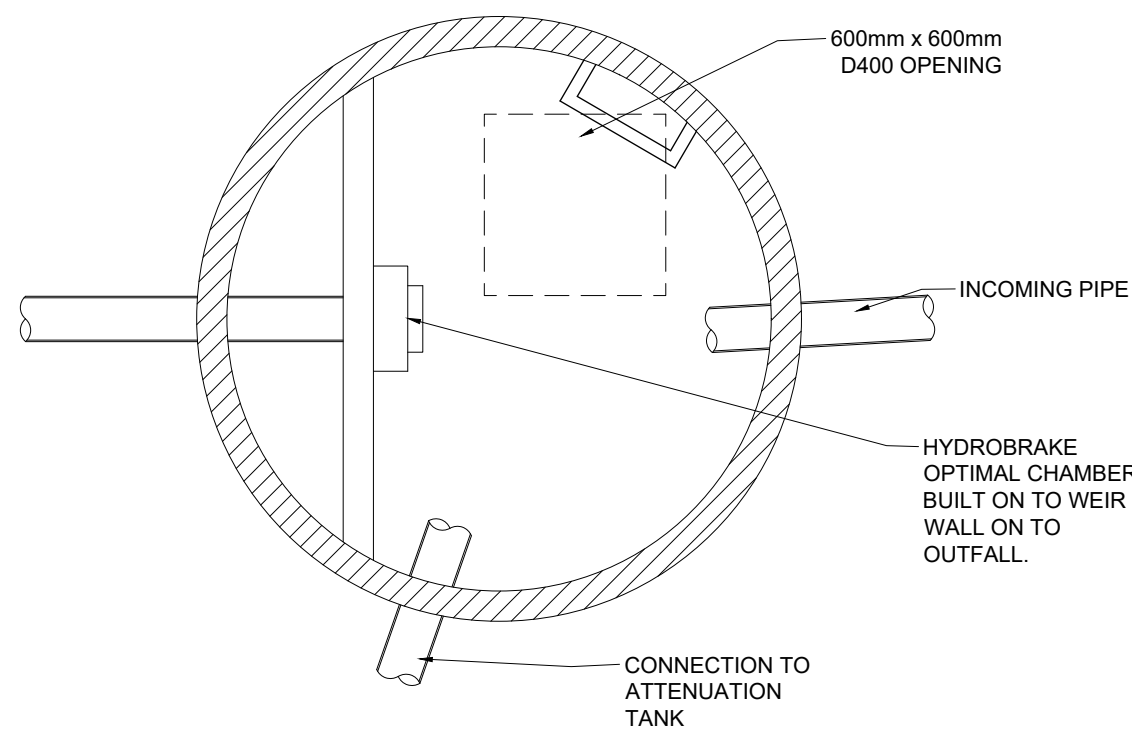

SECTION 08C ATTENUATION TANK  
1:25 0006 FLOW CONTROL PLAN VIEW

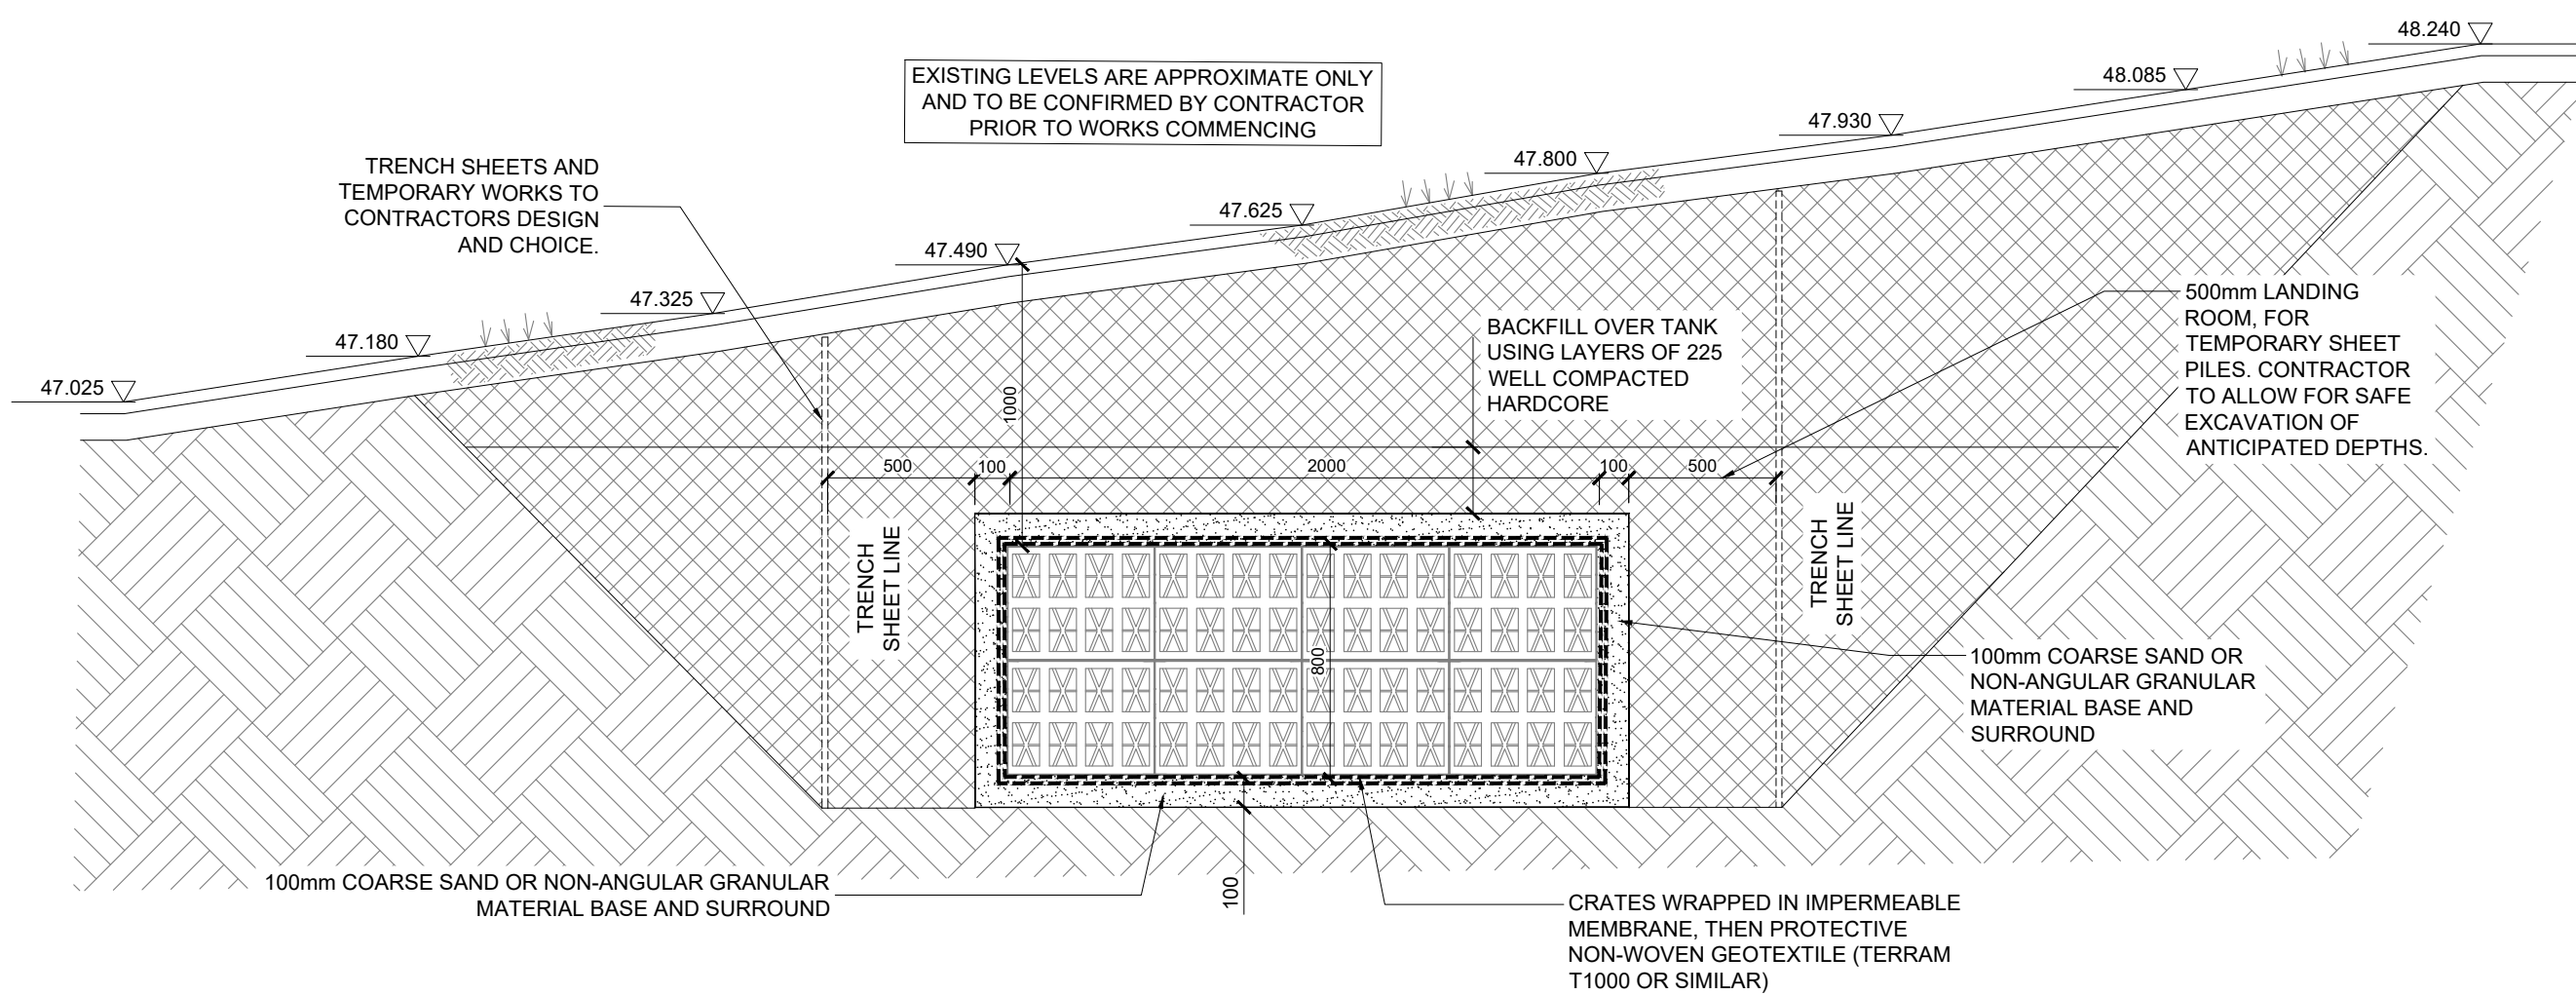

SECTION 09 ATTENUATION TANK  
1:25 0006 SPLIT SECTION B-B

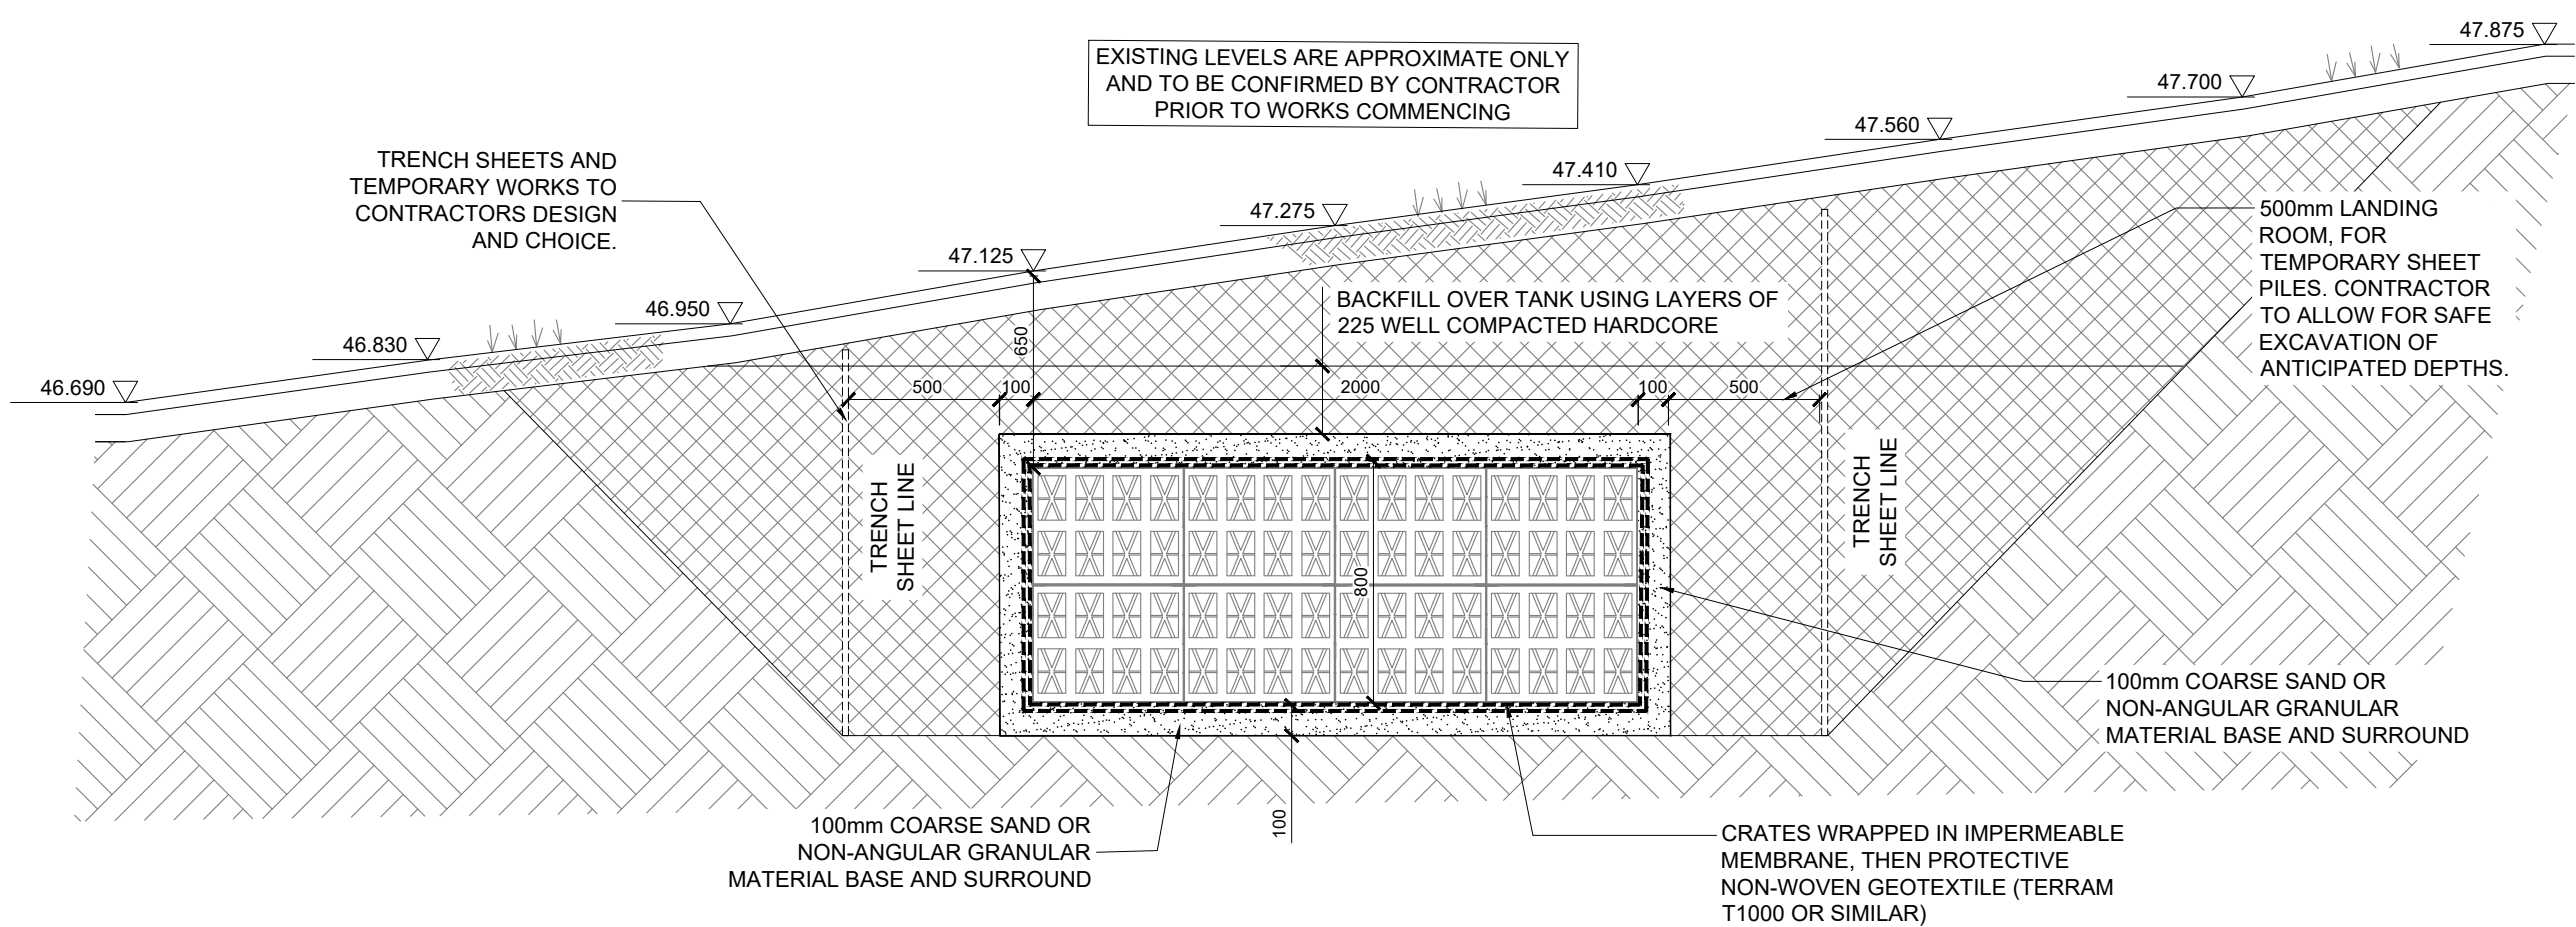

SECTION 10 ATTENUATION TANK  
1:25 0006 SPLIT SECTION C-C

| STATUS CODES FOR DRAWINGS ACCORDANCE WITH BS EN ISO 15926-2:2018 |                                             |
|------------------------------------------------------------------|---------------------------------------------|
| CODE                                                             | DESCRIPTION                                 |
| S1                                                               | SUITABLE FOR COORDINATION                   |
| S2                                                               | SUITABLE FOR INFORMATION                    |
| S3                                                               | SUITABLE FOR REVIEW AND COMMENT             |
| S4                                                               | SUITABLE FOR STAGE REVIEW AND AUTHORIZATION |
| S5                                                               | SUITABLE FOR STAGE REVIEW AND ACCEPTANCE    |
| PUBLISHED (CONTRACTUAL)                                          |                                             |
| A1                                                               | STAGE 1 AUTHORIZED (NOT FOR CONSTRUCTION)   |
| A2                                                               | STAGE 2 AUTHORIZED (NOT FOR CONSTRUCTION)   |
| A3                                                               | STAGE 3 AUTHORIZED (NOT FOR CONSTRUCTION)   |
| A4                                                               | STAGE 4 AUTHORIZED (FOR CONSTRUCTION)       |
| A5                                                               | STAGE 5 AUTHORIZED (FINAL DESIGN RECORD)    |

- NOTES
- THIS DRAWING IS COPYRIGHT AND MAY NOT BE REPRODUCED WITHOUT THE PERMISSION OF MANN WILLIAMS.
  - ALL DRAWINGS ARE TO BE READ IN CONJUNCTION WITH THE PROJECT SPECIFICATION WITH ALL WORKS CARRIED OUT IN ACCORDANCE WITH THE LATEST BRITISH STANDARDS AND CODES OF PRACTICE.
  - ANY AMBIGUITIES OR DISCREPANCIES BETWEEN THIS DRAWING AND ANY OTHER INFORMATION GIVEN ELSEWHERE MUST BE REPORTED TO MANN WILLIAMS FOR CLARIFICATION BEFORE WORK PROCEEDS.
  - ALL DIMENSIONS TO BE CHECKED ON SITE AND ANY DISCREPANCIES REPORTED TO THE ENGINEER BEFORE ANY WORK COMMENCES.
  - ONLY FIGURED OR CALCULATED DIMENSIONS SHOULD BE USED AND NO DRAWINGS, IN ANY FORMAT SHOULD BE SCALED.

| DRAWING TO BE READ IN COLOUR |                                |    |          |
|------------------------------|--------------------------------|----|----------|
| REV                          | DESCRIPTION                    | BY | DATE     |
| P1                           | PRELIMINARY ISSUE              | FM | 07.01.25 |
| P2                           | PRELIMINARY ISSUE              | FM | 17.01.25 |
| P3                           | PRELIMINARY ISSUE              | FM | 17.02.25 |
| P4                           | AMENDED TO SUIT MINOR COMMENTS | FM | 13.03.25 |

PROJECT  
CYFARTHFA CASTLE -  
SCAFFOLD PROTECTION

TITLE  
DRAINAGE  
DETAILS - SHEET 2

ATTENUATION TANK  
SECTIONS

|  |   |  |  |
|--|---|--|--|
|  | MANN WILLIAMS<br>CONSULTING CIVIL AND<br>STRUCTURAL ENGINEERS                                                                |  |  |
|  | 7 OLD KING STREET<br>QUEEN SQUARE<br>BATH BA1 2JW<br>T 01225 464419<br>E bath@mannwilliams.co.uk<br>W www.mannwilliams.co.uk |  |  |

| DRAWN | CHECKED | SIZE | SCALE | DATE     | MW JOB NO. |
|-------|---------|------|-------|----------|------------|
| FM    | JP      | A1   | -     | NOV 2024 | 12050      |

S2 PRELIMINARY  
(NOT FOR CONSTRUCTION)

| ZONE/SYSTEM  | LEVEL | TYPE   | ROLE | ORIGINATOR |
|--------------|-------|--------|------|------------|
| XX           | XX    | DR     | C    | MWB        |
| PROJECT CODE |       | NUMBER |      | REVISION   |
| 12050        |       | 0506   |      | P4         |