



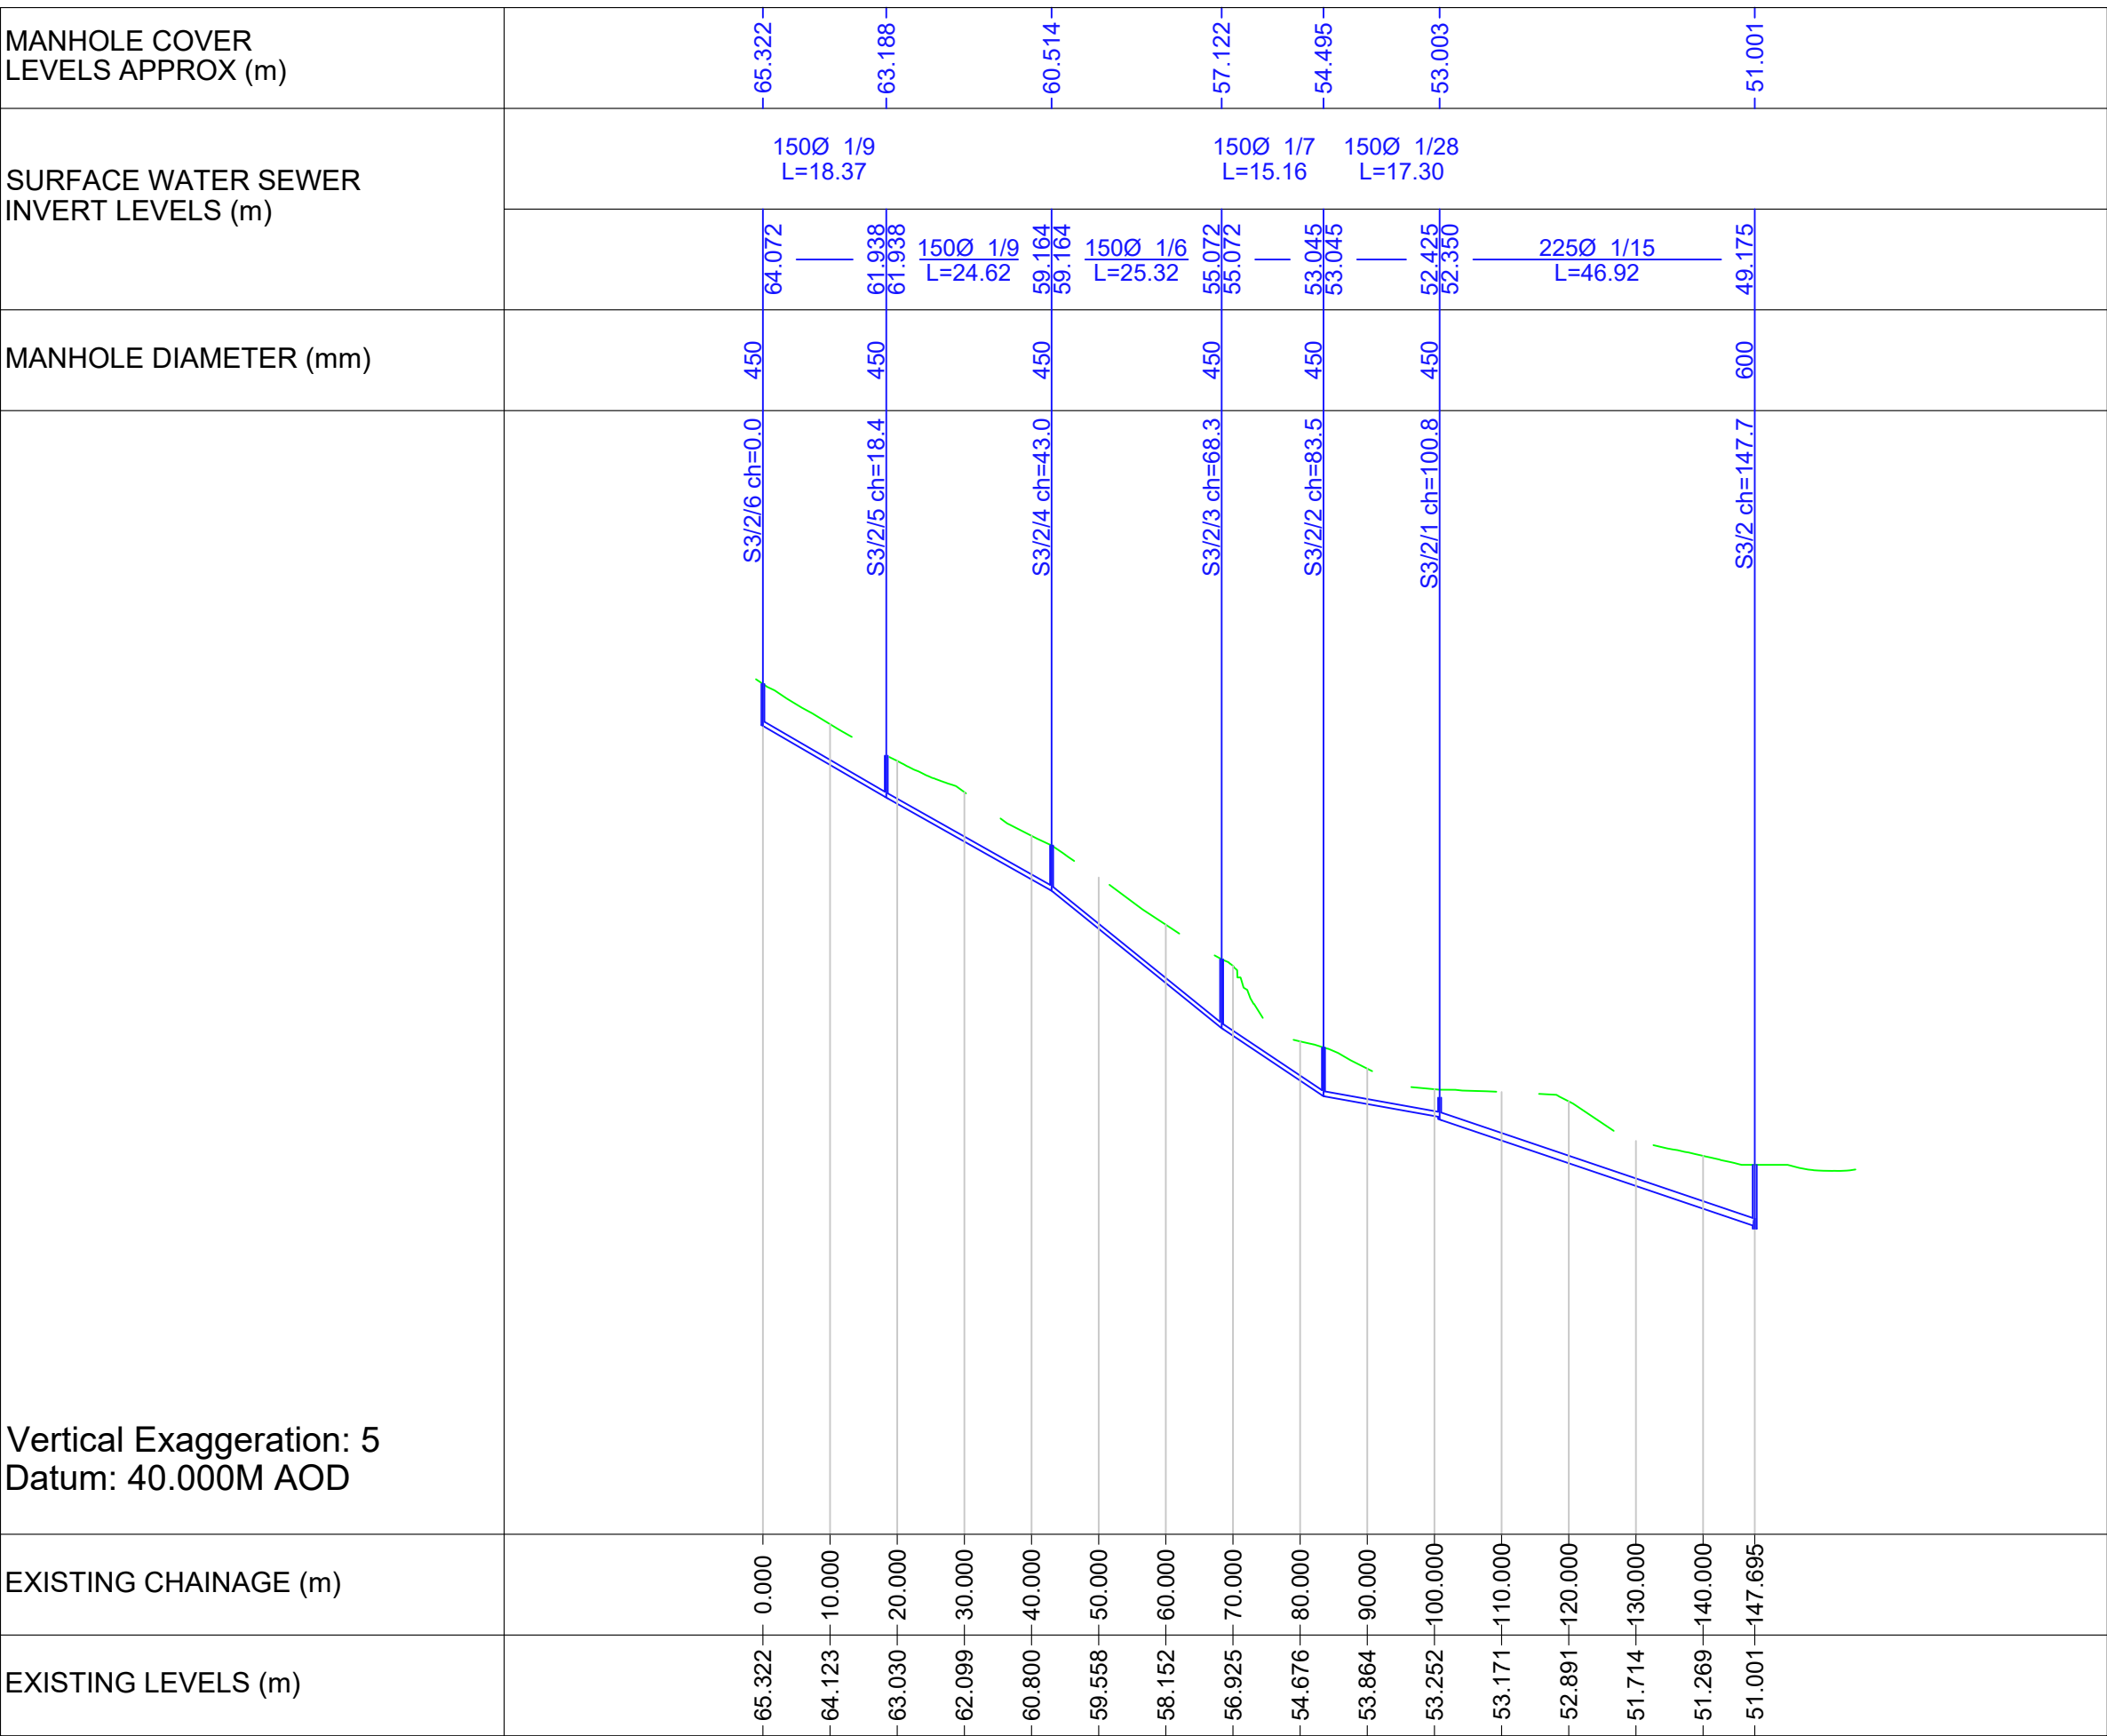

S3/2/6 - S3/2

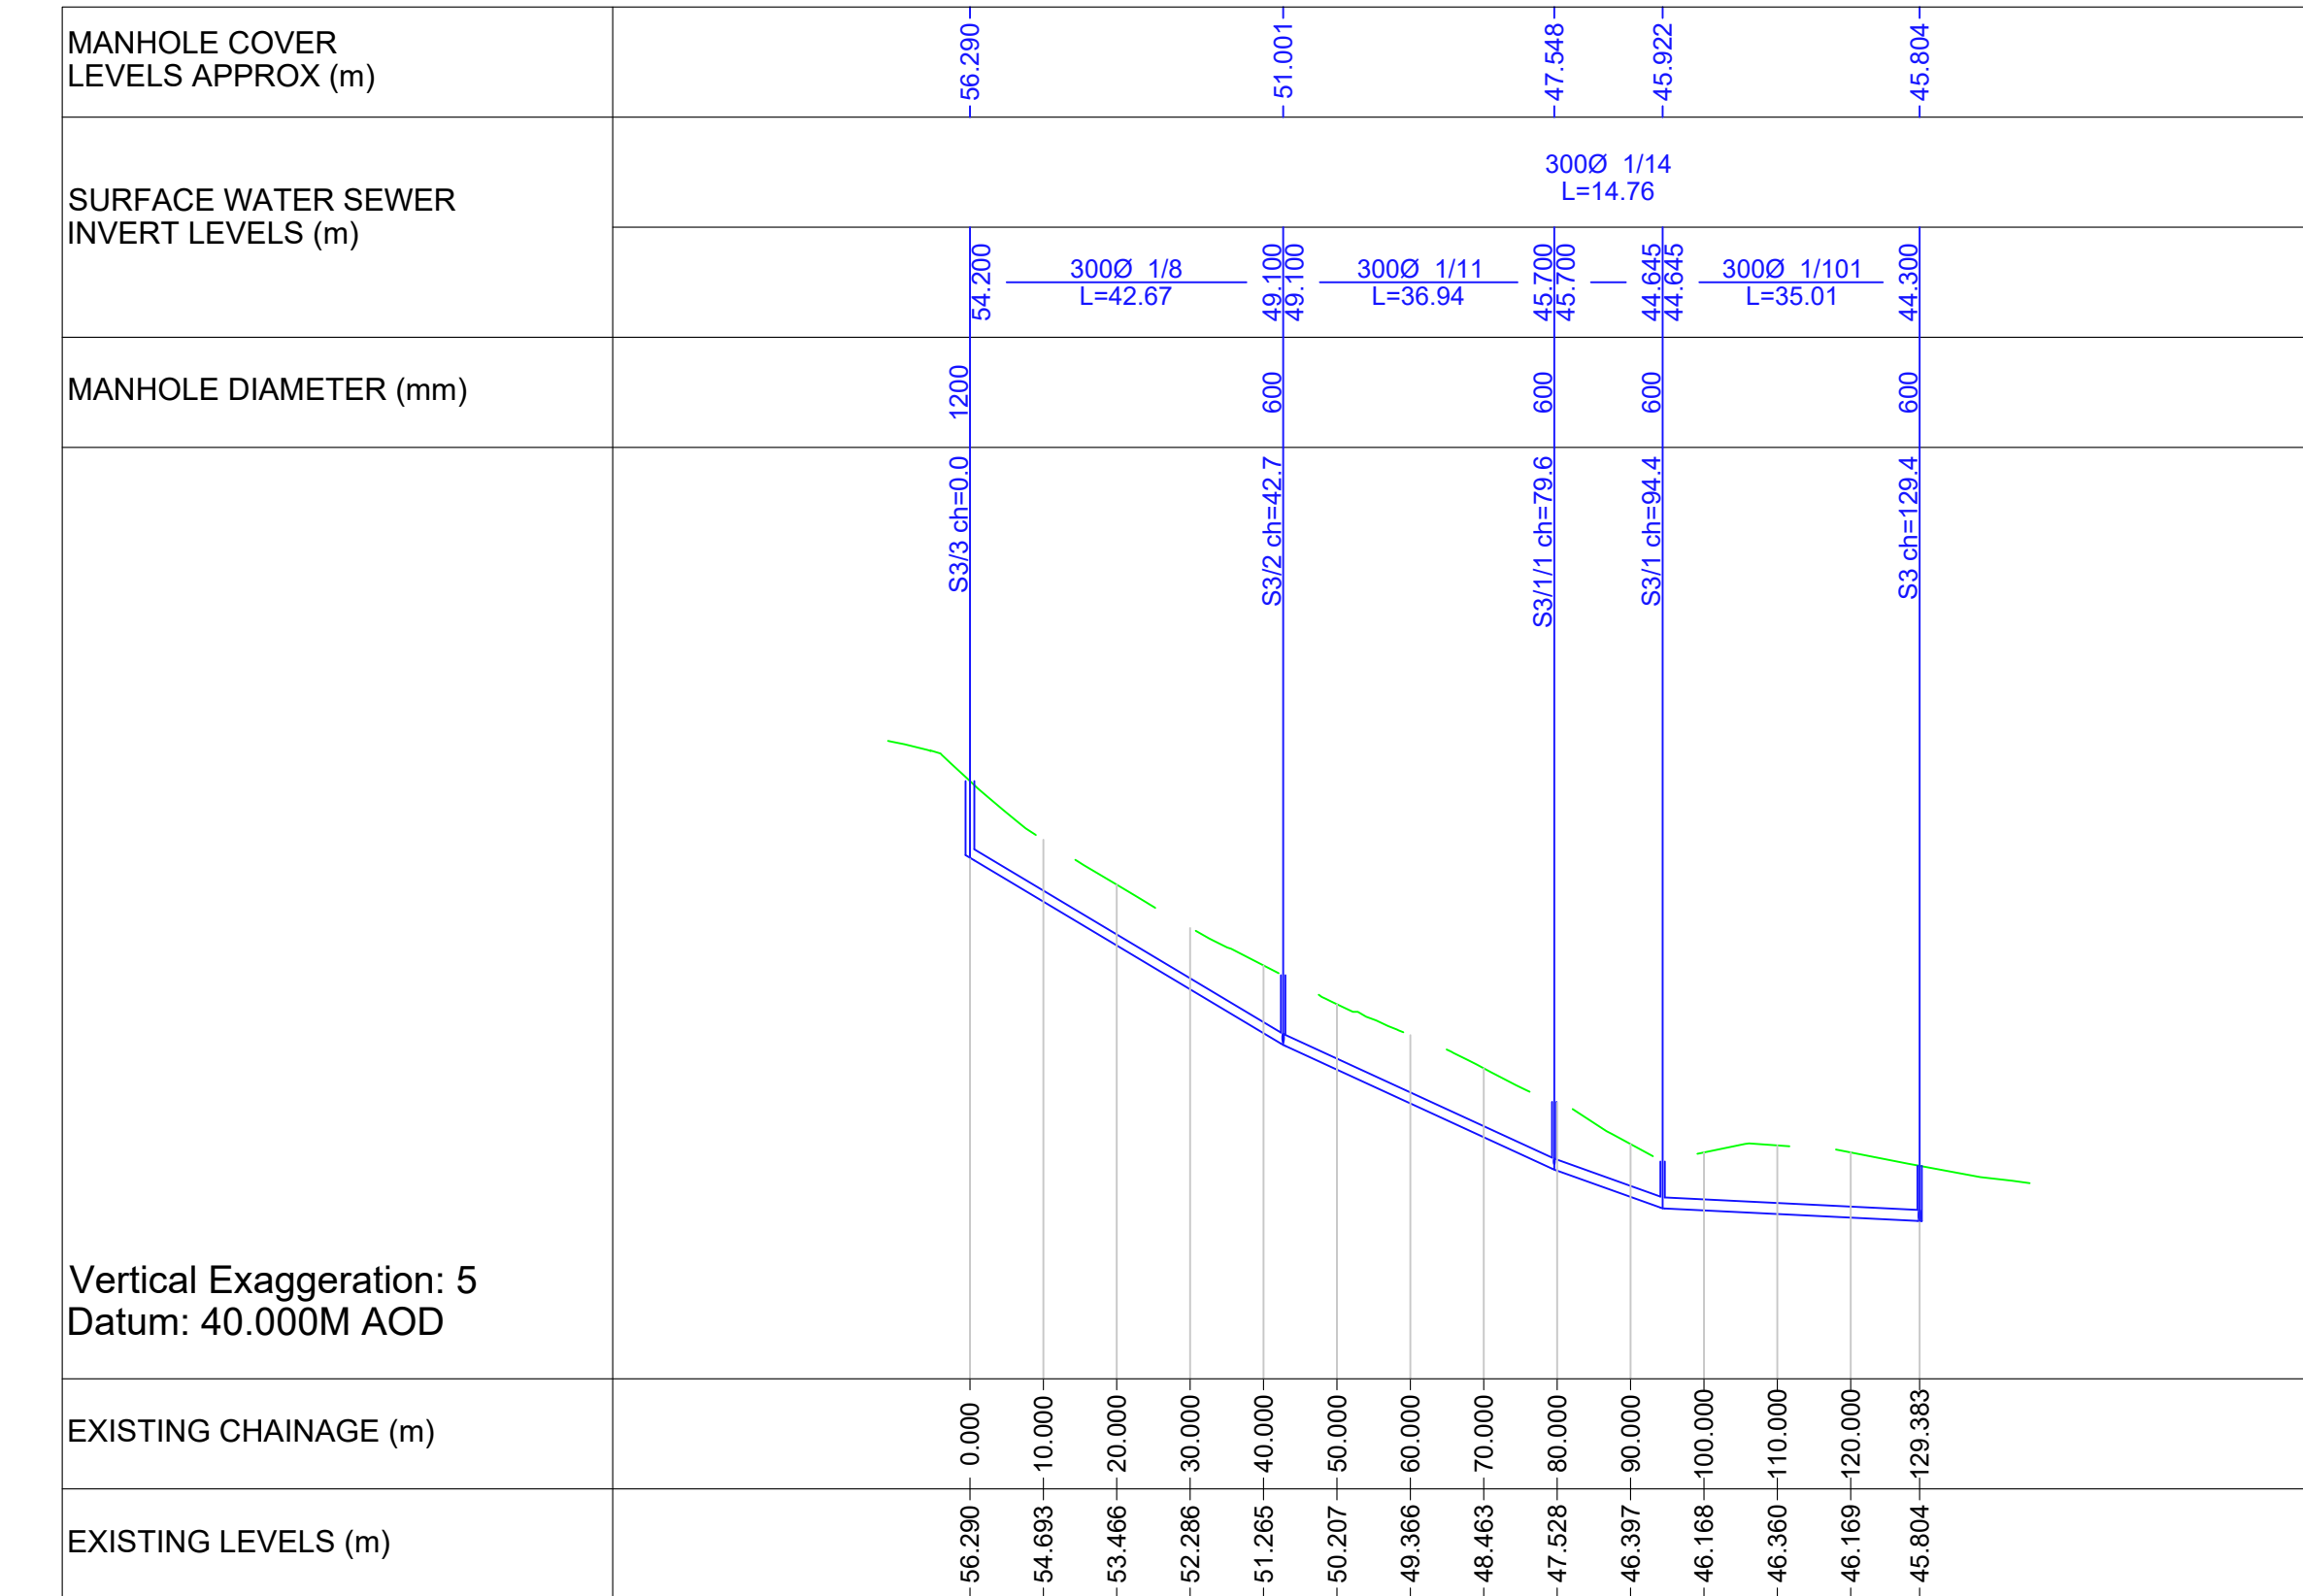

S3/3 - S3

STATUS CODES FOR DRAWINGS ACCORDANCE WITH BS EN ISO 15926-2:2018			
CODE	DESCRIPTION		
SHARED (NON-CONTRACTUAL - NOT FOR CONSTRUCTION)			
S1	SUITABLE FOR COORDINATION		
S2	SUITABLE FOR INFORMATION		
S3	SUITABLE FOR REVIEW AND COMMENT		
S4	SUITABLE FOR STAGE REVIEW AND AUTHORIZATION		
S6	SUITABLE FOR STAGE REVIEW AND ACCEPTANCE		
PUBLISHED (CONTRACTUAL)			
A1	STAGE 1 AUTHORIZED (NOT FOR CONSTRUCTION)		
A2	STAGE 2 AUTHORIZED (NOT FOR CONSTRUCTION)		
A3	STAGE 3 AUTHORIZED (NOT FOR CONSTRUCTION)		
A4	STAGE 4 AUTHORIZED (FOR CONSTRUCTION)		
A5	STAGE 5 AUTHORIZED (FINAL DESIGN RECORD)		
NOTES			
1. THIS DRAWING IS COPYRIGHT AND MAY NOT BE REPRODUCED WITHOUT THE PERMISSION OF MANN WILLIAMS.			
2. ALL DRAWINGS ARE TO BE READ IN CONJUNCTION WITH THE PROJECT SPECIFICATION WITH ALL WORKS CARRIED OUT IN ACCORDANCE WITH THE LATEST BRITISH STANDARDS AND CODES OF PRACTICE.			
3. ANY AMBIGUITIES OR DISCREPANCIES BETWEEN THIS DRAWING AND ANY OTHER INFORMATION GIVEN ELSEWHERE MUST BE REPORTED TO MANN WILLIAMS FOR CLARIFICATION BEFORE WORK PROCEEDS.			
4. ALL DIMENSIONS TO BE CHECKED ON SITE AND ANY DISCREPANCIES REPORTED TO THE ENGINEER BEFORE ANY WORK COMMENCES.			
5. ONLY FIGURED OR CALCULATED DIMENSIONS SHOULD BE USED AND NO DRAWINGS, IN ANY FORMAT SHOULD BE SCALED.			
DRAWING TO BE READ IN COLOUR			
REV	DESCRIPTION	BY	DATE
P1	PRELIMINARY ISSUE	FM	14.03.25
PROJECT			
CYFARTHFA CASTLE SCAFFOLD PROTECTION			
TITLE			
DRAINAGE LONG SECTIONS PAGE 2			
MANN WILLIAMS CONSULTING CIVIL AND STRUCTURAL ENGINEERS 7 OLD KING STREET QUEEN SQUARE BATH BA1 2JW T 01225 464419 E bath@mannwilliams.co.uk W www.mannwilliams.co.uk			
DRAWN	CHECKED	SIZE	SCALE
JP	DJ	A1	1:1000
DATE	DATE	DATE	DATE
S2 PRELIMINARY (NOT FOR CONSTRUCTION)			
ZONE/SYSTEM	LEVEL	TYPE	ROLE
XX	XX	DR	C
PROJECT CODE	NUMBER	ORIGINATOR	REVISION
12050	0508	MWB	P1