




1 Existing Section 1
1 : 100

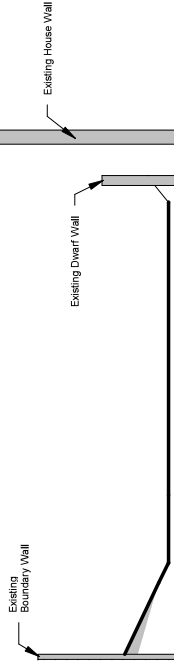

3 Existing Section 3
1 : 100

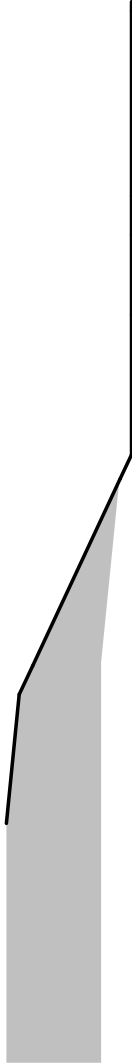


2 Existing Section 2
1 : 100

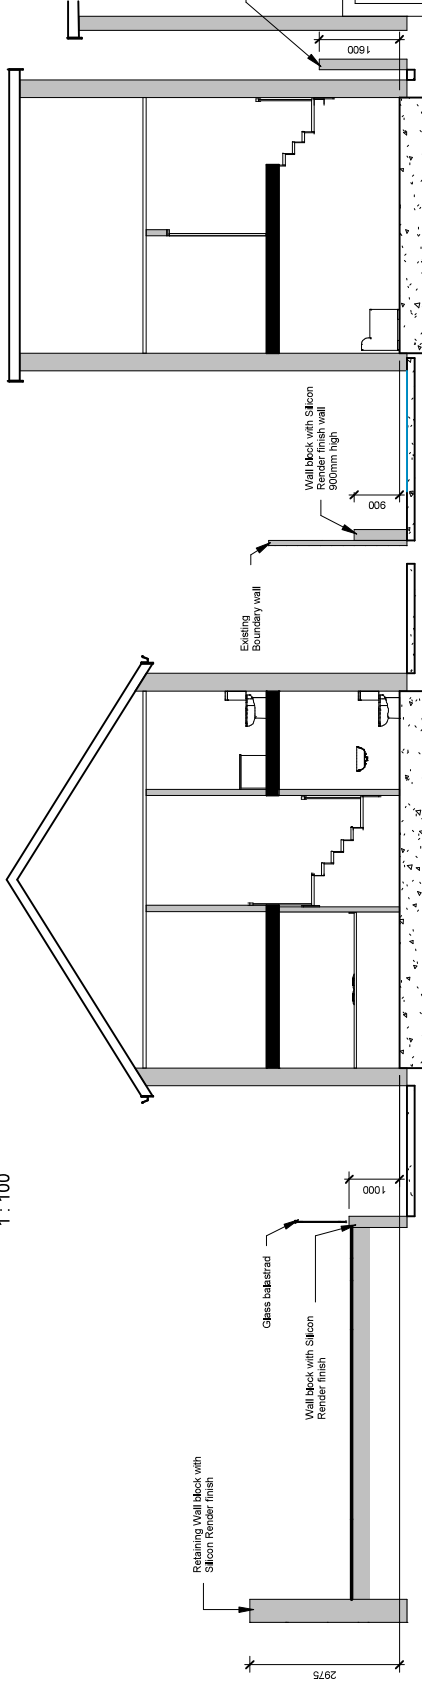

C Proposed Section C
1 : 100

A Proposed Section A
1 : 100

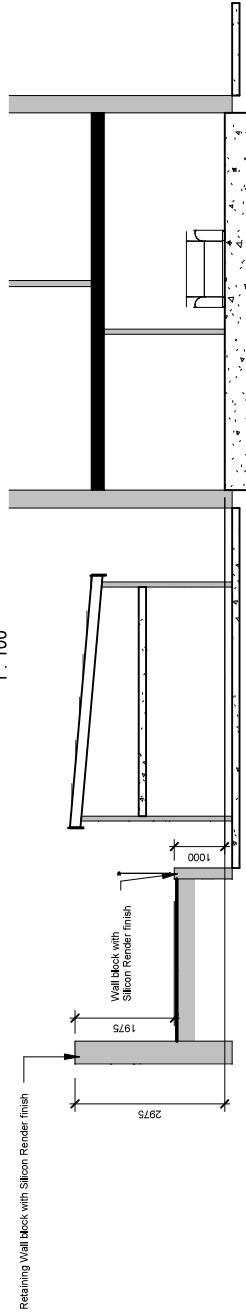

B Proposed Section B
1 : 100



Walls Silicon Render Antique White

INDIGO DESIGN (Part of 3dcaavalls Ltd) 5 Ashtea Drive, Methy, Tyffit, CF47 0NY Tel: 01685 385746 Mob - 07940913216 Email: philp@3dcaavalls.co.uk		Indigo 3d Design	
This Drawing is Copyright Indigo Design and should not be copied, reproduced or used on site and not scaled from this drawing		PURPOSE OF ISSUE	DRWING NUMBER
Planning Approval		ES-05	
PROJECT		Detached Dwelling	
SHEET		Sections	
Address		1 no dwelling on land adjacent to 1 Edwards Terrace, Beddlog.	
Checked by		Drawn by	Scale (@ A3)
JH		PH	1 : 100
Rev No	Issue	Description	Date
A			03.03.2025