



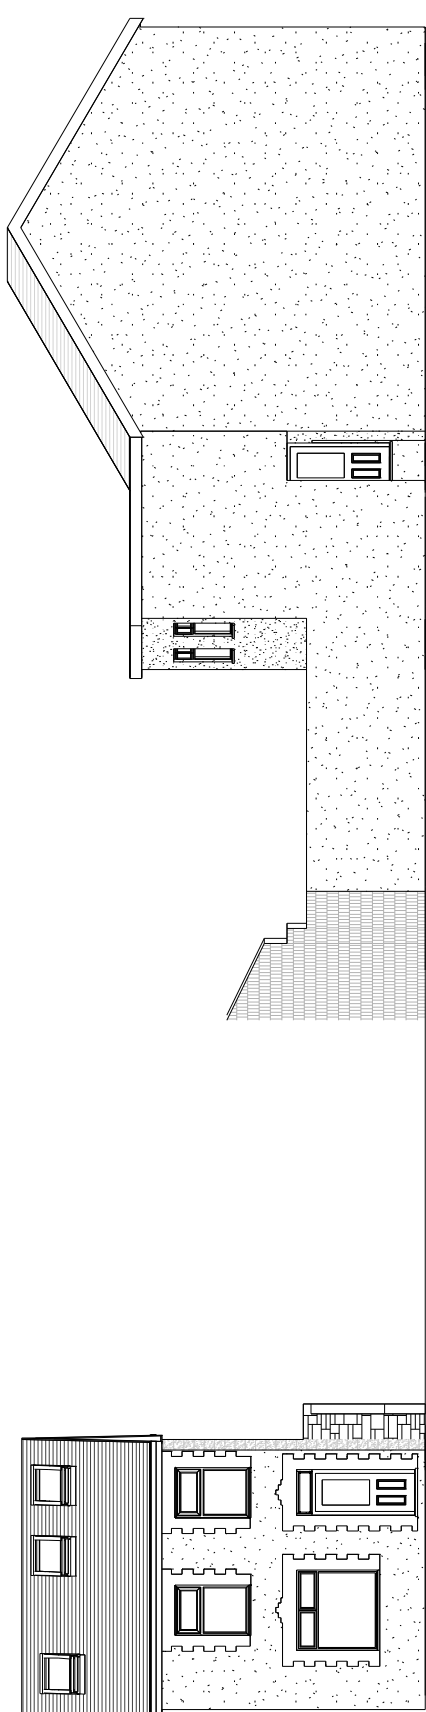

1 Existing Street Scene  
1 : 100

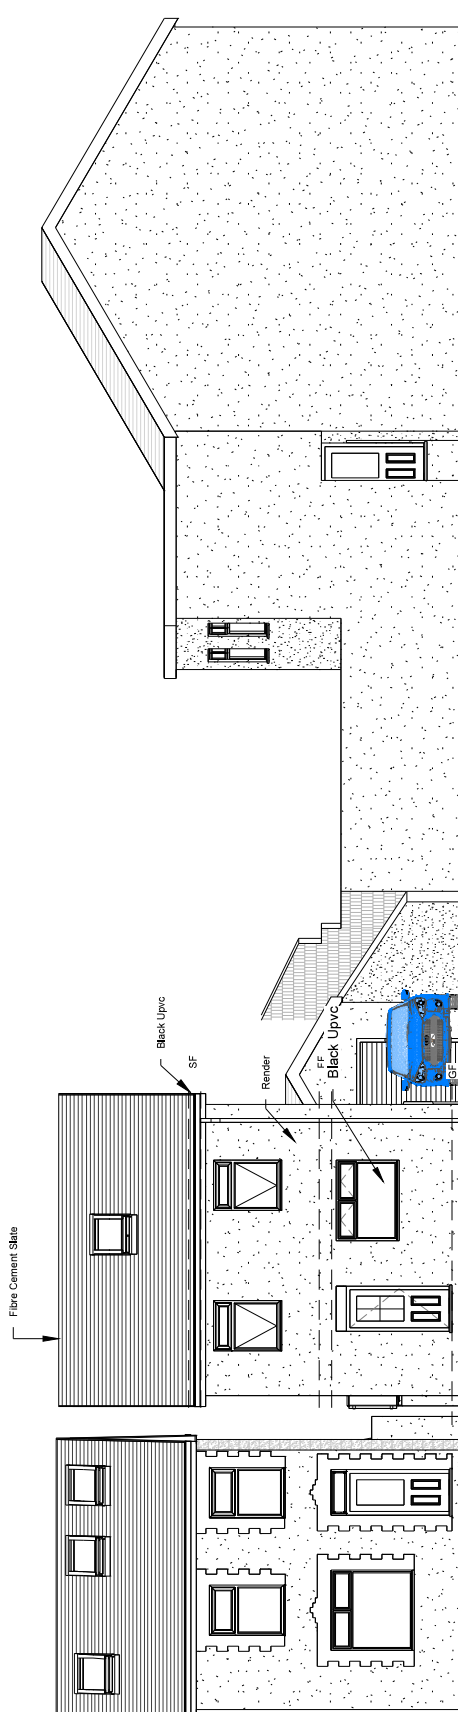

2 Proposed Street Scene  
1 : 100

| PROJECT   |  | SHEET      |       | Street Scene                                                    |              |
|---|--|------------|-------|-----------------------------------------------------------------|--------------|
| Detached Dwelling   |  | Address    |       | 1no dwelling on land adjacent to 1 Edwards Terrace, Bedlington. |              |
| INDIGO DESIGN (Part of 30aewales Ltd) 6 Ashlea Drive, Widdows Road, Newcastle, Co. Down BT27 0AB Tel: 07940813216 Email: philip@30aewales.co.uk |  | Checked by |       | Drawn by                                                        | Scale (@ A3) |
| This Drawing is Copyright, Dimensions to be checked on site and not scaled from this drawing                                                    |  | JH         |       | PH                                                              | 1 : 100      |
| PURPOSE OF ISSUE   |  | Rev No     | Issue | Description                                                     | Date         |
| Planning Approval   |  | A          |       |                                                                 | 03.03.2025   |
| DRAWING NUMBER   |  |            |       |                                                                 |              |
| ES-06   |  |            |       |                                                                 |              |