


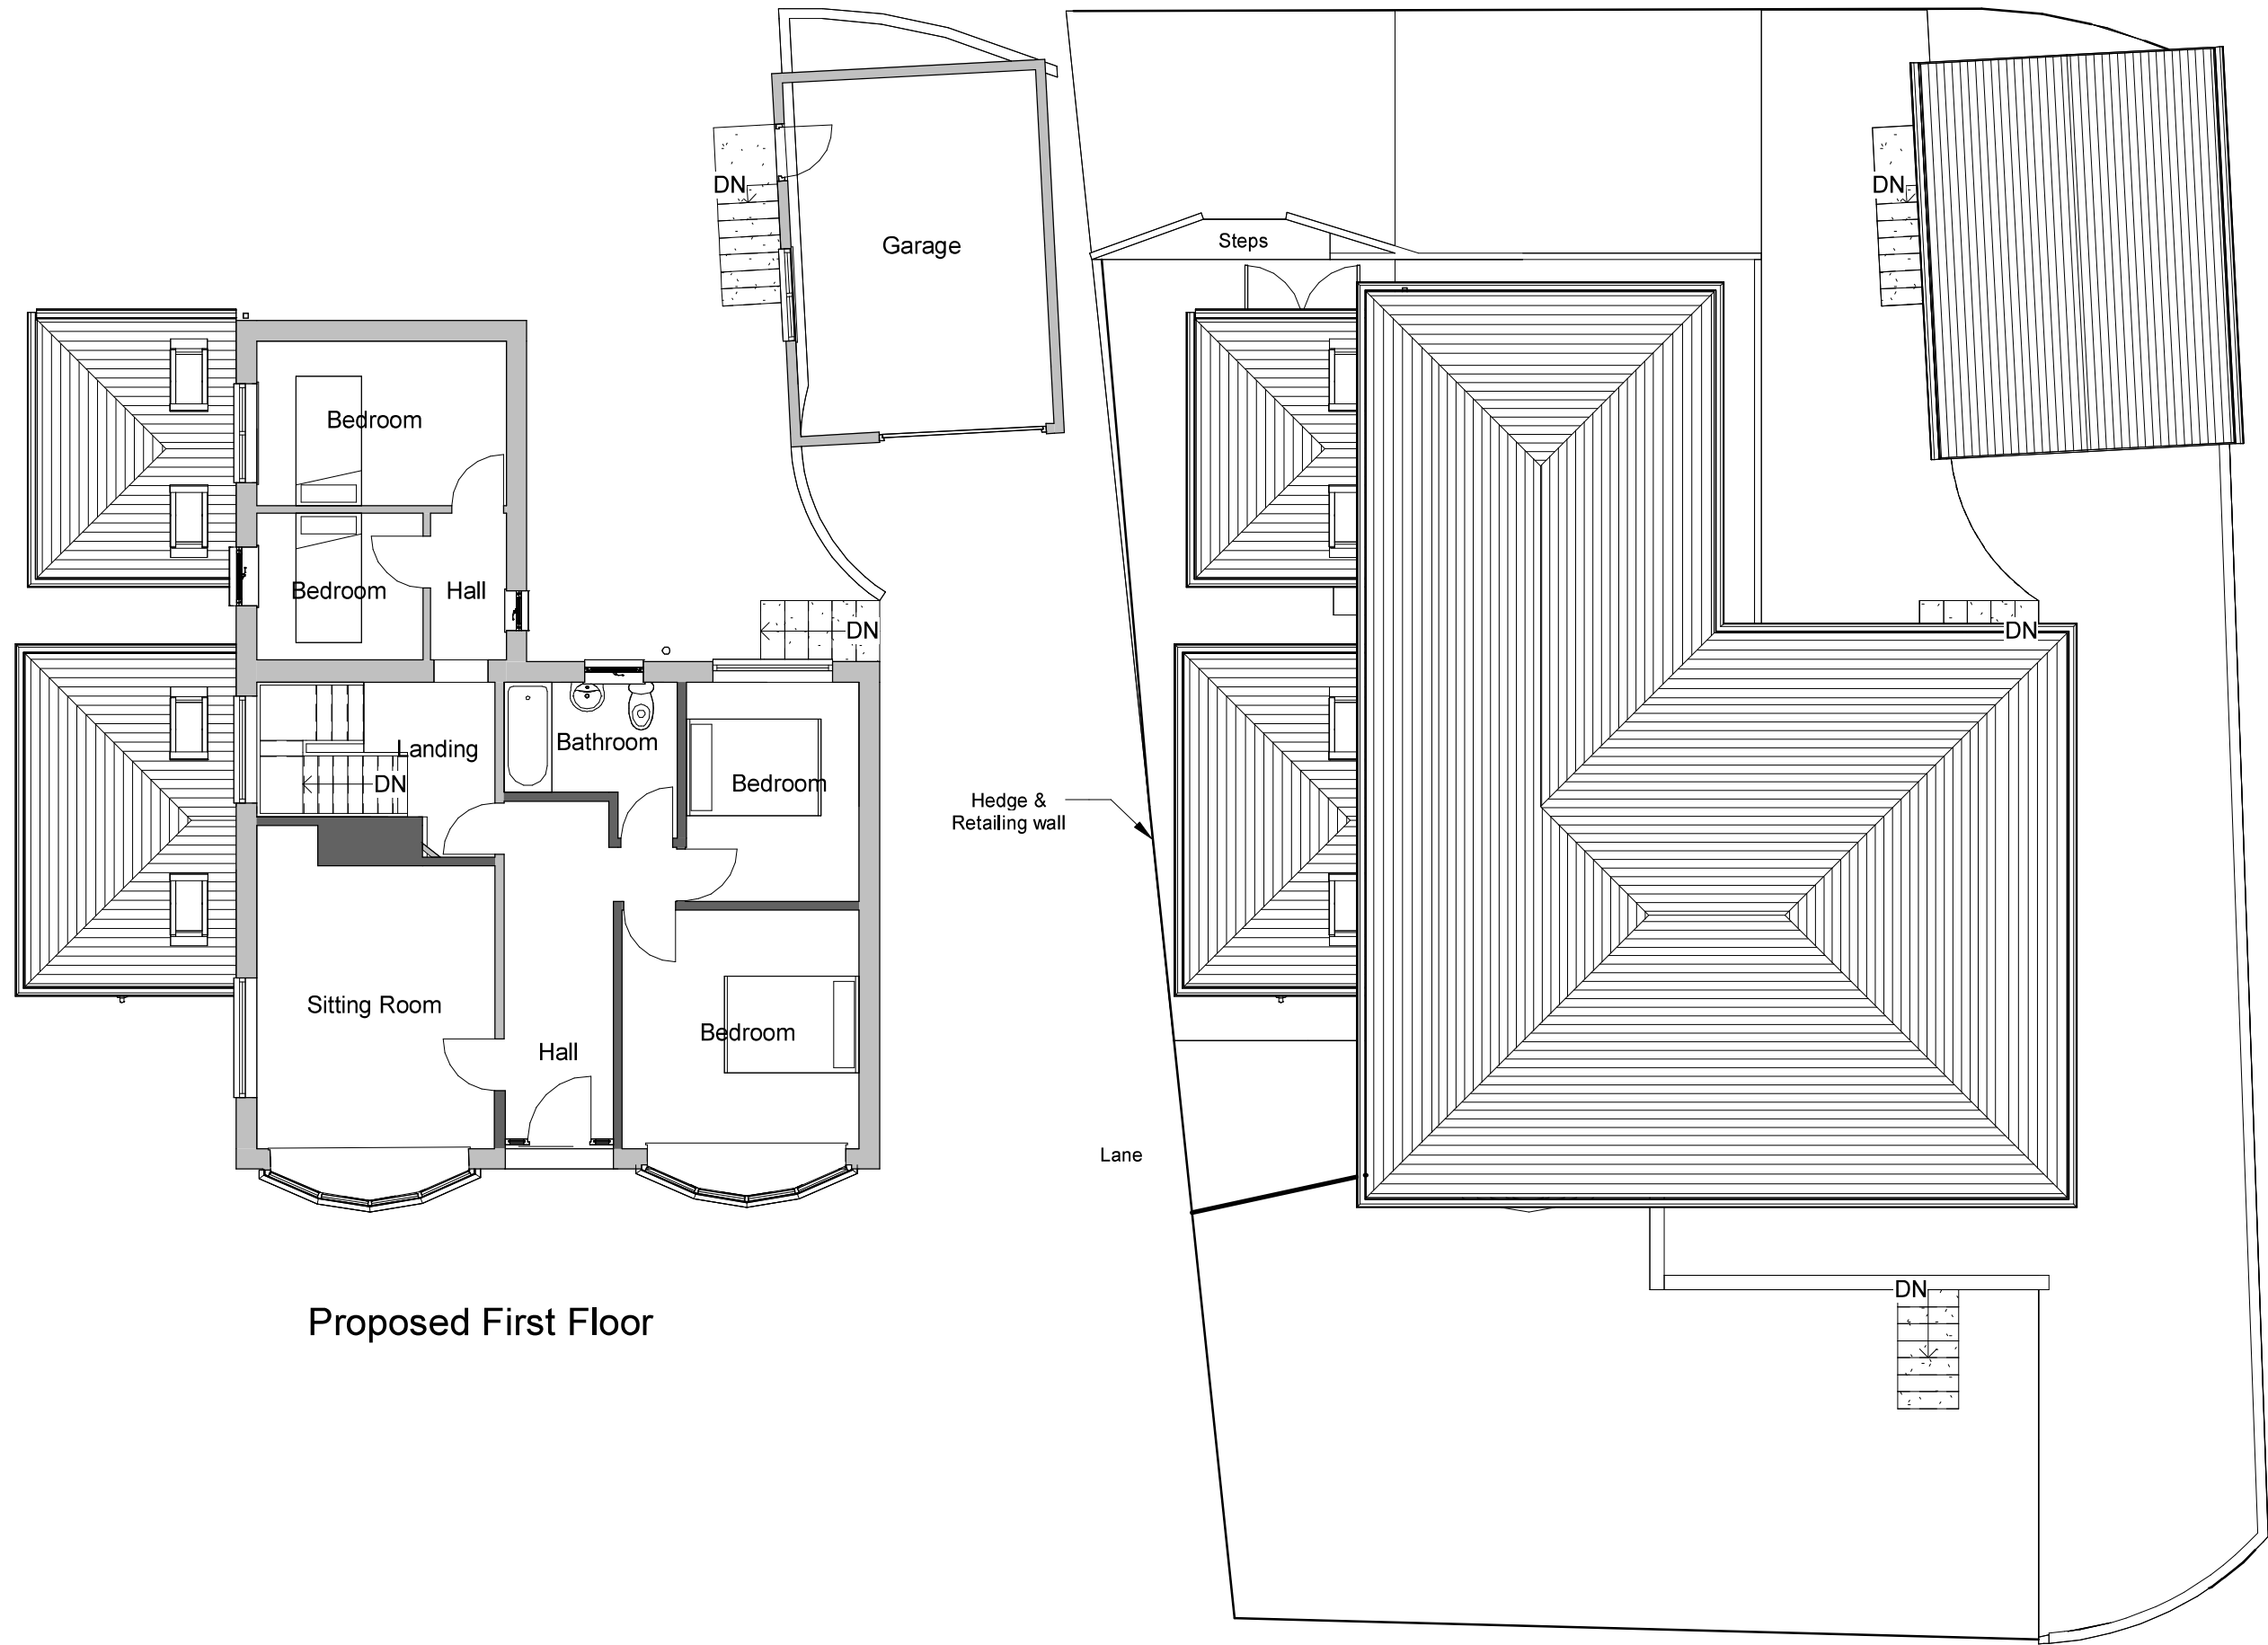

Proposed First Floor

Proposed Site

INDIGO DESIGN (Part of 3dcadwales Ltd) 5 Ashlea Drive, Merthyr Tydfil, CF47 0NY Tele 01685 385746 Mob - 07940913216 Email: enquiries@indigo-3d-design.co.uk		
This Drawing is Copyright, Dimensions to be checked on site and not scaled from this drawing		
PURPOSE OF ISSUE	DRWAING NUMBER	
Planning Approval	PL-03	
PROJECT		
Conservatory to side		
SHEET		
Proposed Plans		
Address Park lodge villa, Thomastown, Merthyr Tydfil. CF47 0ES		
Checked by	Drawn by	Scale (@ A3)
JH	PH	1 : 100
Rev No	Description	Date
A	Issue	20/11/2024