


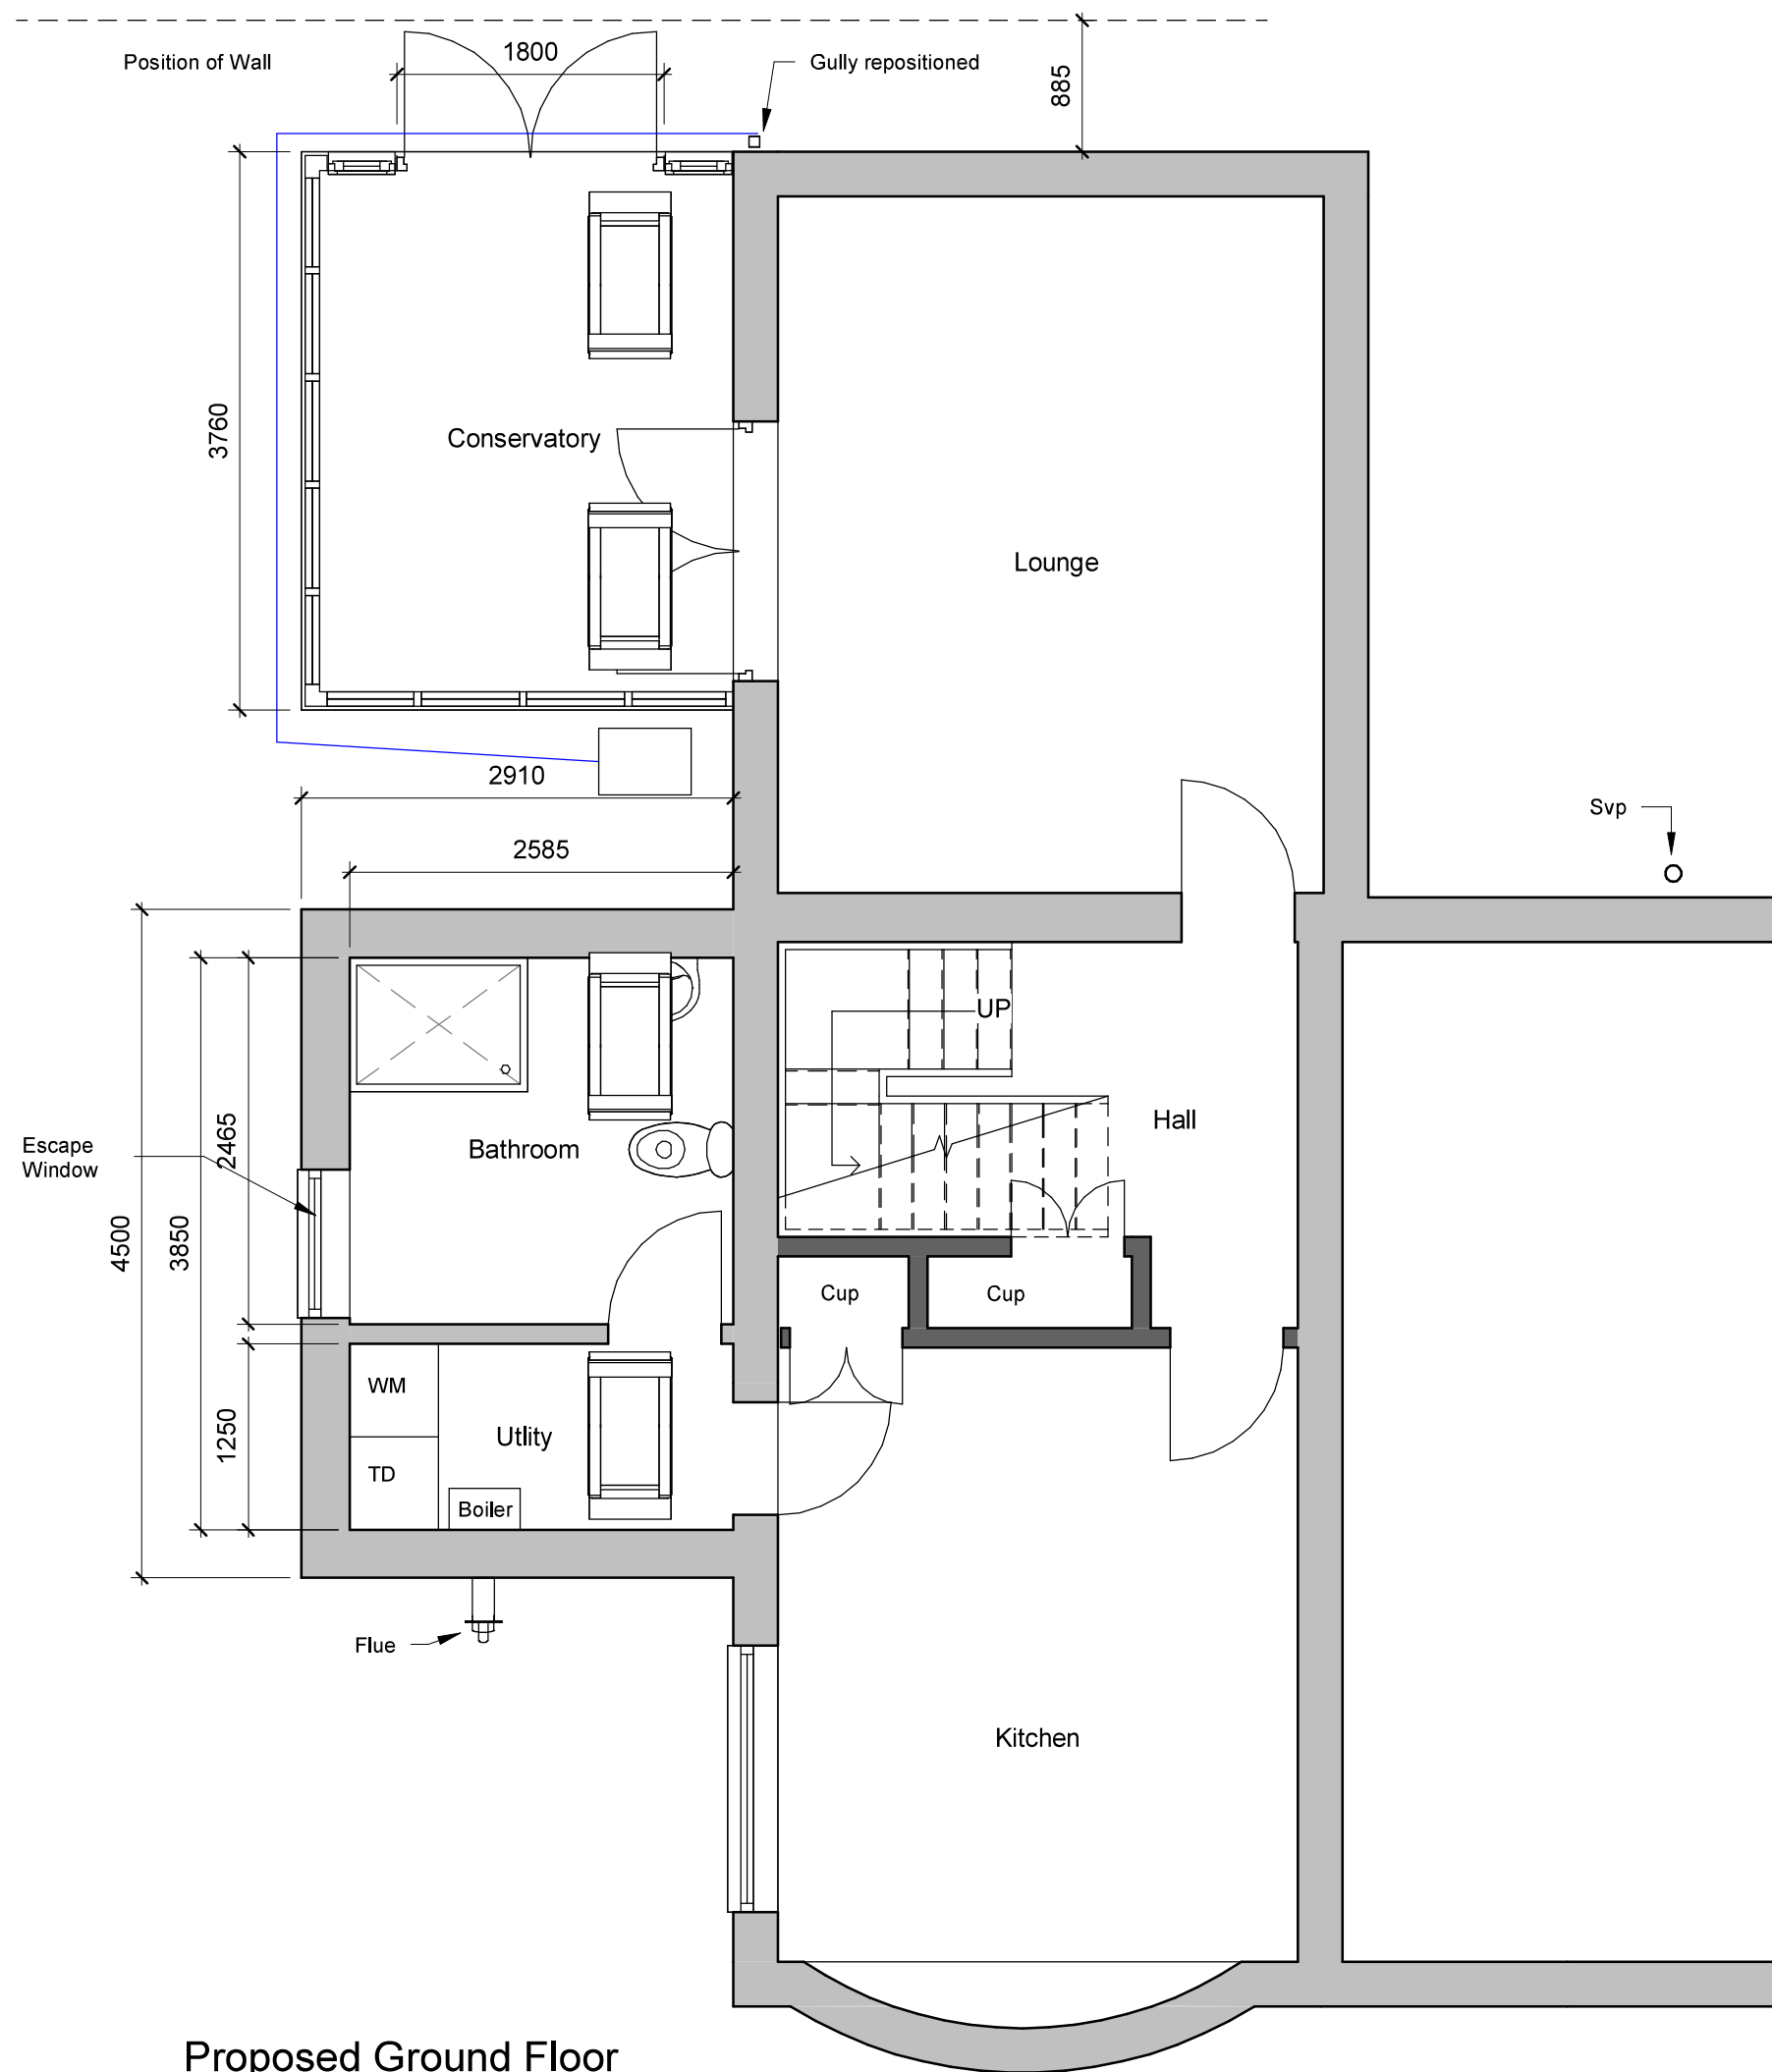

Proposed Ground Floor

INDIGO DESIGN (Part of 3dcadwales Ltd) 5 Ashlea Drive,
Merthyr Tydfil, CF47 0NY Tele 01685 385746 Mob -
07940913216 Email: enquiries@indigo-3d-design.co.uk

This Drawing is Copyright.
Dimensions to be checked
on site and not scaled from
this drawing



PURPOSE OF ISSUE	DRWAING NUMBER
Planning Approval	PL-04

PROJECT
Conservatory to side

SHEET
Proposed Ground Floor

Address
Park lodge villa, Thomastown, Merthyr Tydfil. CF47 0ES

Checked by	Drawn by	Scale (@ A3)
JH	PH	1 : 50

Rev No	Description	Date
A	Issue	20/11/2024