


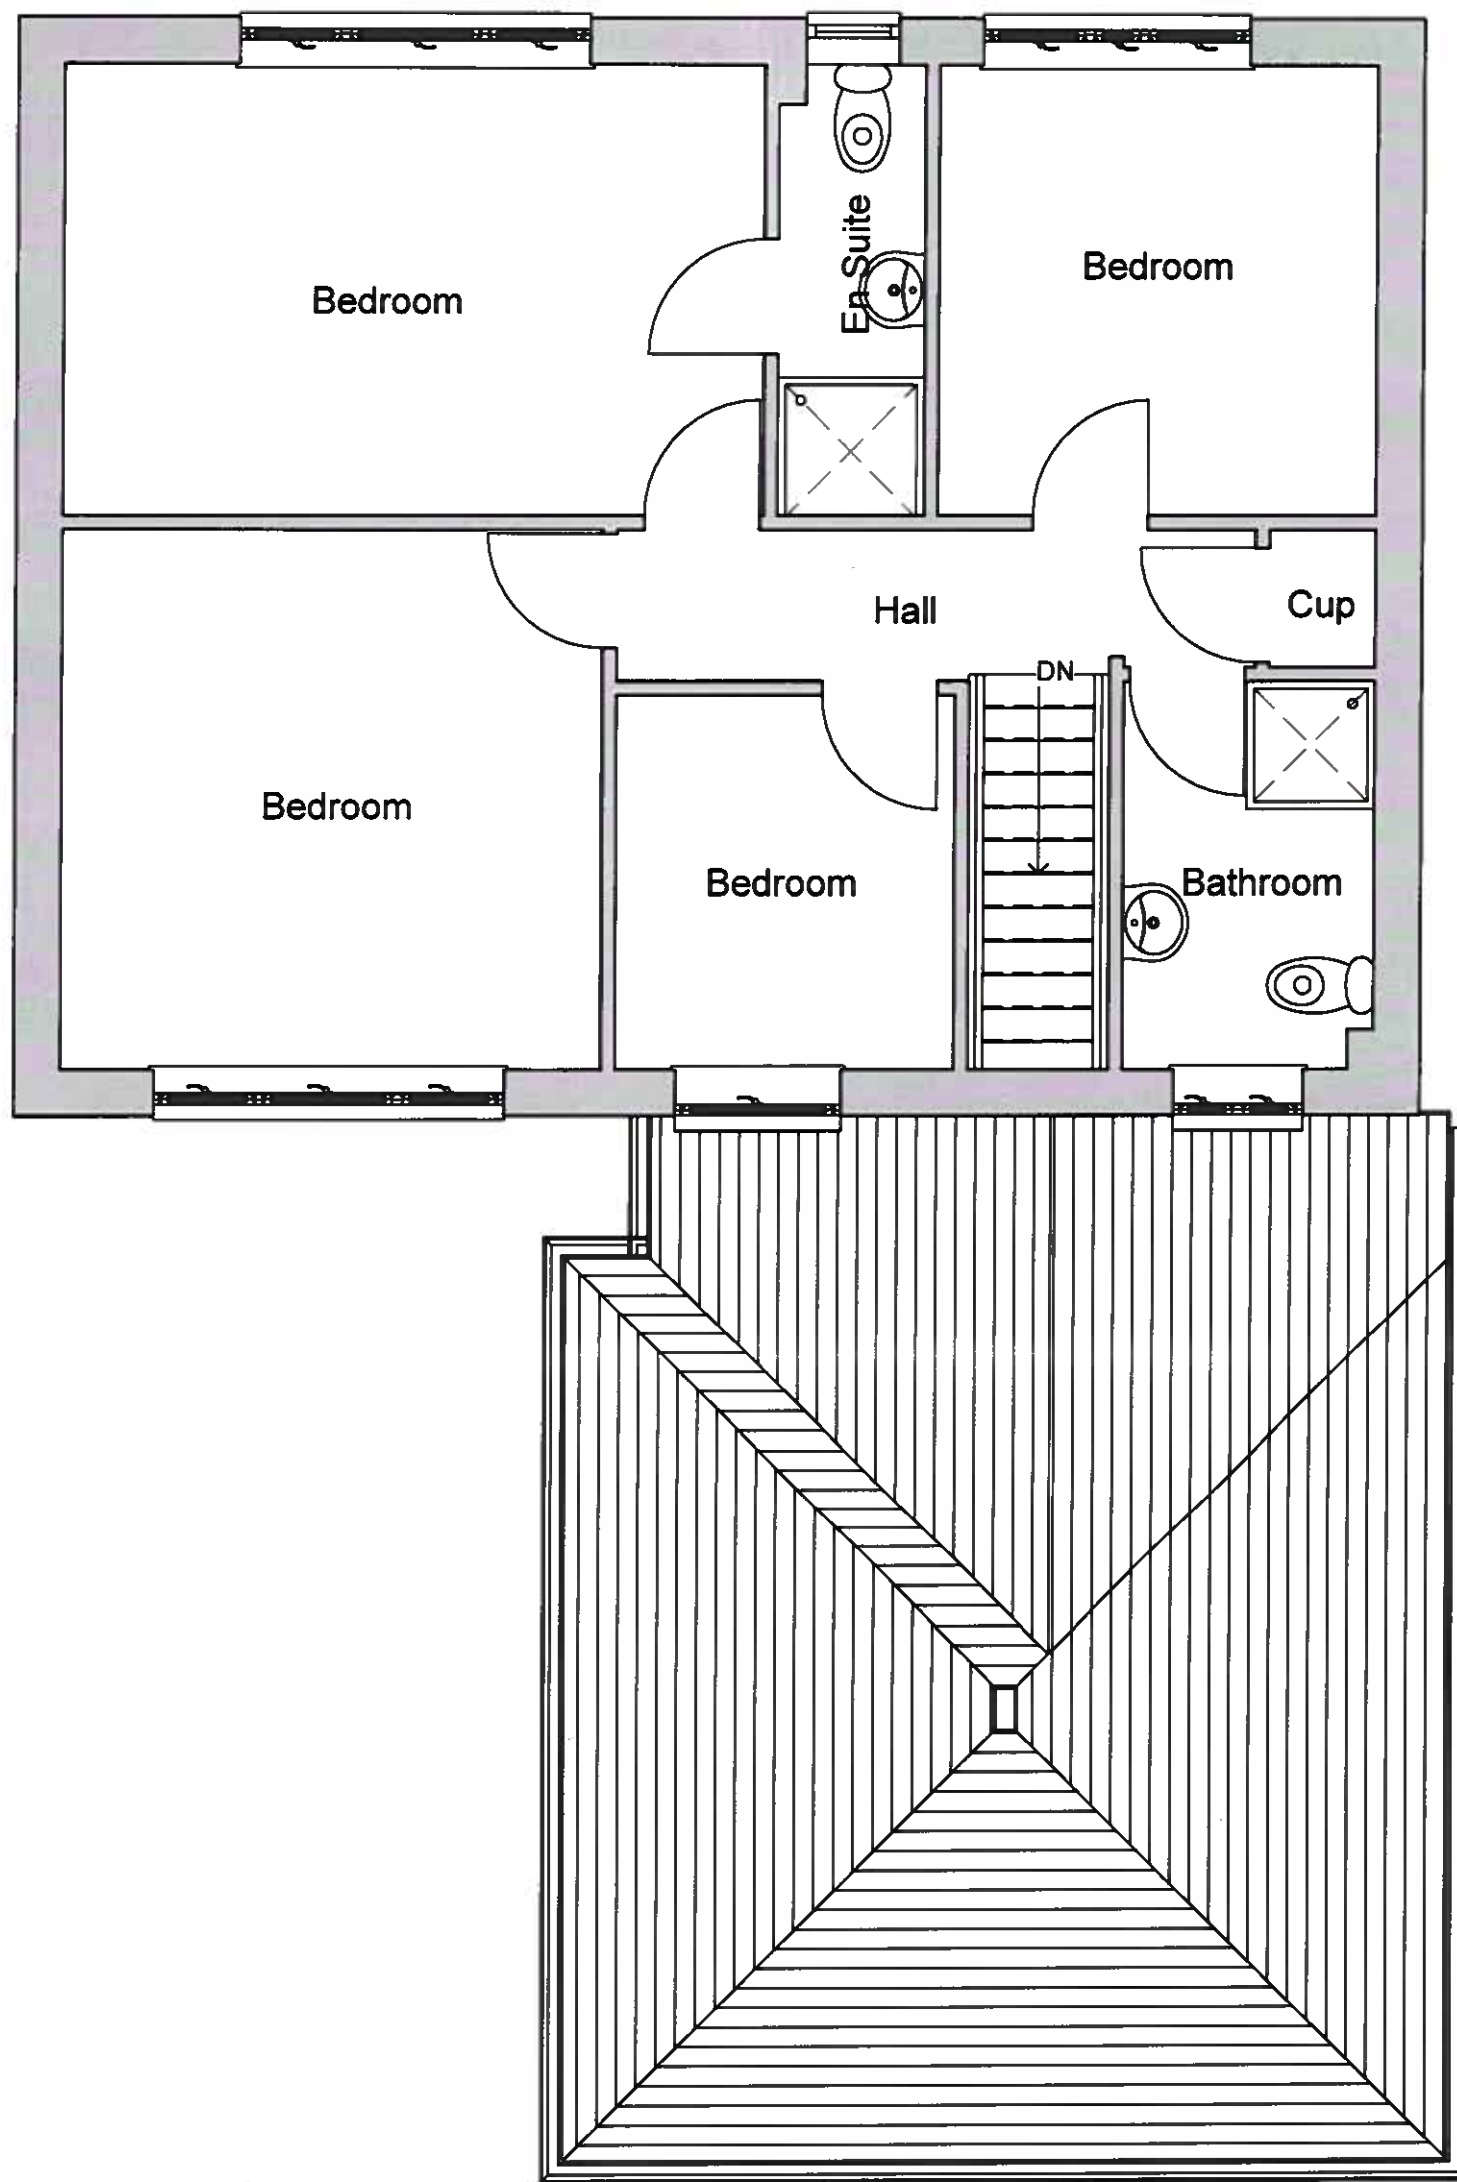

1 Proposed First Floor
1:50

PERMISSION
MERTHYR TYDFIL
BOROUGH COUNCIL
17 NOV 2021
J. JONES
RA(Hons) BTP M.R.T.P.I
HEAD OF TOWN PLANNING

RECEIVED
15 OCT 2021
OFFICE COPY
PLANNING DEPARTMENT
MERTHYR TYDFIL
BOROUGH COUNCIL

210369
RECEIVED
15 OCT 2021
PLANNING DEPARTMENT
MERTHYR TYDFIL
BOROUGH COUNCIL

INDIGO DESIGN (Part of 3dcadwales Ltd) 5 Ashlea Drive, Merthyr Tydfil, CF47 0NY Tel: 01685 385746 Mob 07940913216 Email: enquiries@indigo-3d-design.co.uk			PROJECT Garage Conversion		Address 43, Penybryn View, Merthyr Tydfil CF47 0GB		Rev No A	Description Issue	Date 07/10/2021
Indigo 3d Design	PURPOSE OF ISSUE Planning Approval	DRWAING NUMBER PYB-05	SHEET Proposed First Floor	Checked by JH	Drawn by PH	Scale (@ A3) 1:50	This Drawing is Copyright, Dimensions to be checked on site and not scaled from this drawing		