



Berthlwyd Farm

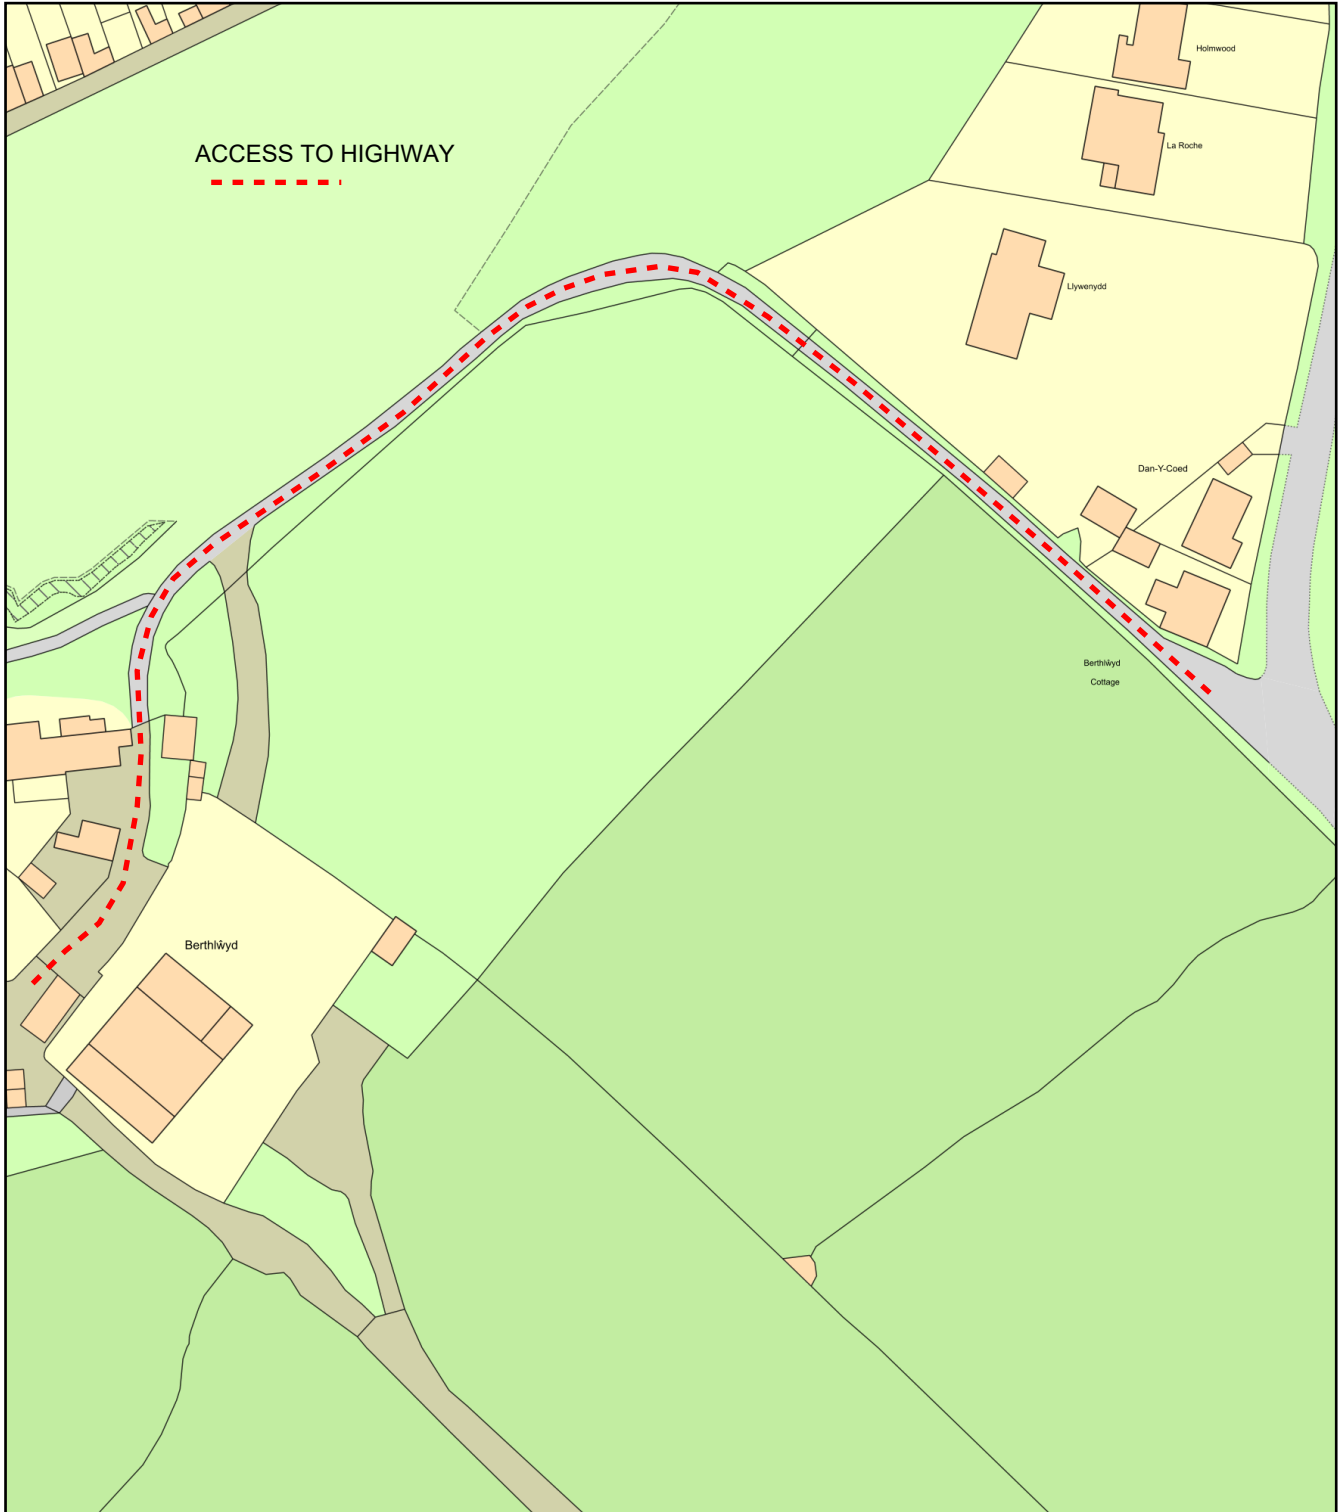

0 50
Metres

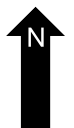

Plan Produced for: **Bounds**
Date Produced: 19 Aug 2025
Plan Reference Number: TQRQM25231082043377
Scale: 1:1250 @ A4