




Proposed Section C—C
1:100

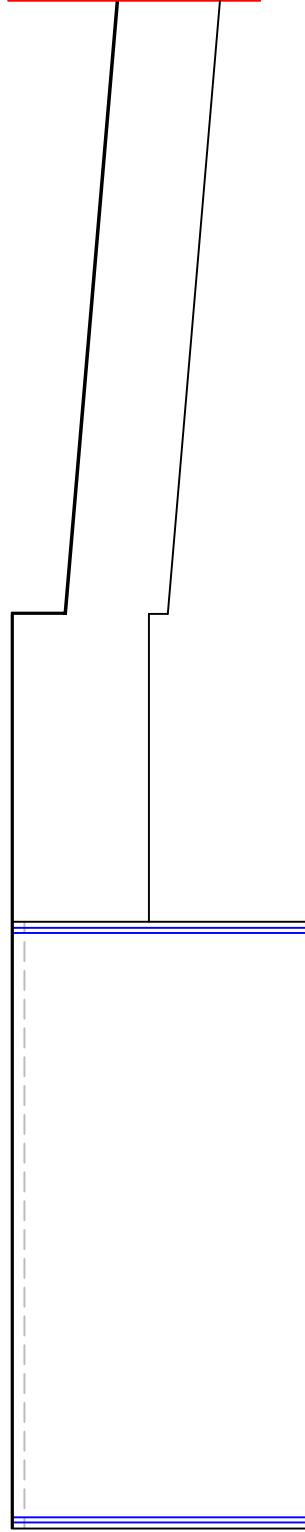


Existing Section C—C
1:100

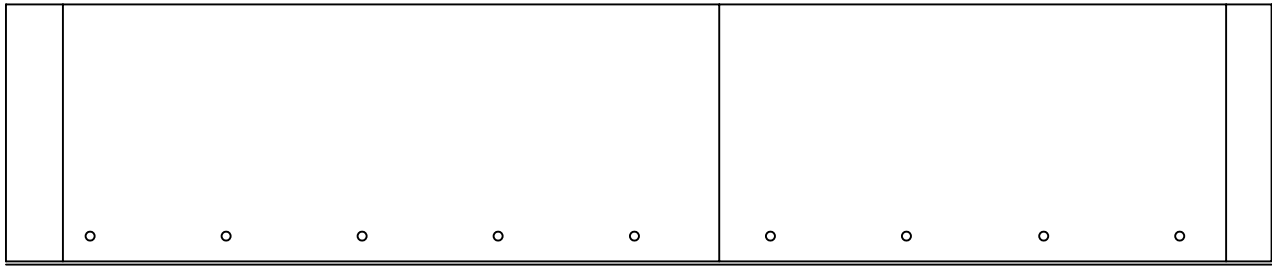


Proposed Section D—D
1:100

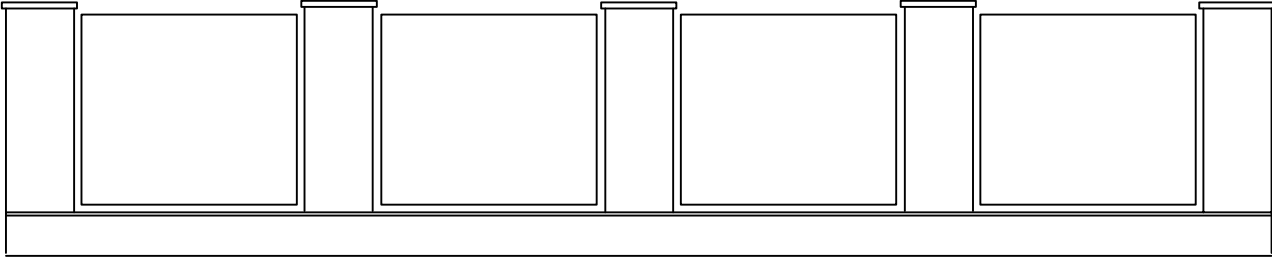


Existing Section D—D
1:100

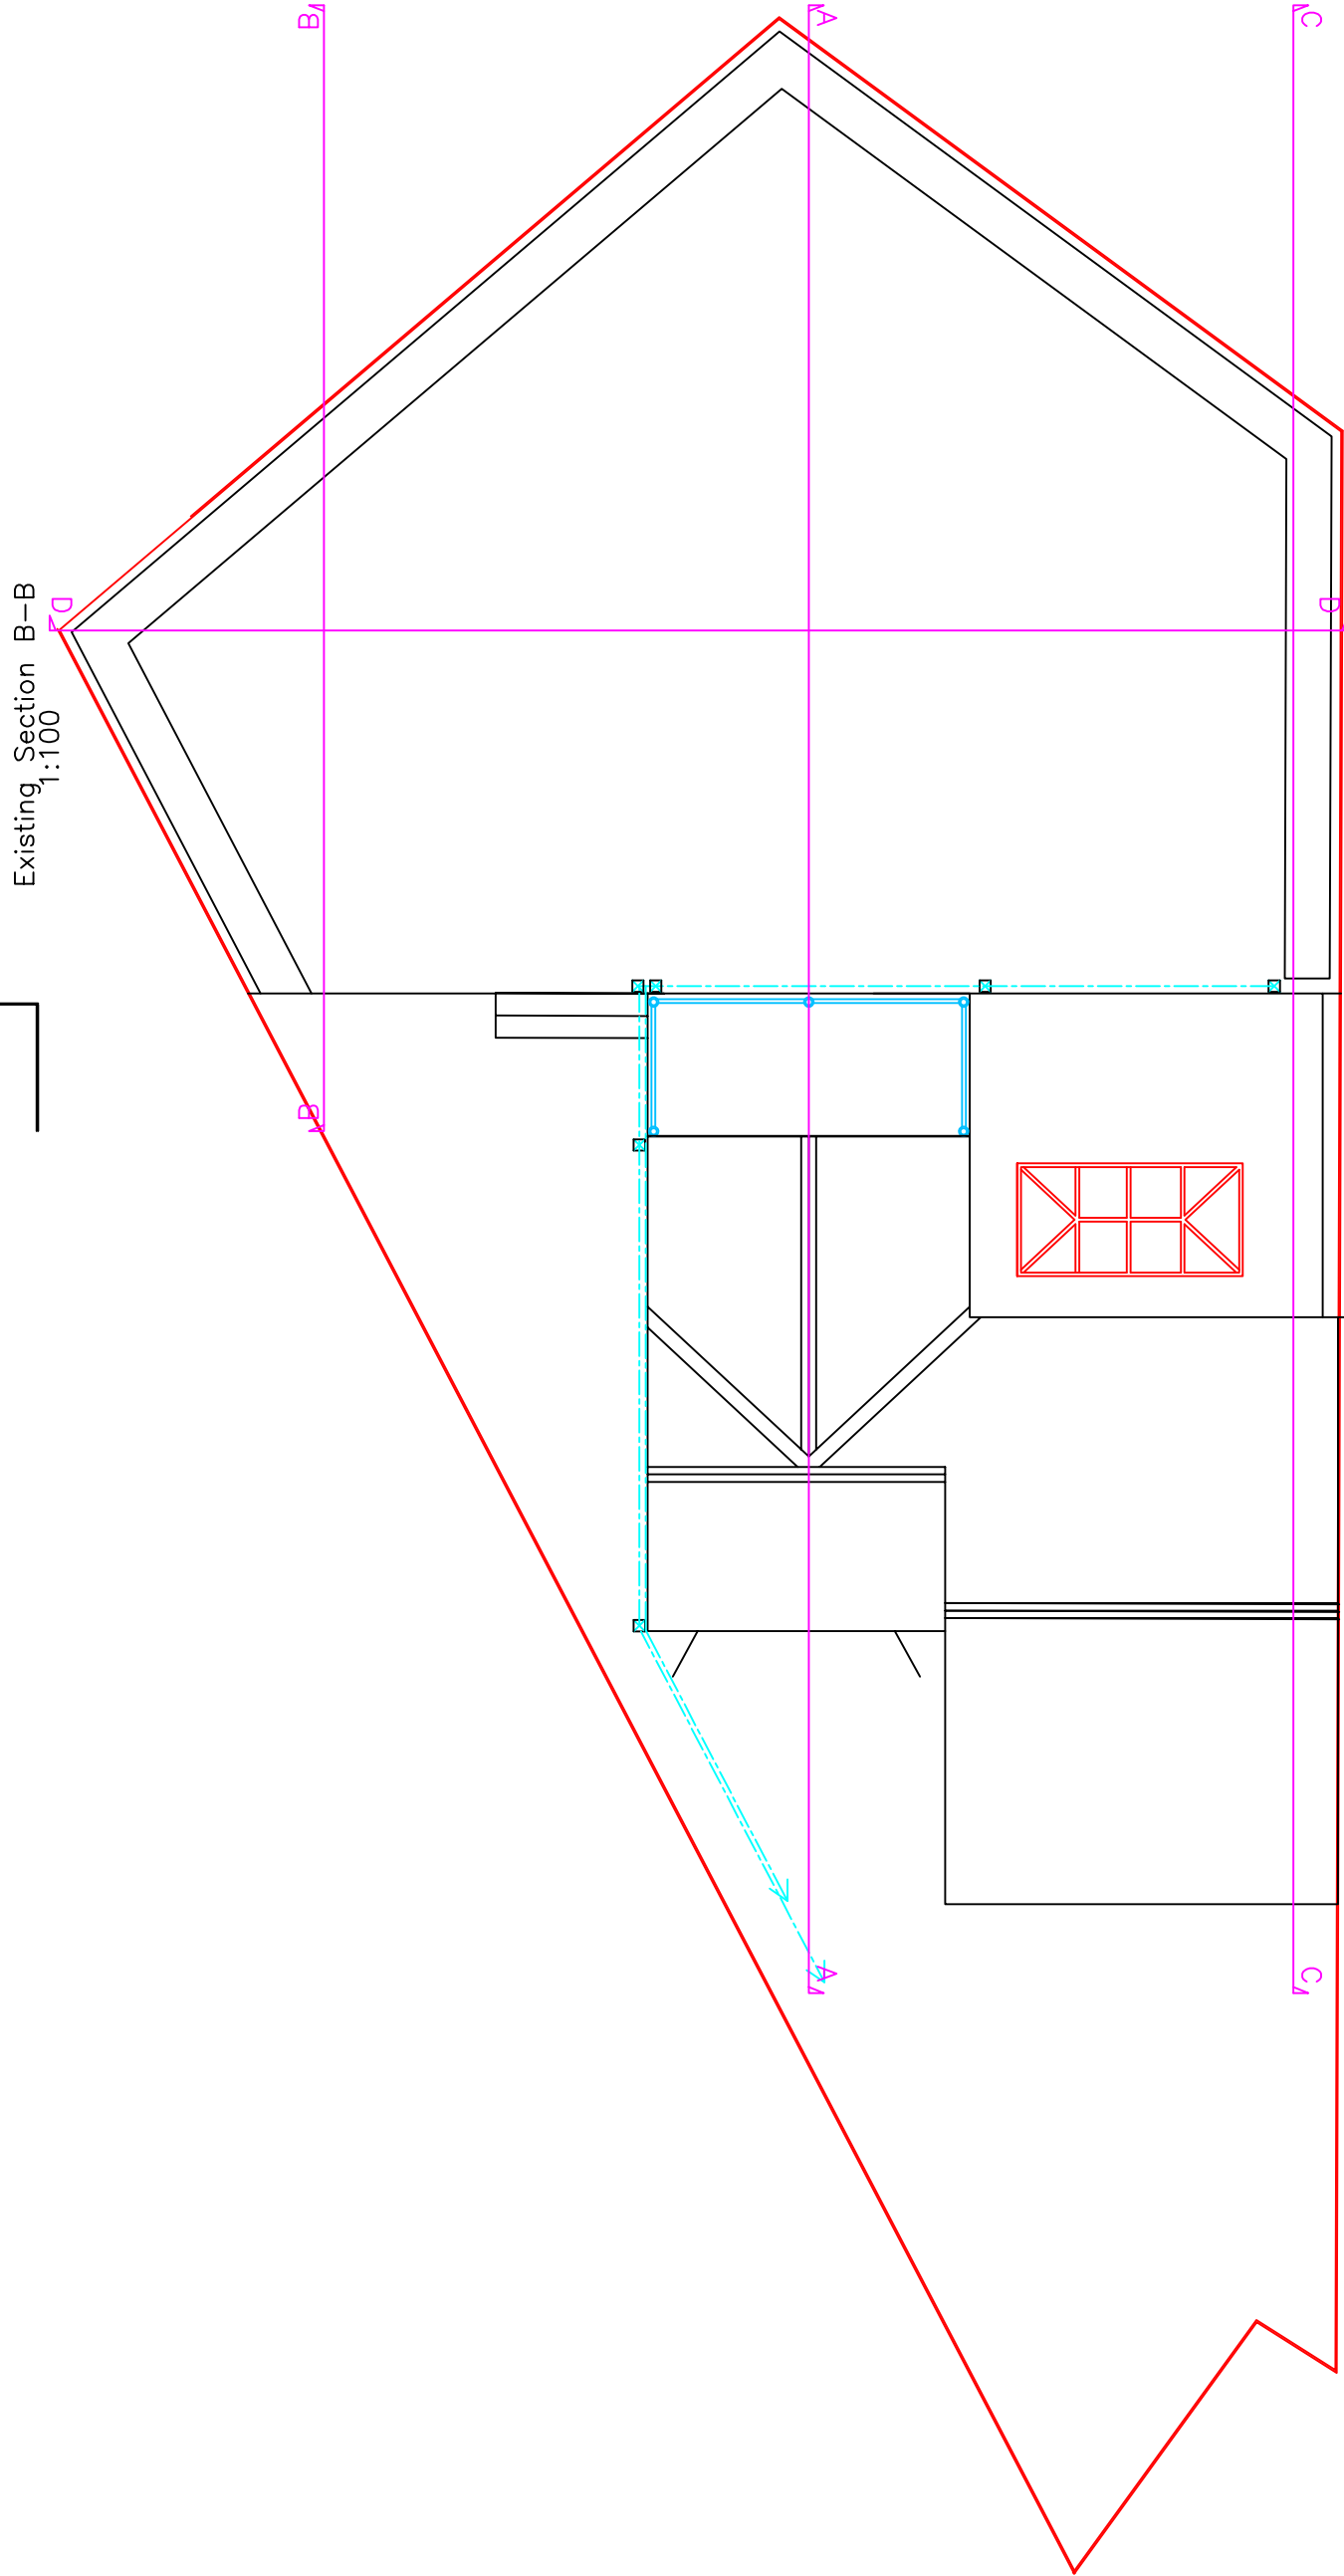

Existing Section B—B
1:100

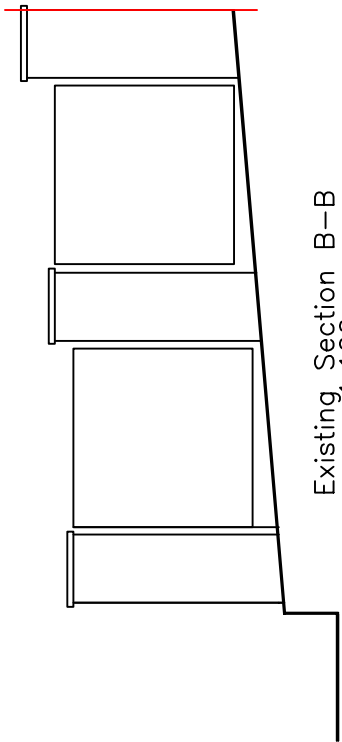

Proposed Section B—B
1:100

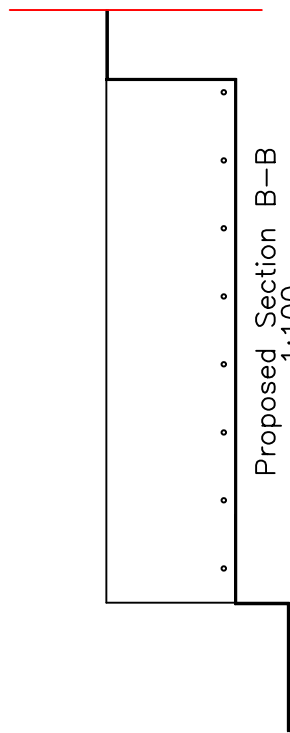

Utopia Design

Architectural Services

Building Planning Application Support

Paul Thomas: BSc (Hons)

Tel: 01685 559230, Mob: 07908 725065

Issued Only for Purpose Indicated

Drawing Status: FOR PLANNING PURPOSES ONLY

Address: 12, Conway Grove

Castle Park

Merthyr Tydfil

CF48 1JJ

Project:

Proposed Two Storey Side & Single

Storey Rear Extension with Internal Alterations

and Re-profiling of Rear Garden with Retaining Wall

Drawn by: Date: 17.09.2020

Title: Scale: A2

Existing & Proposed Plans, Sections

Drwg No: 1:100, 1:200

CONWAY 12.03