
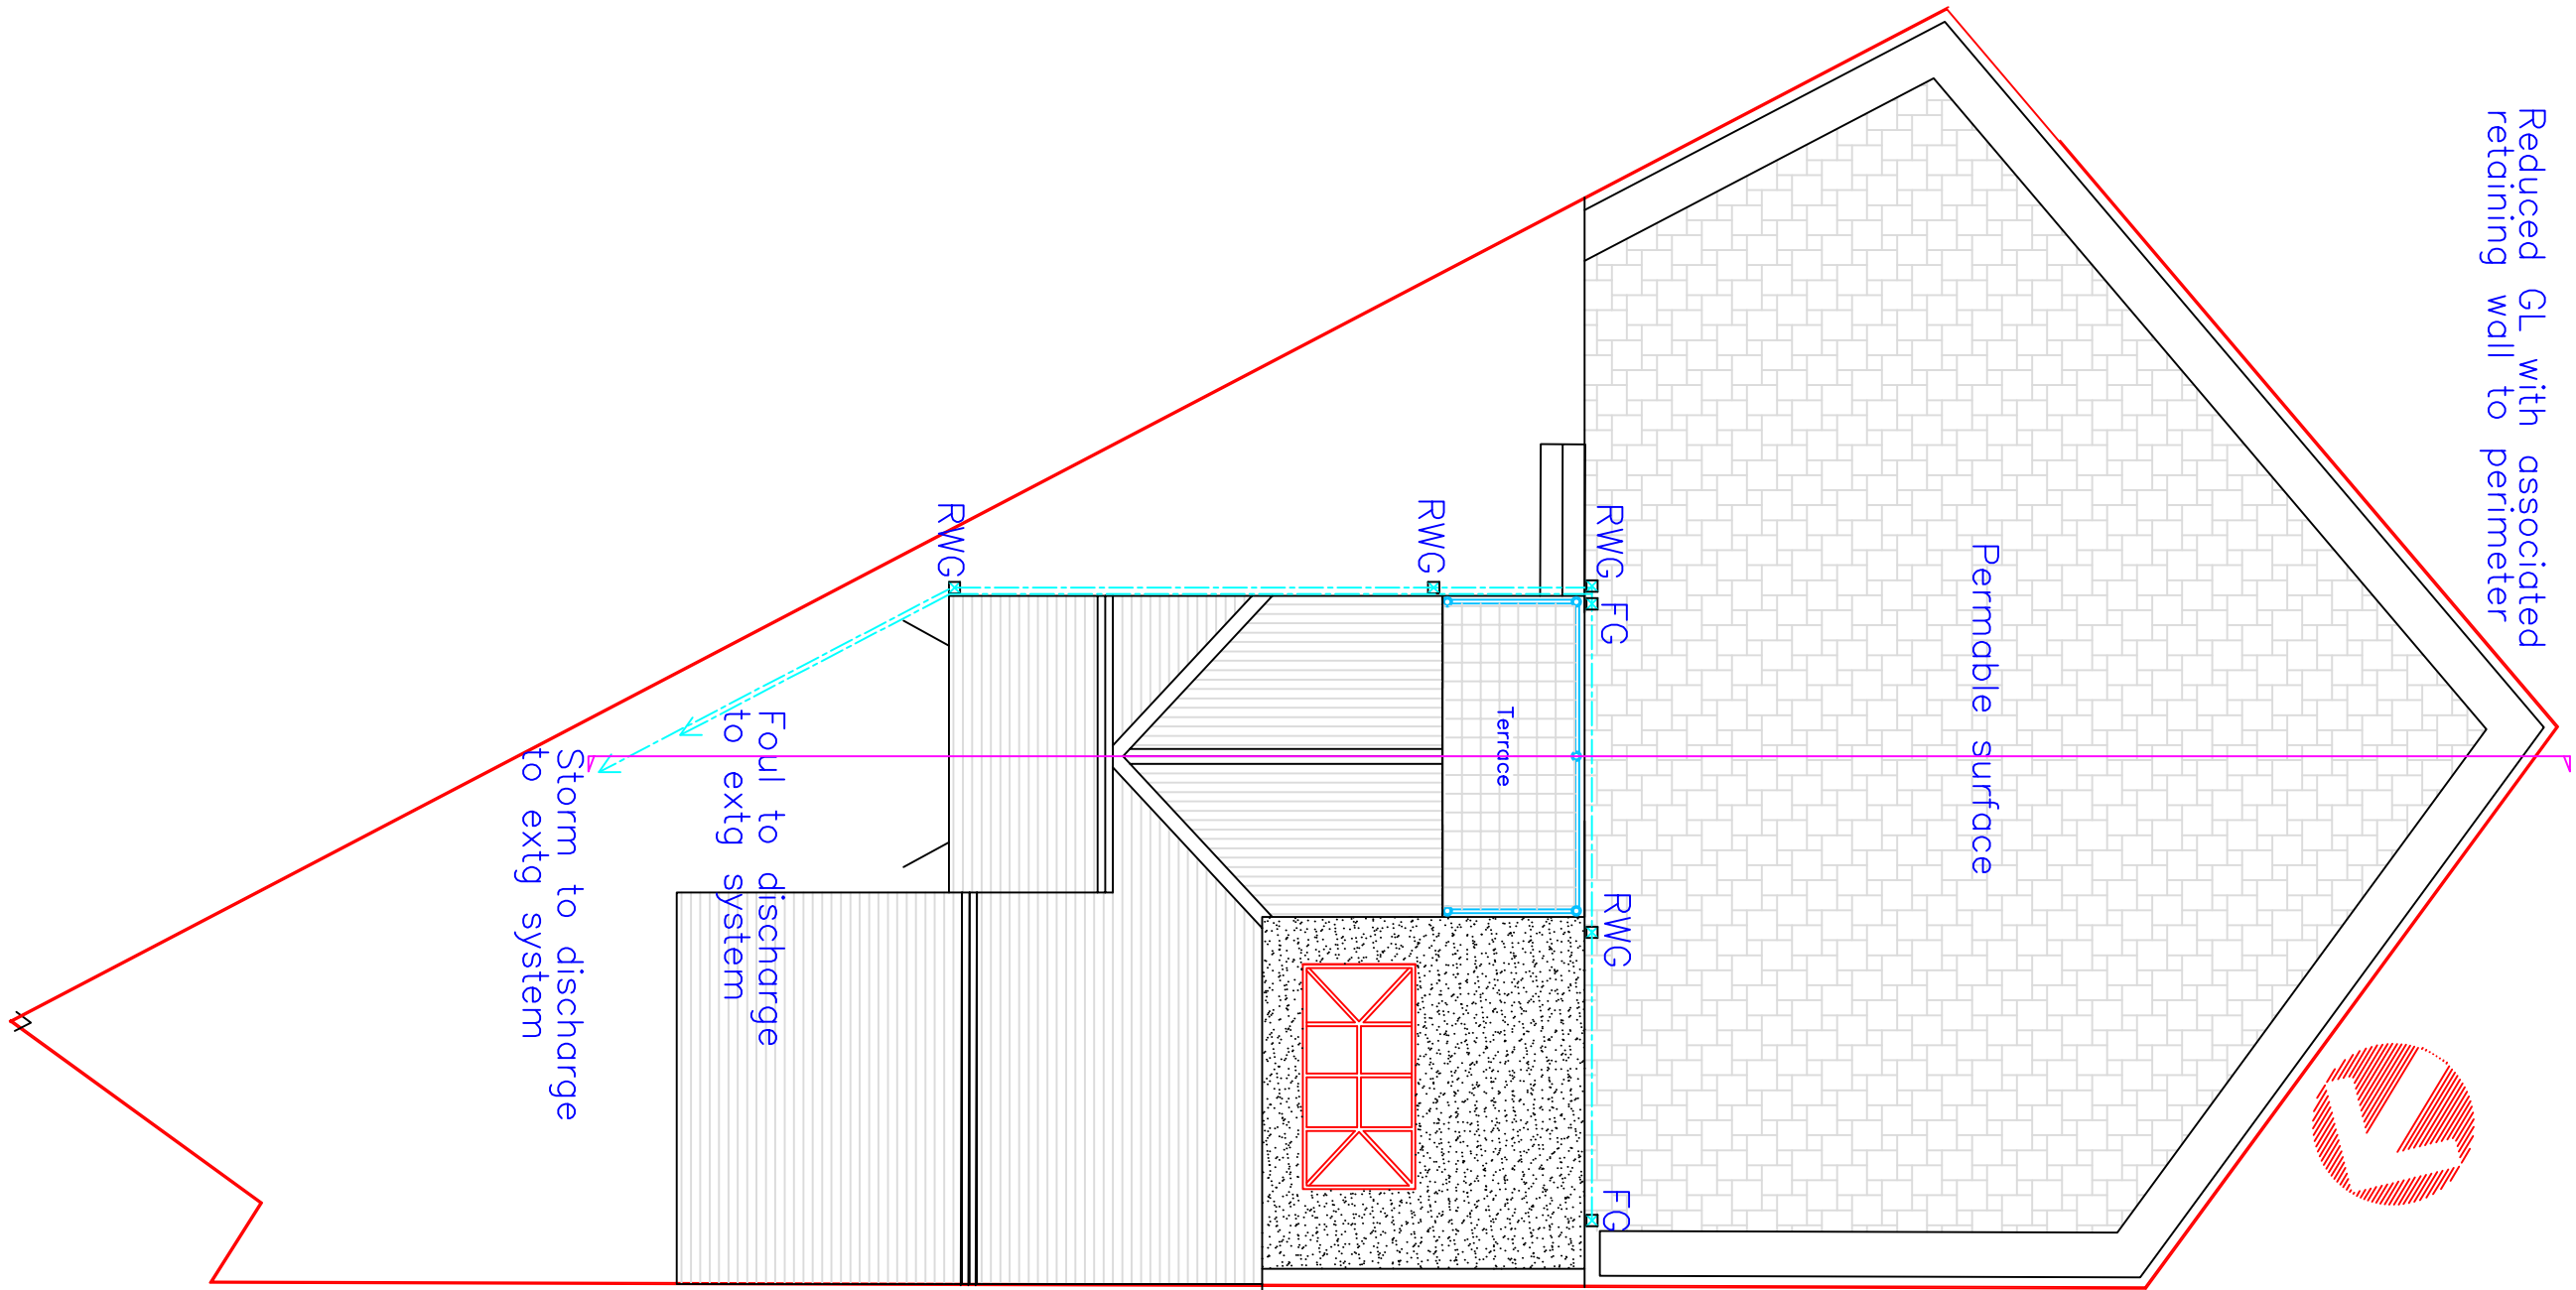
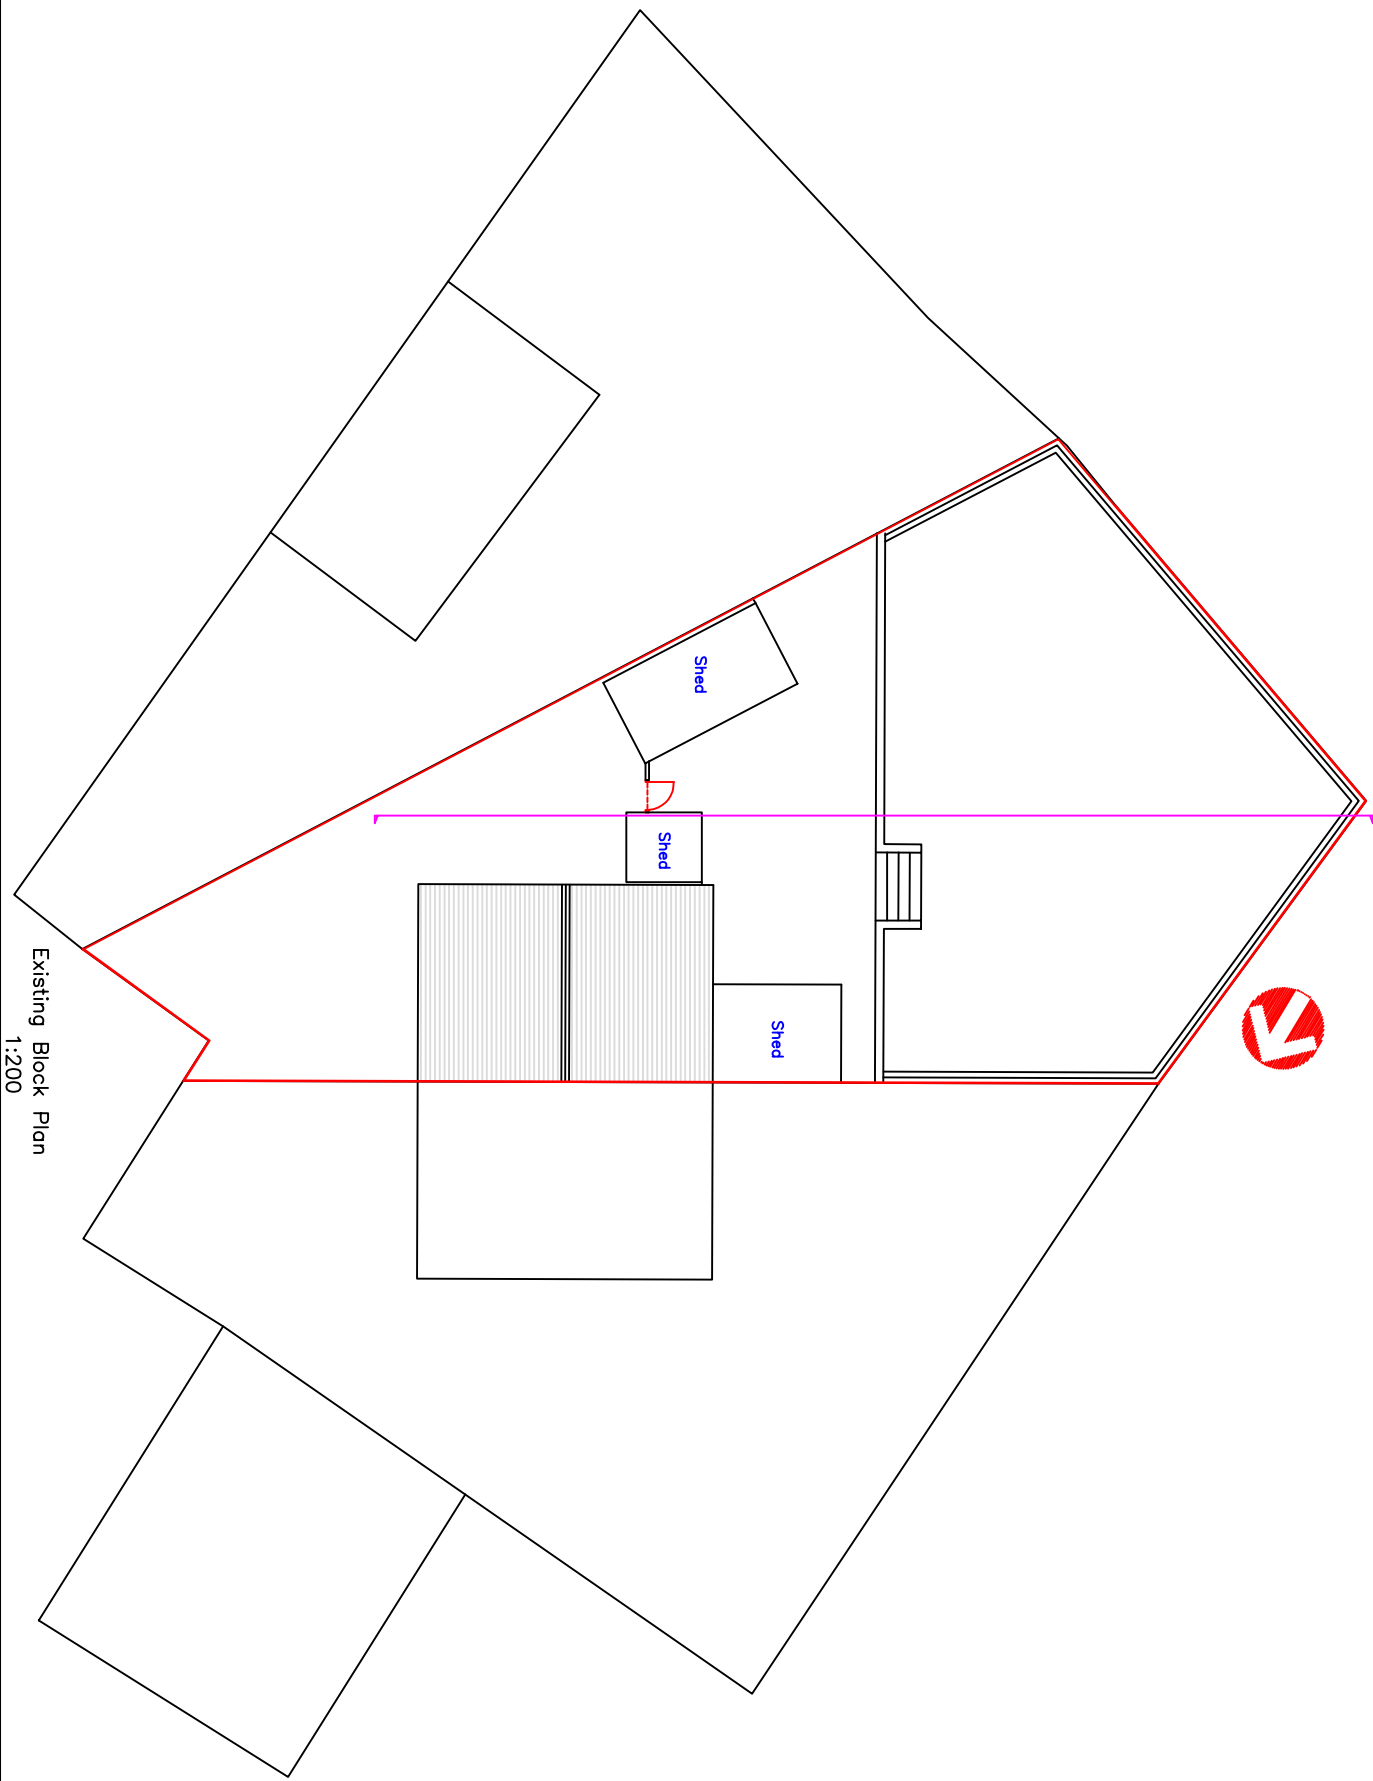


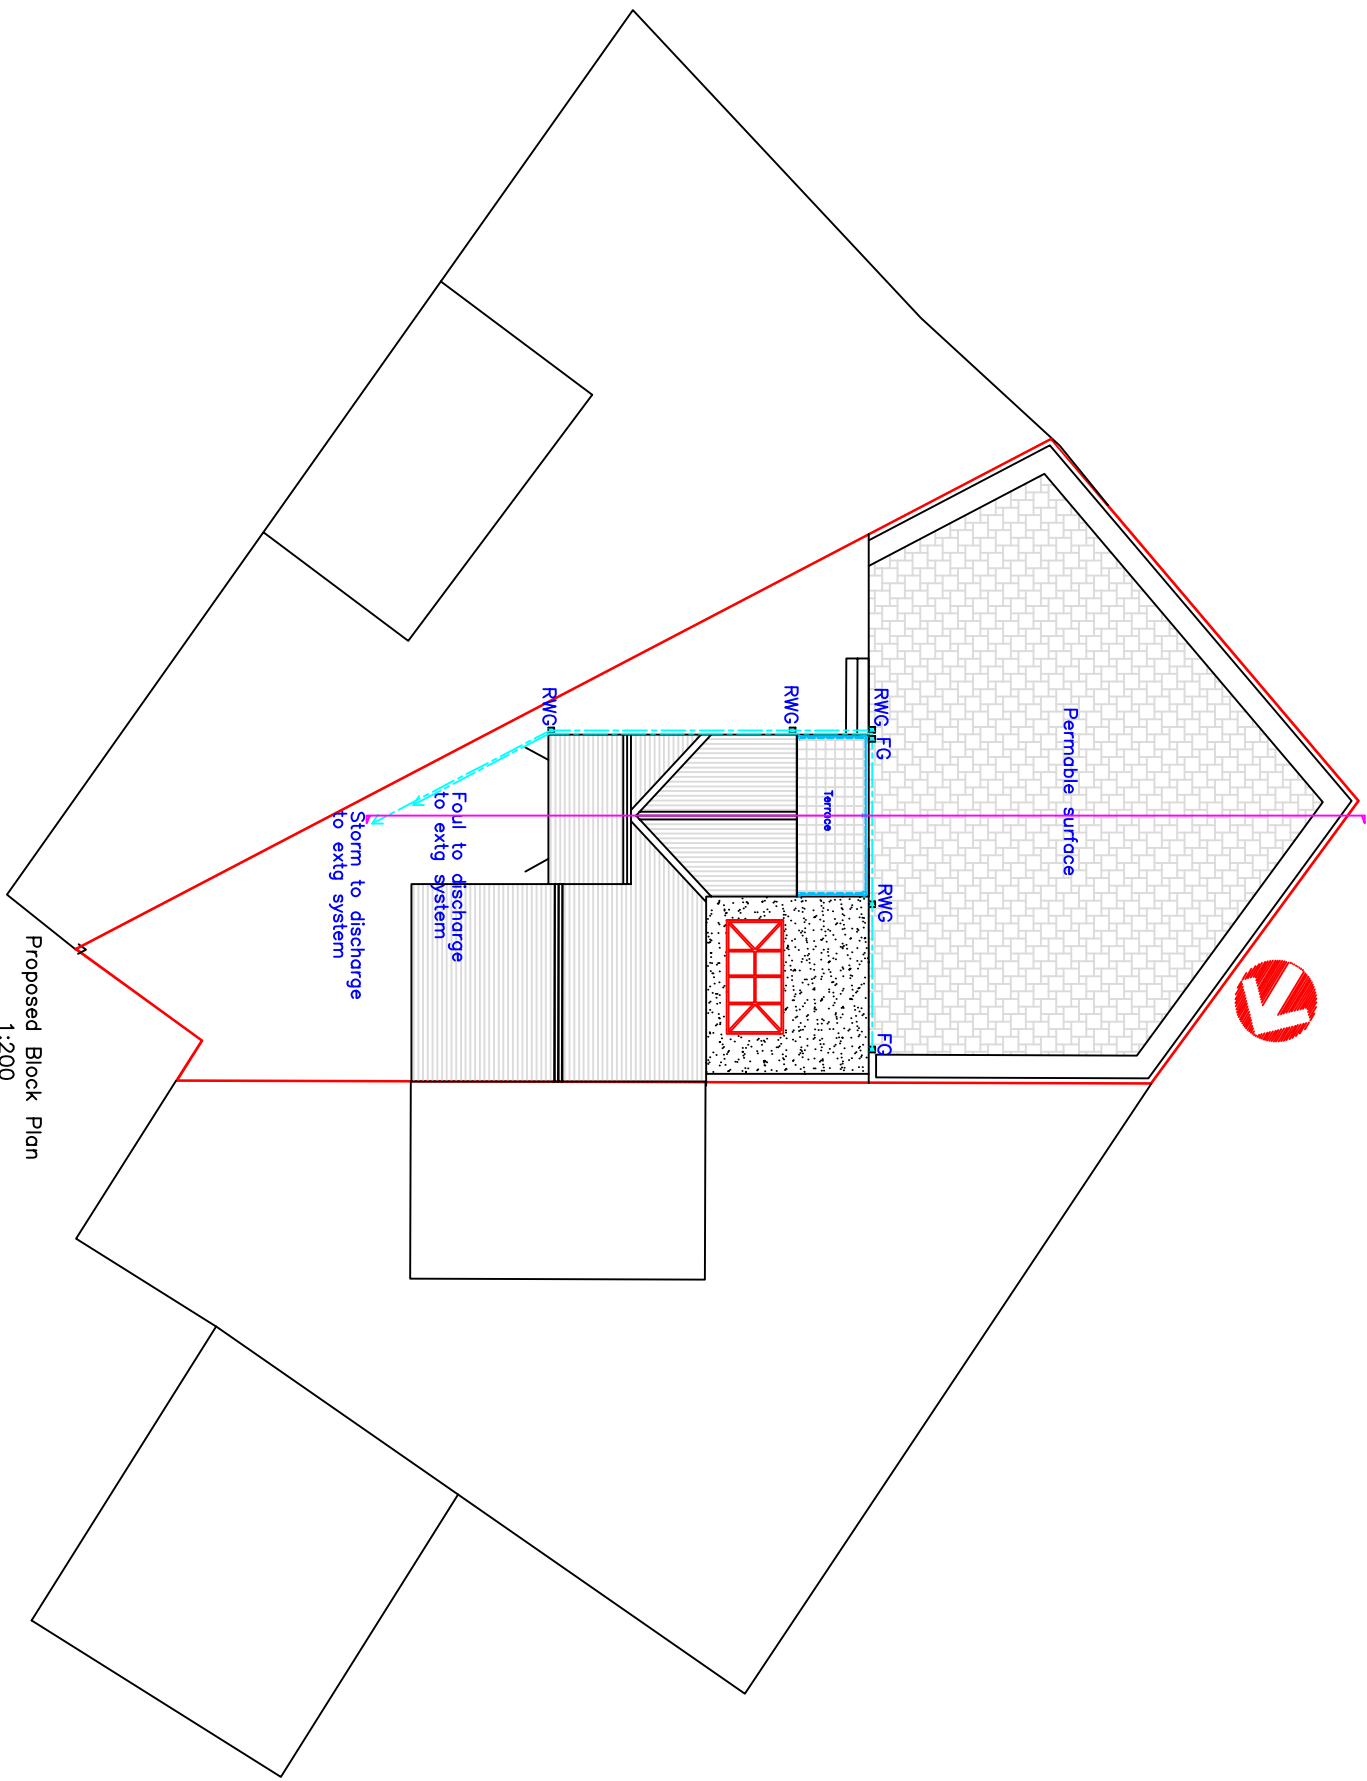

	
Utopia Design	
Architectural Design	
Building Planning Application Support	
Paul Thomas: BSc (Hons)	
Tel: 01685 559230, Mob: 07908 725065	
Issued Only for Purpose Indicated	
Drawing Status: FOR PLANNING PURPOSES ONLY	
Address	
12, Conway Grove	
Castle Park	
Merthyr Tydfil	
CF48 1JJ	
Project	
Proposed Two Storey Side & Single Storey Rear Extension with Internal Alterations and Re-profiling of Rear Garden with Retaining Wall	
Drawn by	Date
PT	17.09.2020
Title	Scale
Existing & Proposed Plans, Elevations & Sections	1:100, 1:200
CONWAY 12.02	